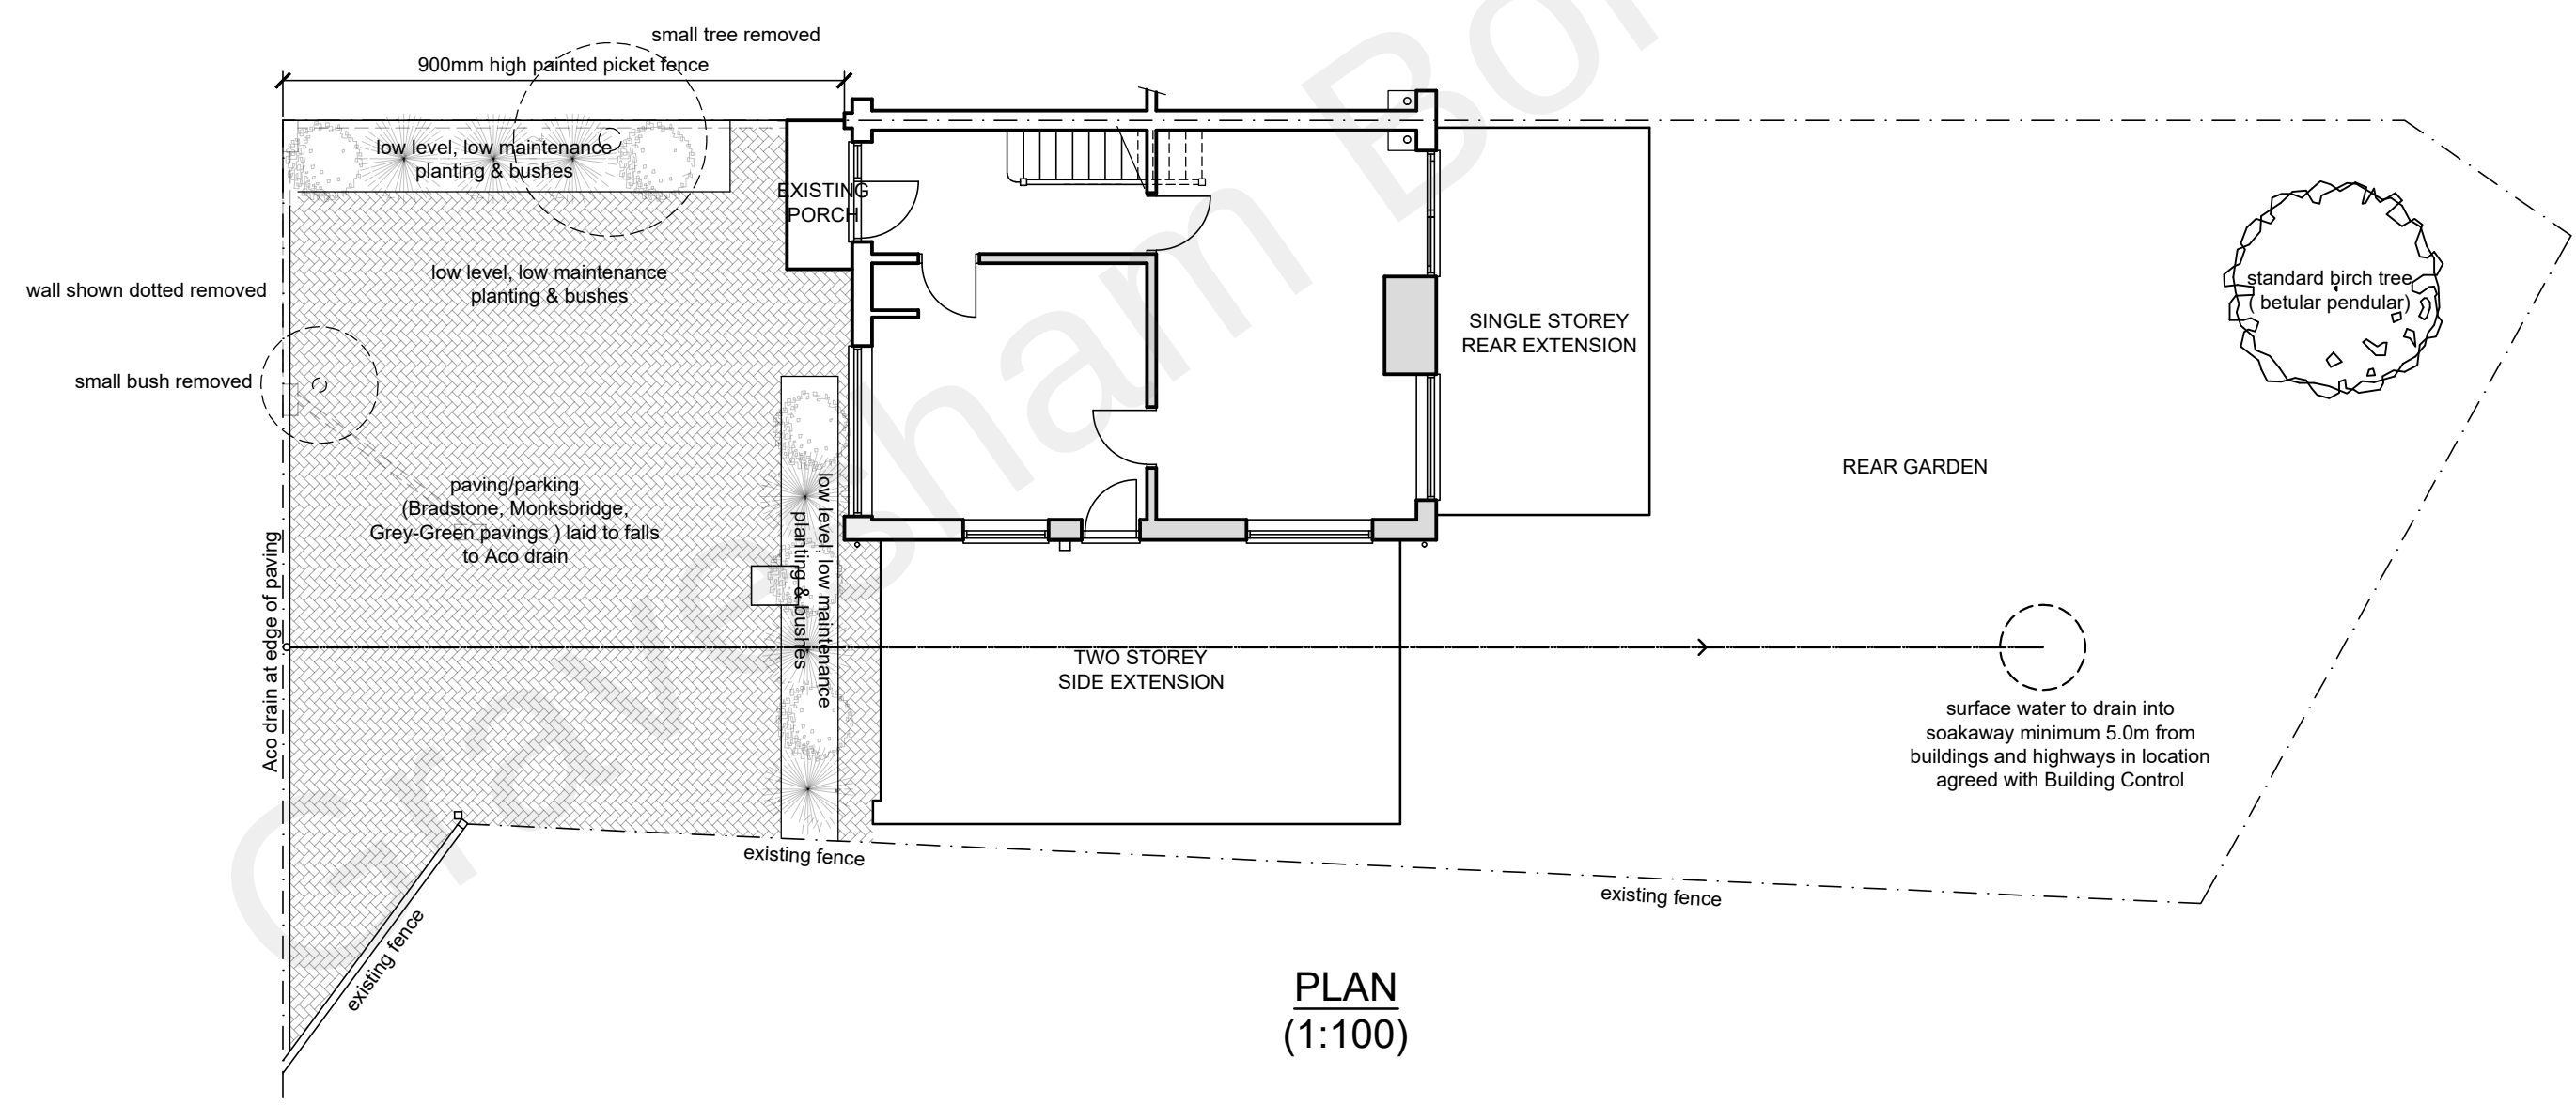
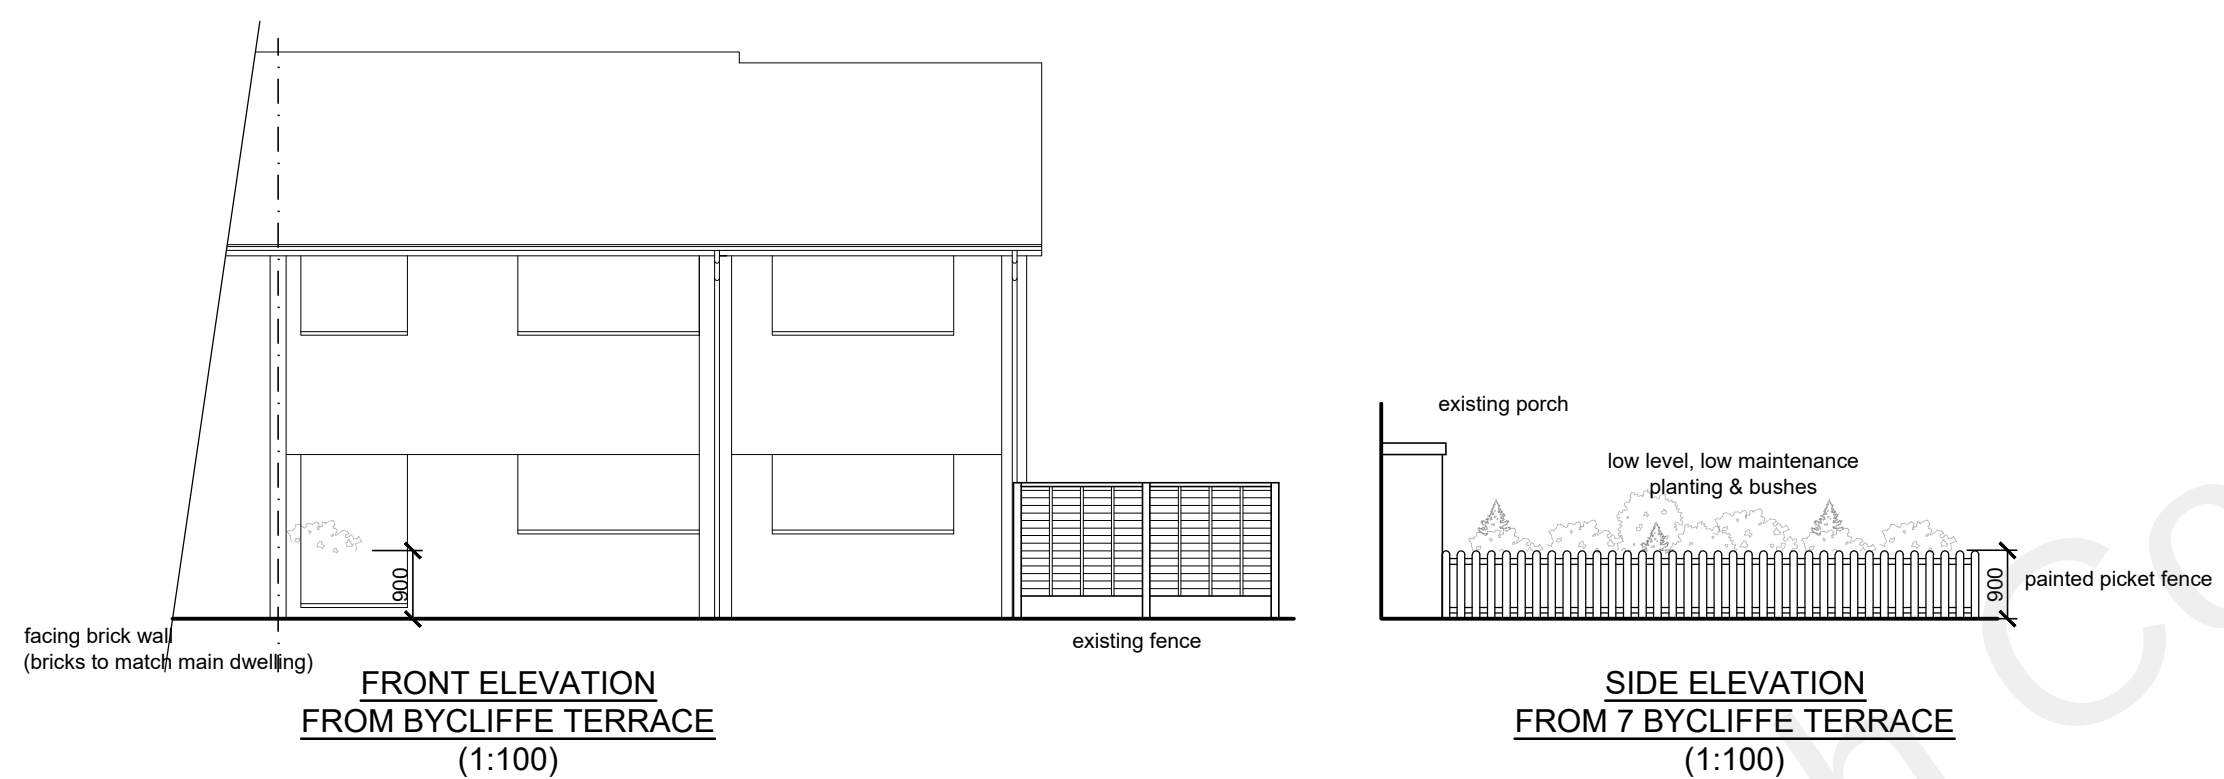


SCALE BAR @ 1:100

08/07/22	B	Boundary wall replaced with picket fence
28/07/21	A	Surface water drainage details added
Date	No	Revision
Penfold Project Services Epmarket, Wrotham Road, Meopham, Kent, DA13 0JH Telephone: 01474 816690 e-mail: apenfold448@btinternet.com		
Job Title:	8 BYCLIFFE TERRACE GRAVESEND KENT DA11 0JD	
Dwg Title:	EXTERNAL WORKS AS PROPOSED	
Scale:	1:100 @ A2	
Dwg No.:	08B	
Date:	June 2021	