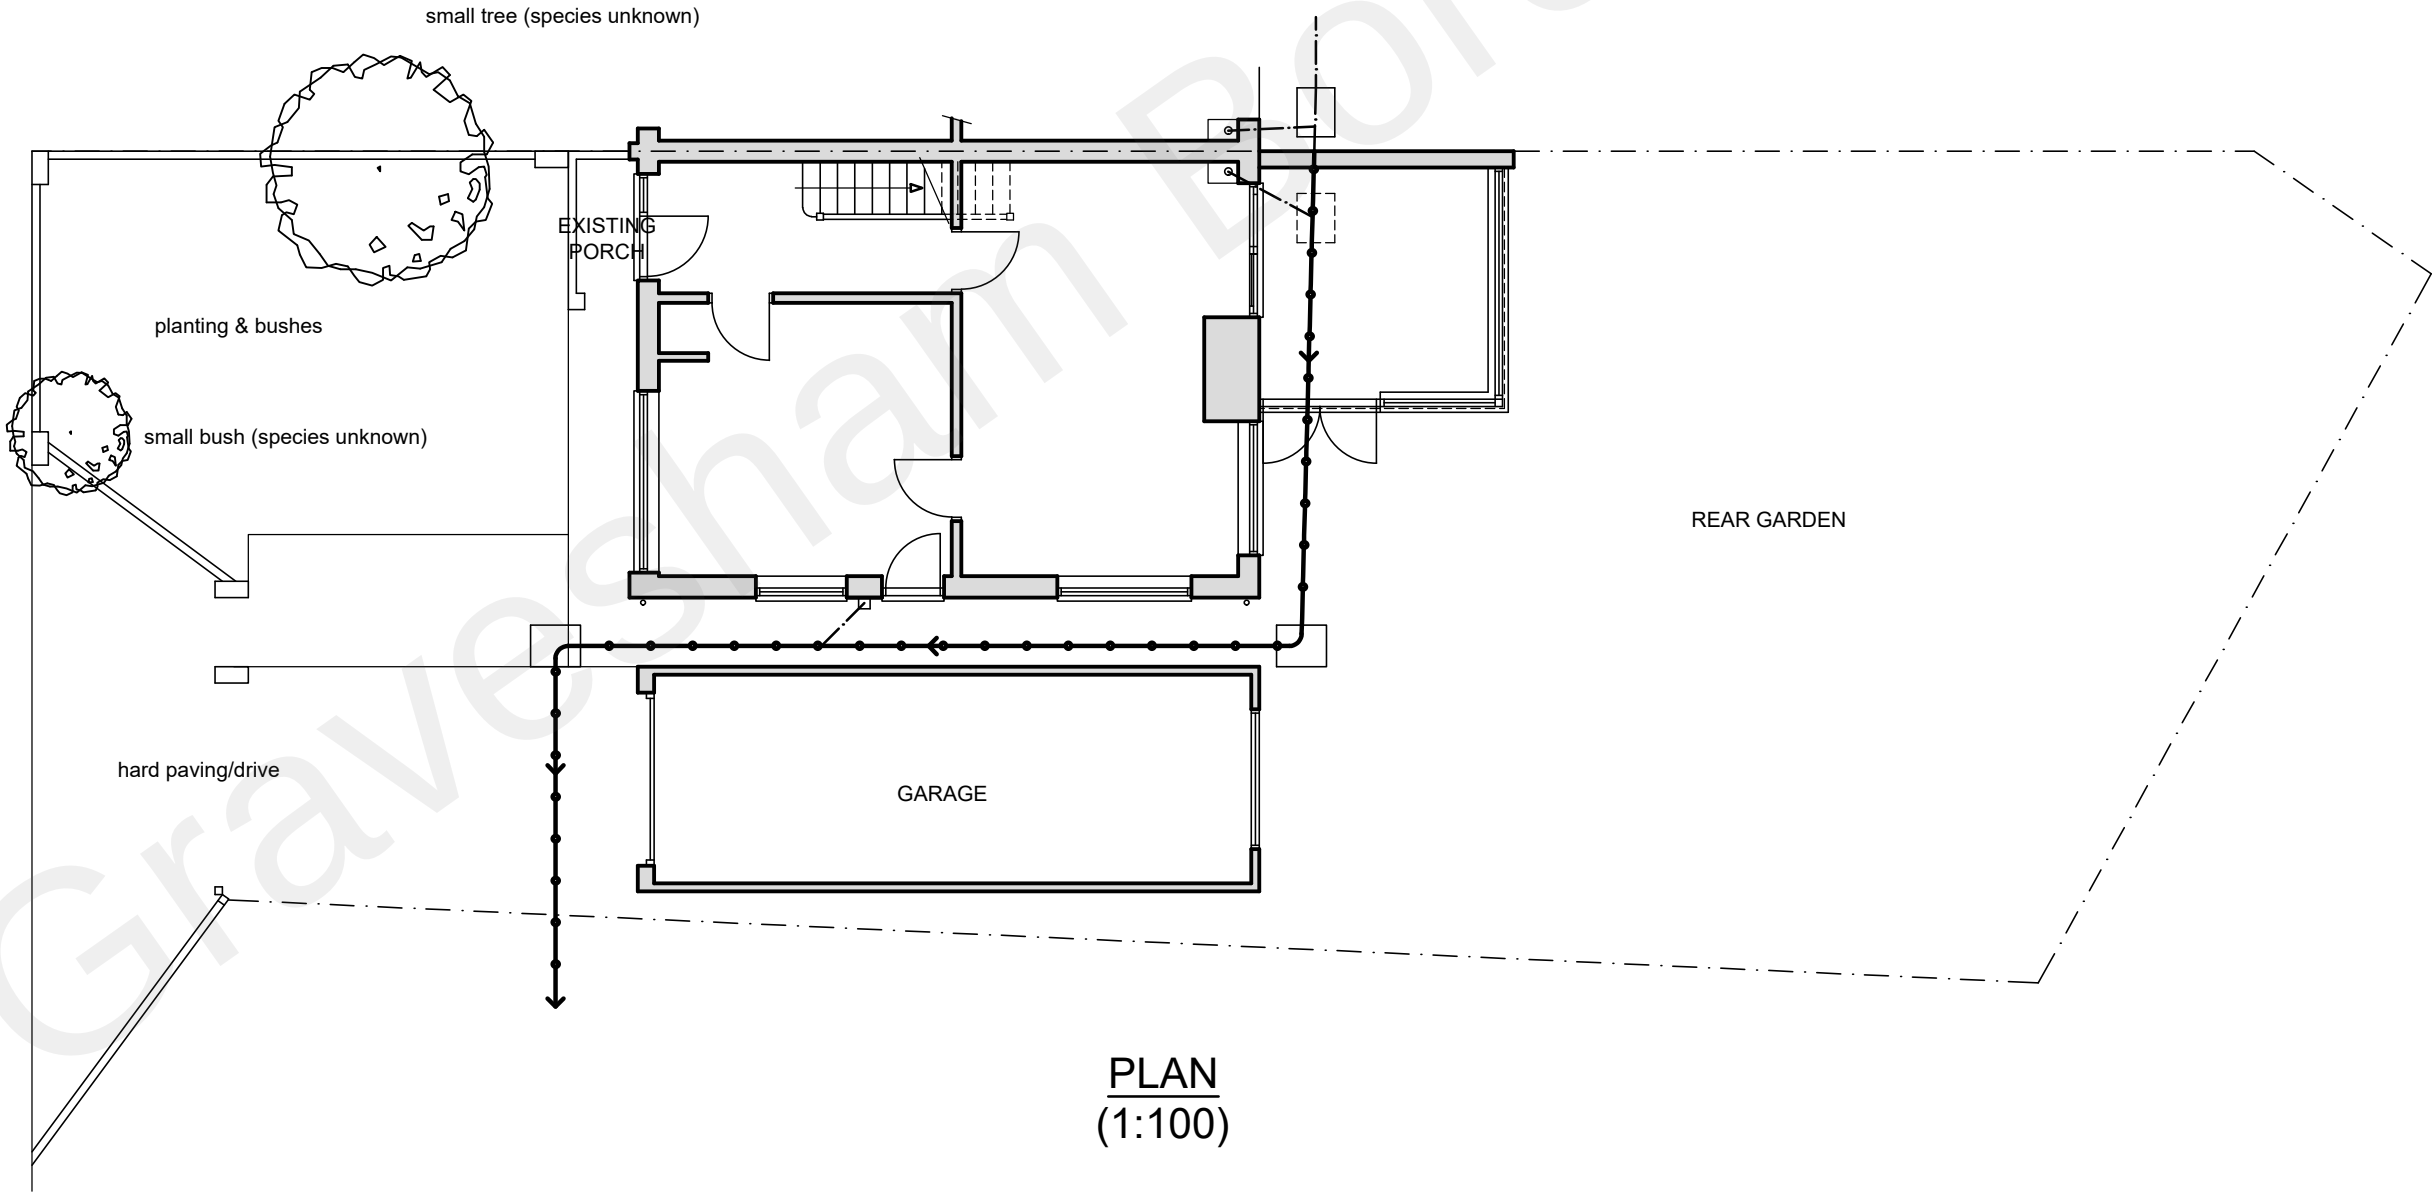
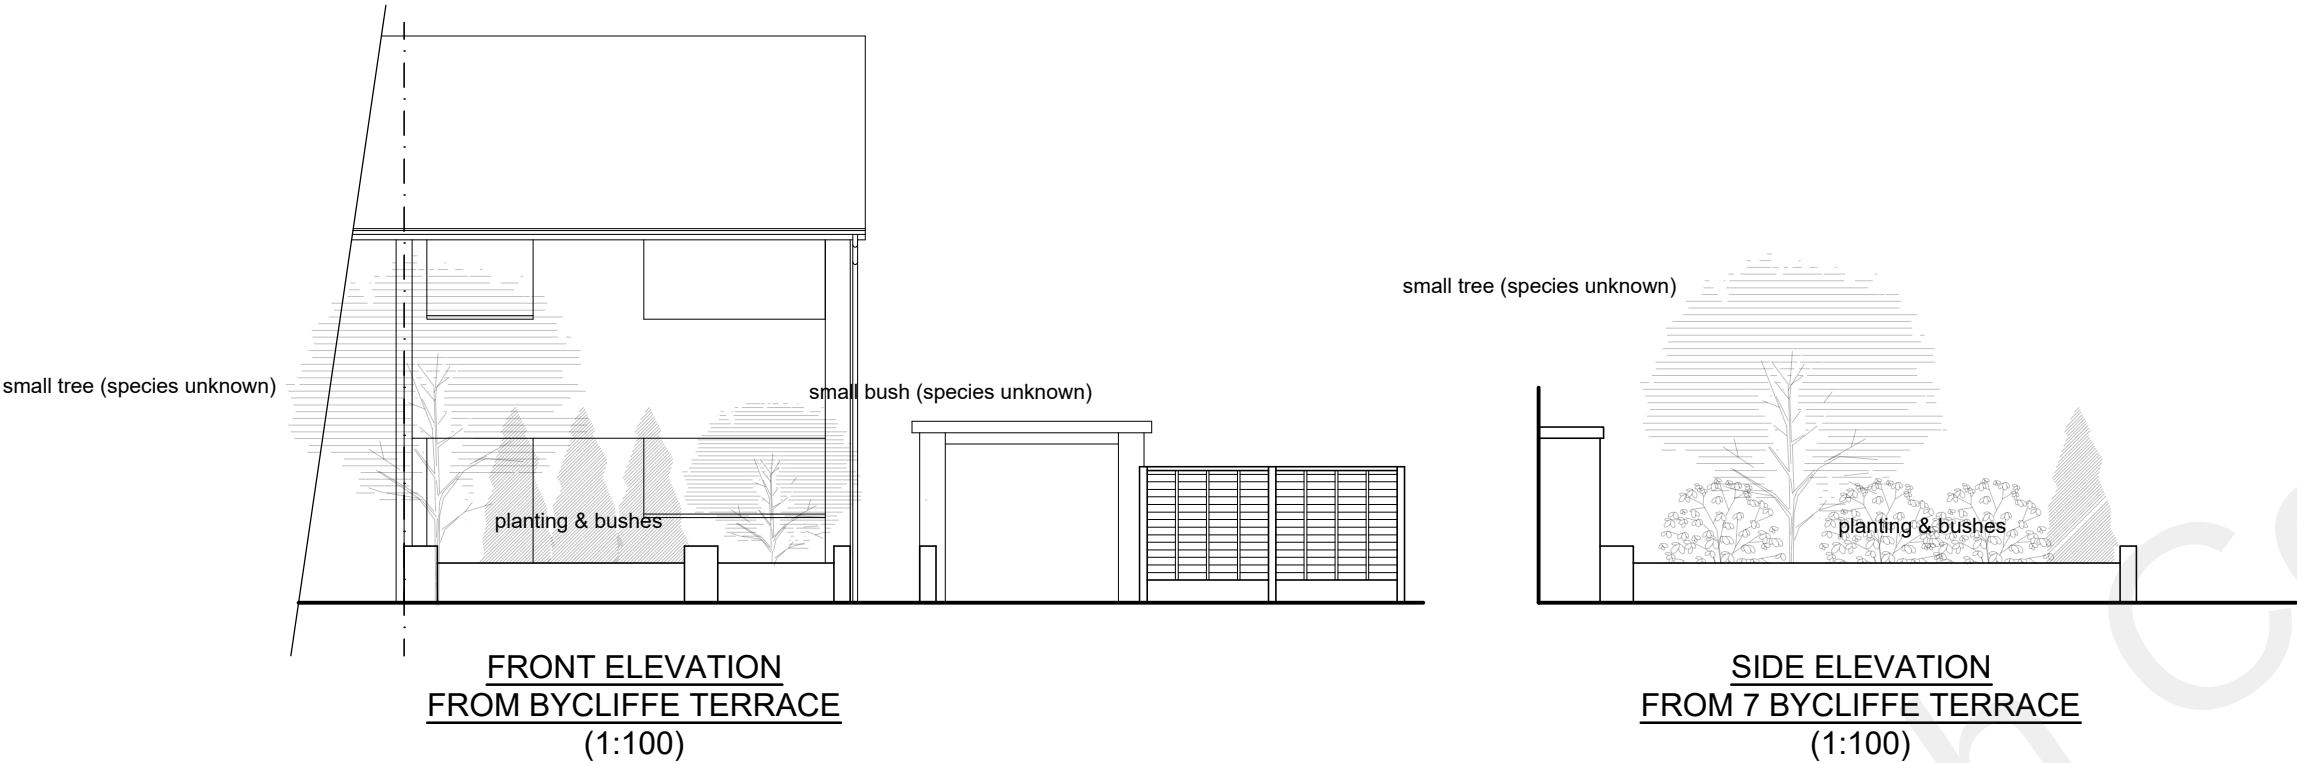


SCALE BAR @ 1:100

Date	No	Revision
Penfold Project Services		
Epmarket, Wrotham Road, Meopham, Kent, DA13 0JH		
Telephone: 01474 816690		
e-mail: apenfold448@btinternet.com		
Job Title:	8 BYCLIFFE TERRACE GRAVESEND KENT DA11 0JD	
Dwg Title:	EXTERNAL WORKS AS EXISTING	
Scale:	1:100 @ A2	
Dwg No.:	07	
Date:	June 2021	