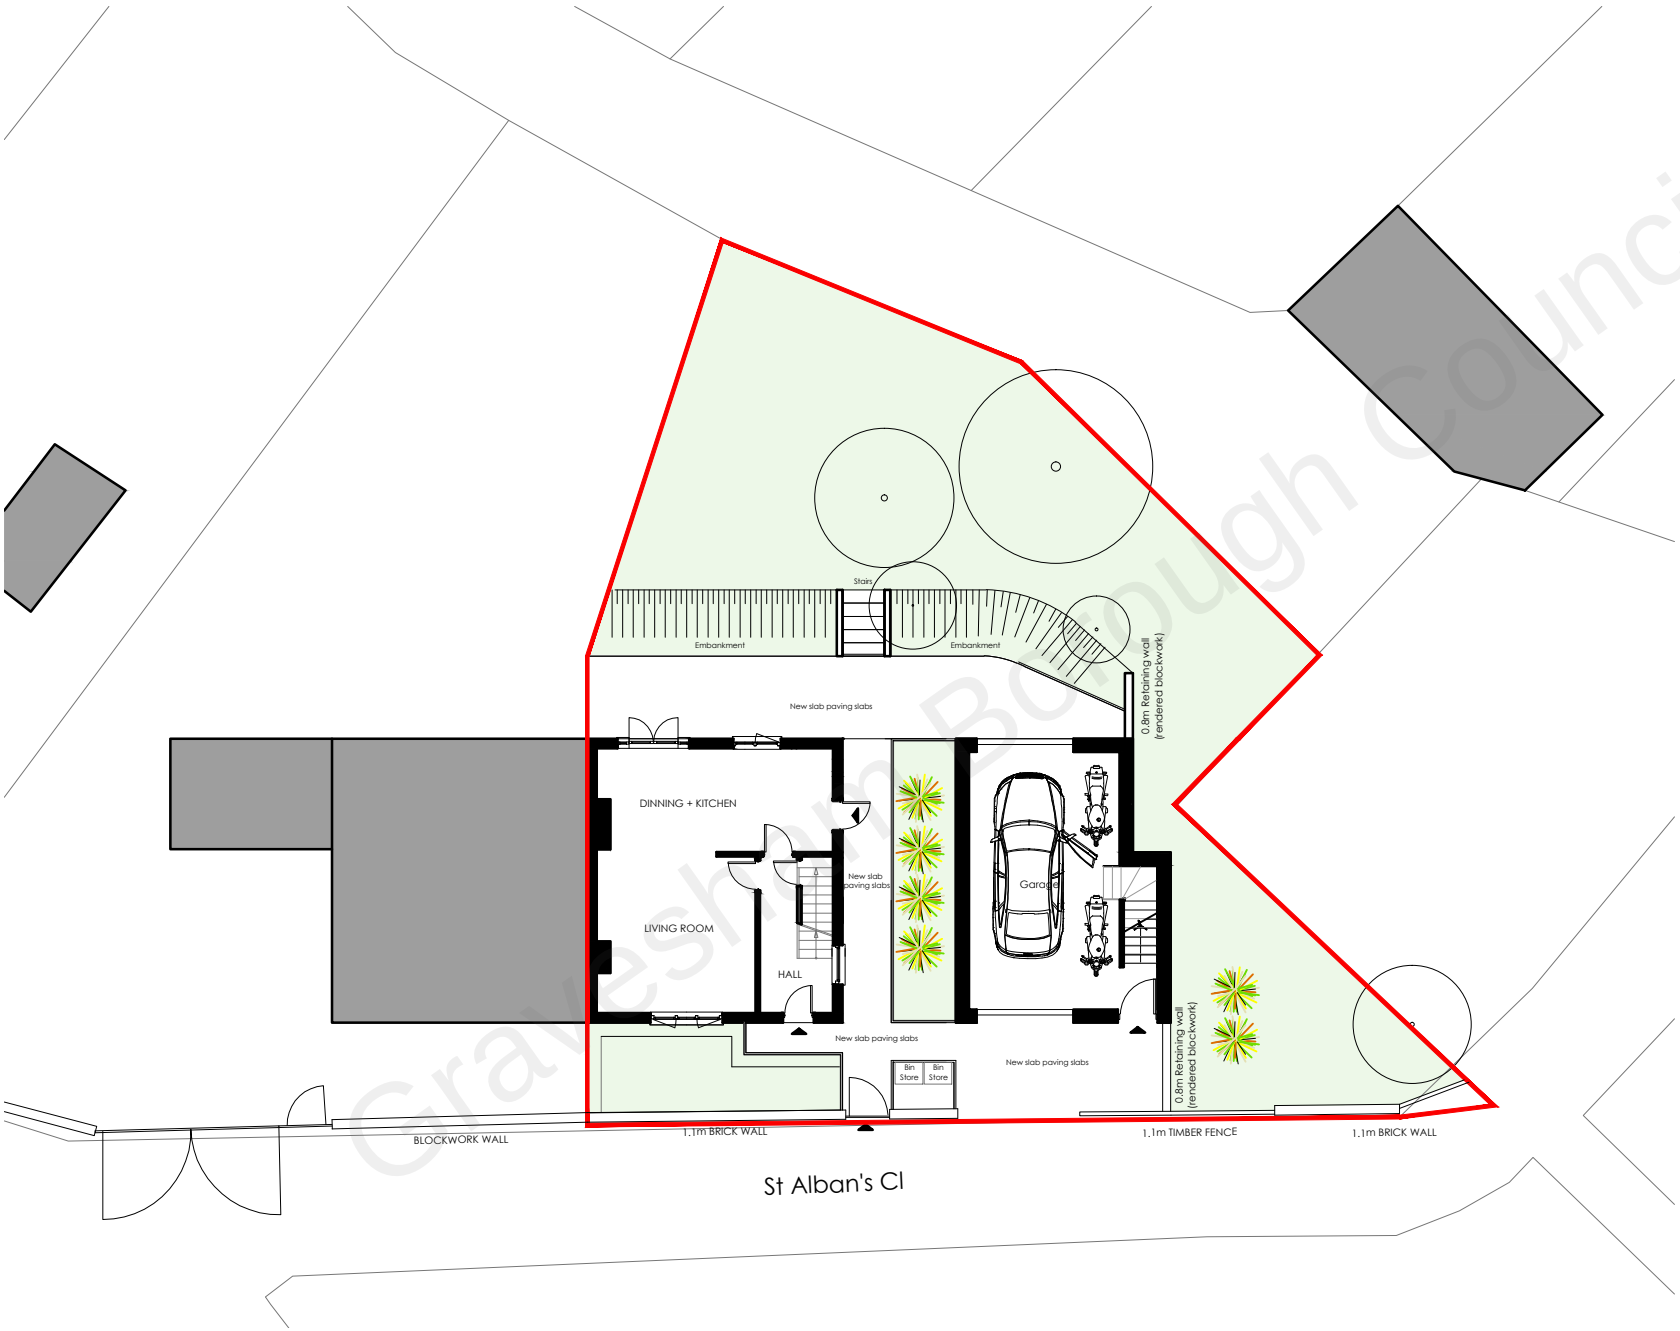

Gravesham Borough Council

All dimensions are to be checked on site, any discrepancies are to be reported to the Architect before work commences. Do not scale from this drawing.

This drawing is to be read in conjunction with all relevant consultants and specialists drawings / documents, any discrepancies are to be reported to the Architect before the affected work commences.

All structural components shown are indicative only. Details / calculations of structural members are to be provided by the Structural Engineer.

This drawing is copyright.

scale 1:200

0m 2m 4m 6m

N

Key:

Bounday Line

PAWLUCKI

ARCHITECTS

55B Darwin Street, SE171HA LONDON
Tel: 07902742804 e-mail: pawlucki.tomasz@gmail.com

PROJECT	St Albans's House
CLIENT	Private
DRAWING	Proposed Site Plan
SCALE	1:200@a4
DATE	February 2022
NUMBER	015-101
REVISION	P1

PROPOSED SITE PLAN