
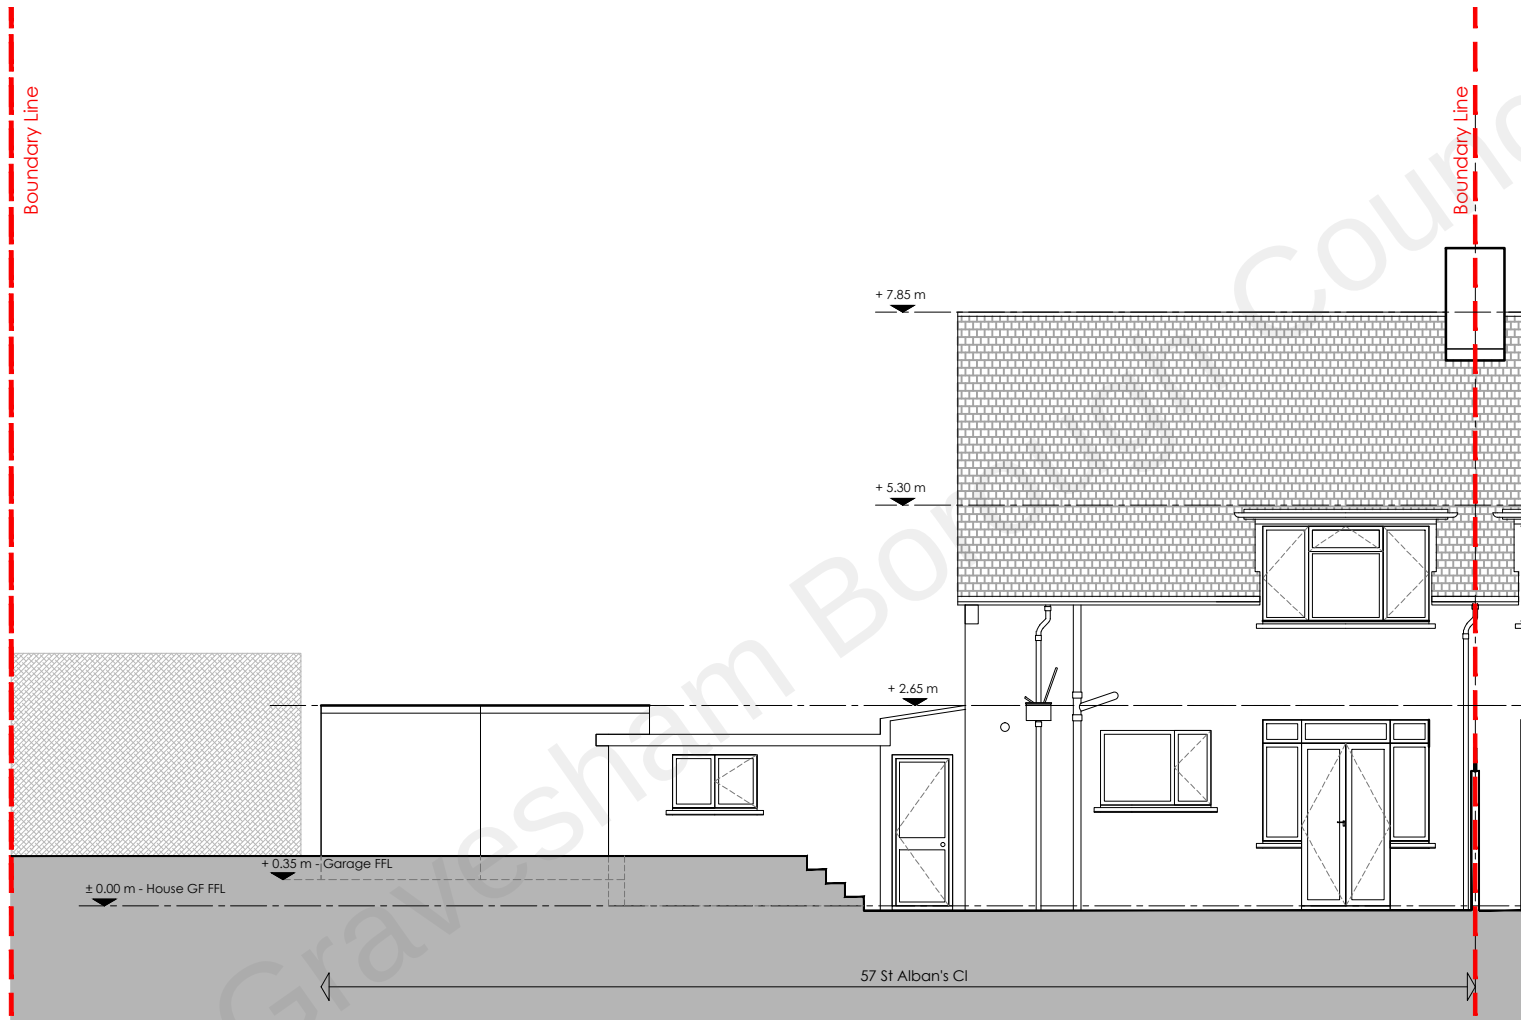


All dimensions are to be checked on site, any discrepancies are to be reported to the Architect before work commences. Do not scale from this drawing.

This drawing is to be read in conjunction with all relevant consultants and specialists drawings / documents, any discrepancies are to be reported to the Architect before the affected work commences.

All structural components shown are indicative only. Details / calculations of structural members are to be provided by the Structural Engineer.

This drawing is copyright.

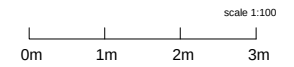

PAWLUCKI
ARCHITECTS

55B Darwin Street, SE171HA LONDON
Tel: 07902742804 e-mail: pawlucki.tomasz@gmail.com

PROJECT St Albans's House	
CLIENT Private	
DRAWING Existing South (Rear) Elevation	
SCALE 1:100@a4	DATE February 2022
NUMBER 015-021	REVISION P1

Existing South (Rear) Elevation