


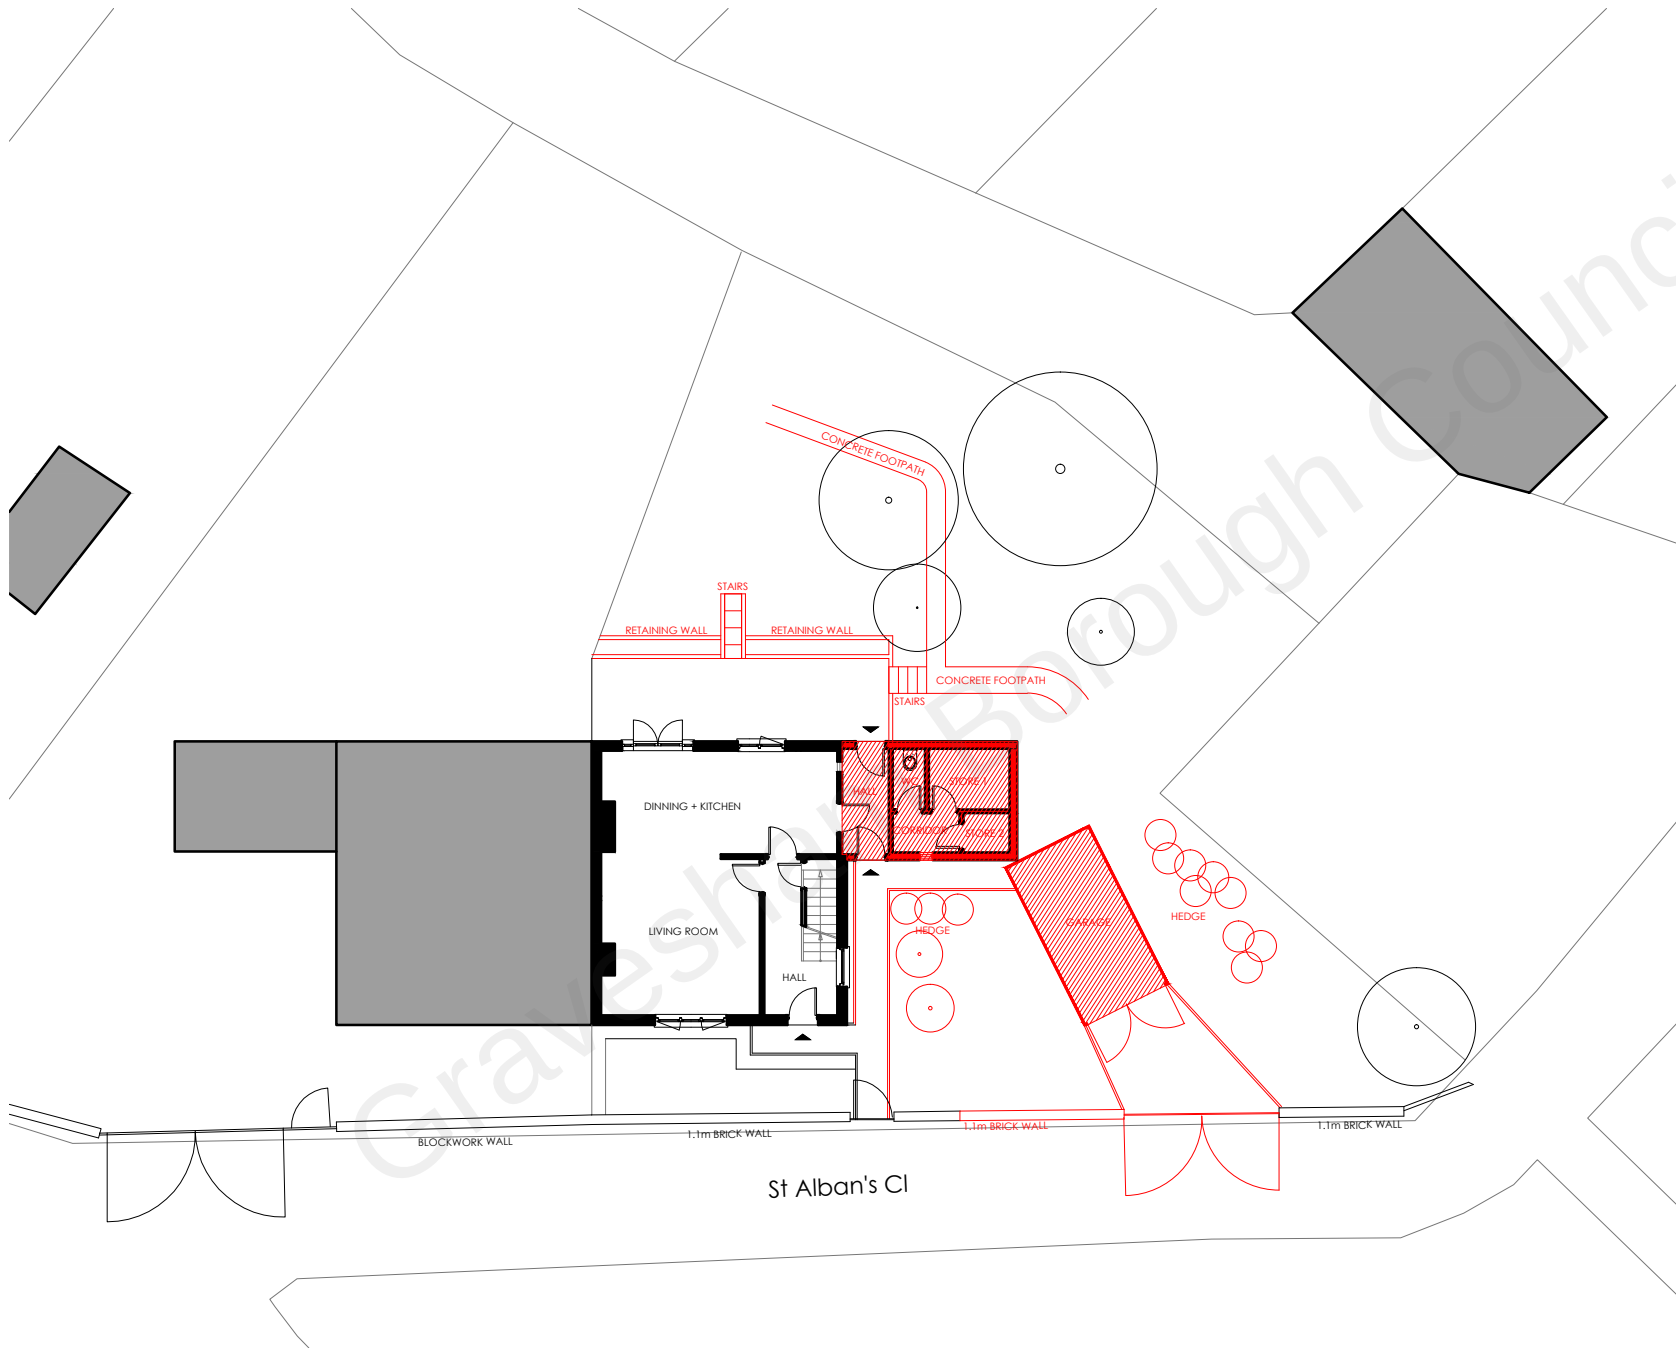


All dimensions are to be checked on site, any discrepancies are to be reported to the Architect before work commences. Do not scale from this drawing.

This drawing is to be read in conjunction with all relevant consultants and specialists drawings / documents, any discrepancies are to be reported to the Architect before the affected work commences.

All structural components shown are indicative only. Details / calculations of structural members are to be provided by the Structural Engineer.

This drawing is copyright.

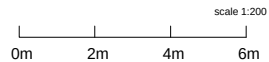

Key:

- hard/soft landscaping parts to be demolished
- ▨ Building parts to be demolished

PAWLUCKI

A R C H I T E C T S

55B Darwin Street, SE171HA LONDON
Tel: 07902742804 e-mail: pawlucki.tomasz@gmail.com

PROJECT	
St Alban's House	
CLIENT	
Private	
DRAWING	
Demolition Plan	
SCALE	DATE
1:200@a4	February 2022
NUMBER	REVISION
015-002	P1