

All dimensions are to be checked on site, any discrepancies are to be reported to the Architect before work commences. Do not scale from this drawing.

This drawing is to be read in conjunction with all relevant consultants and specialists drawings / documents, any discrepancies are to be reported to the Architect before the affected work commences.

All structural components shown are indicative only. Details / calculations of structural members are to be provided by the Structural Engineer.

This drawing is copyright.




Legend:

- ① White render
- ② Ashlar lines in render
- ③ Overhead garage door, colour grey
- ④ White UPVC window
- ⑤ White UPVC window (obscure glass)
- ⑥ White UPVC 3 pane bi-folding door
- ⑦ Entrance Timber door colour grey
- ⑧ Roof tiles , colour grey
- ⑨ Treated softwood timber fascia with paint finish in white
- ⑩ White OGEE gutter and downpipes
- ⑪ GRP Flat roof dormer in grey
- ⑫ GRP (fibreglass) roofing system, colour grey

PAWLUCKI
ARCHITECTS

55B Darwin Street, SE171HA LONDON
Tel: 07902742804 e-mail: pawlucki.tomasz@gmail.com

PROJECT	
St Albans's House	
CLIENT	
Private	
DRAWING	
Proposed North (Front) Elevation	
SCALE	DATE
1:100@a4	February 2022
NUMBER	REVISION
015-120	P1

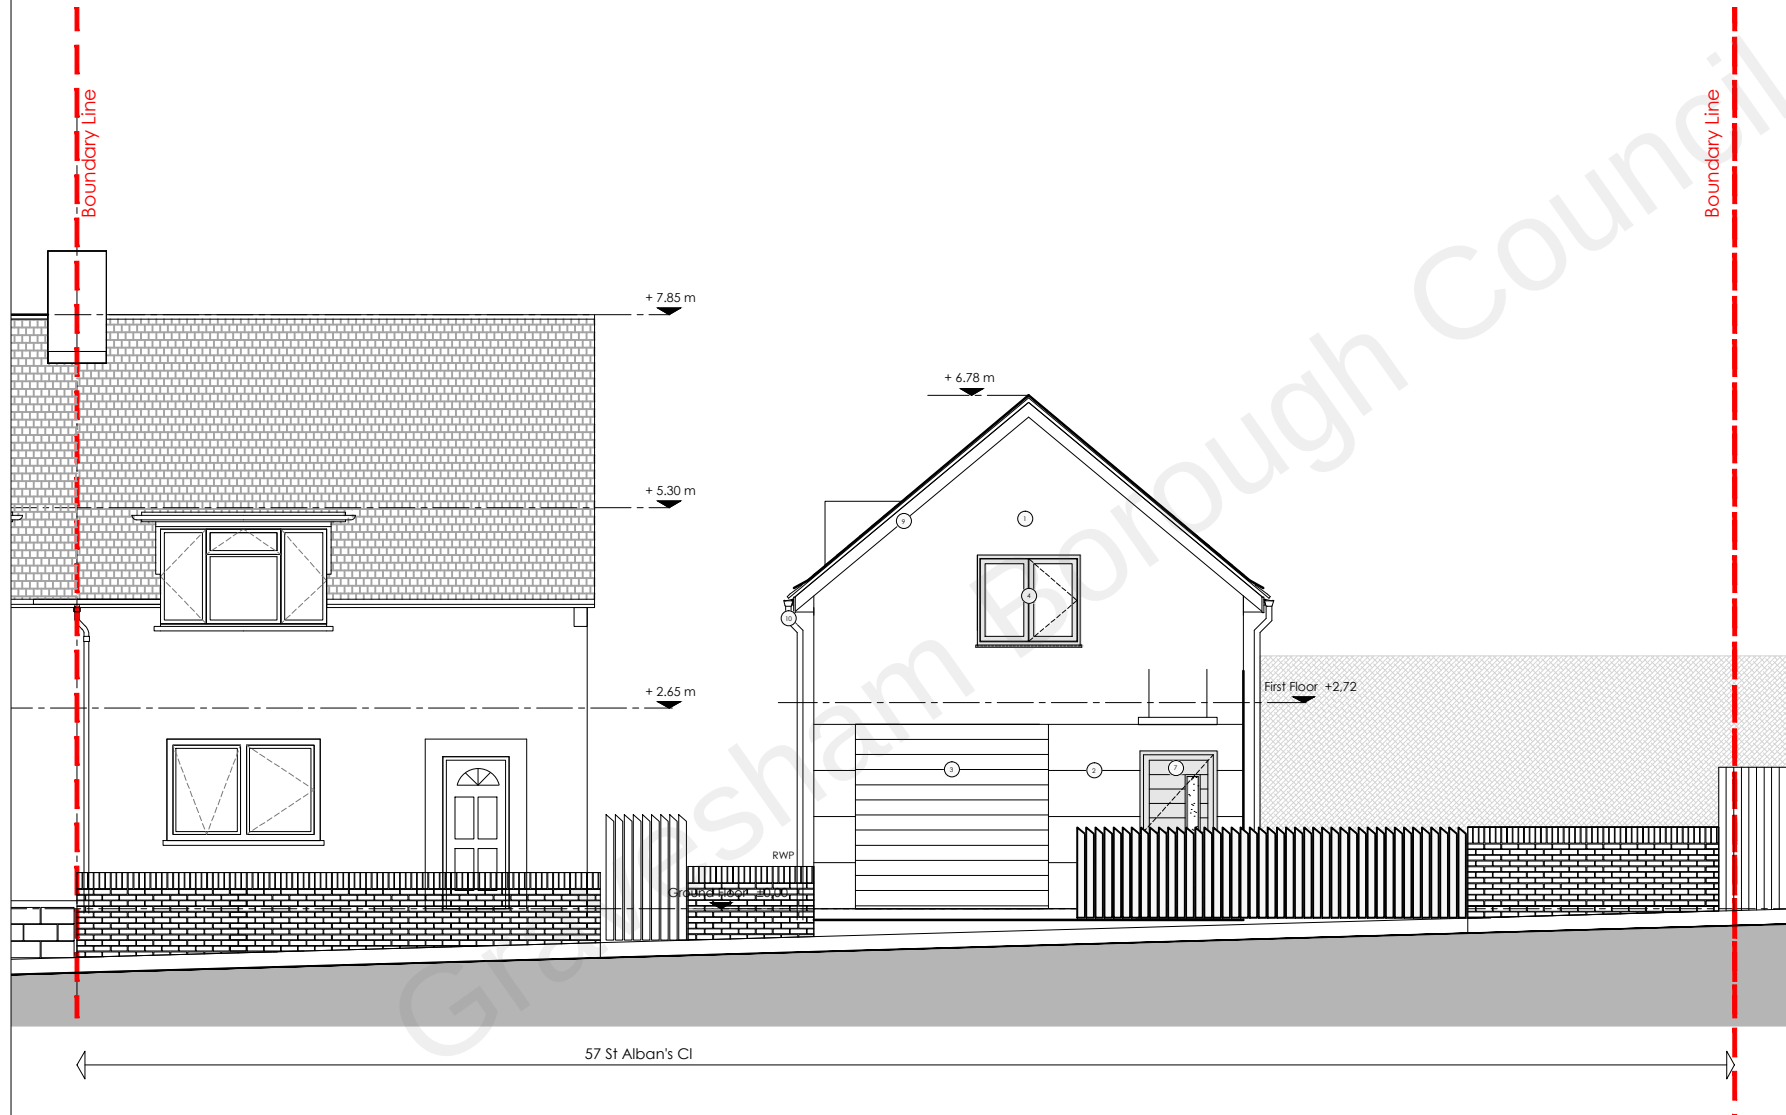

Proposed North (Front) Elevation