



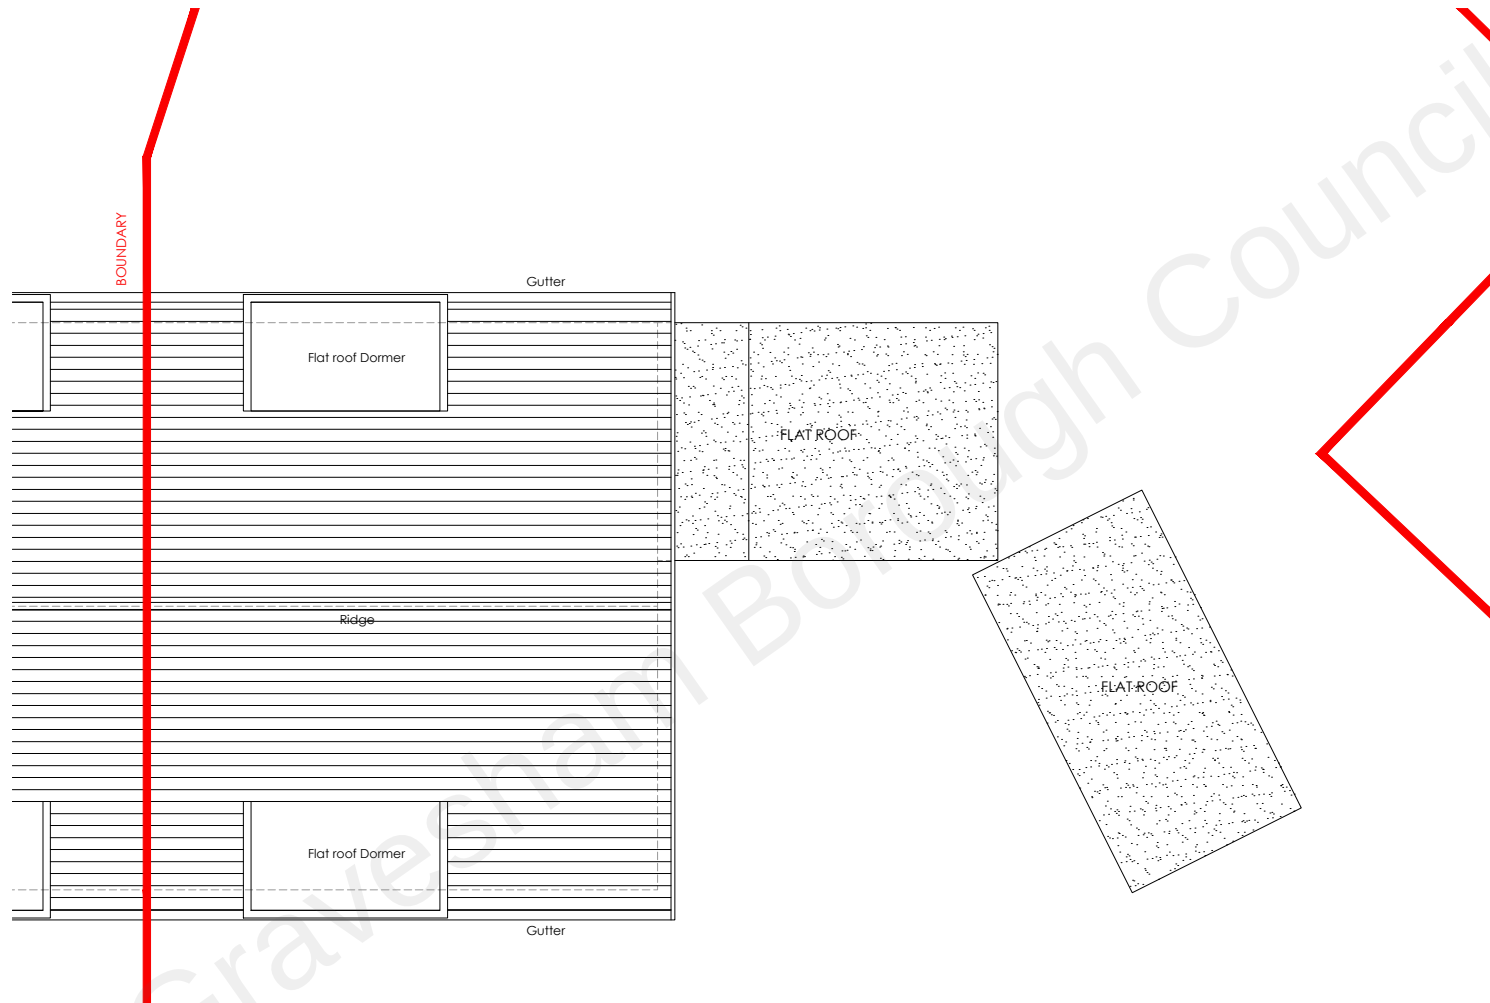


All dimensions are to be checked on site, any discrepancies are to be reported to the Architect before work commences. Do not scale from this drawing.

This drawing is to be read in conjunction with all relevant consultants and specialists drawings / documents, any discrepancies are to be reported to the Architect before the affected work commences.

All structural components shown are indicative only. Details / calculations of structural members are to be provided by the Structural Engineer.

This drawing is copyright.

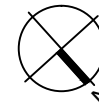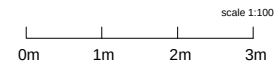

PAWLUCKI

A R C H I T E C T S

55B Darwin Street, SE171HA LONDON
Tel: 07902742804 e-mail: pawlucki.tomasz@gmail.com

PROJECT

St Albans's House

CLIENT

Private

DRAWING

Existing Roof Plan

SCALE

1:100@a4

DATE

February 2022

NUMBER

015-011

REVISION

P1