




EXTENSION FINISHES
 MATCHING BRICKWORK
 MATCHING CLAY PEG TILES
 BLACK FEATHER EDGE BOARDS TO SIDE AND REAR ELEVATIONS
 WINDOWS TO BE TIMBER CASEMENT (WINDOW STYLE TO MATCH EXISTING)

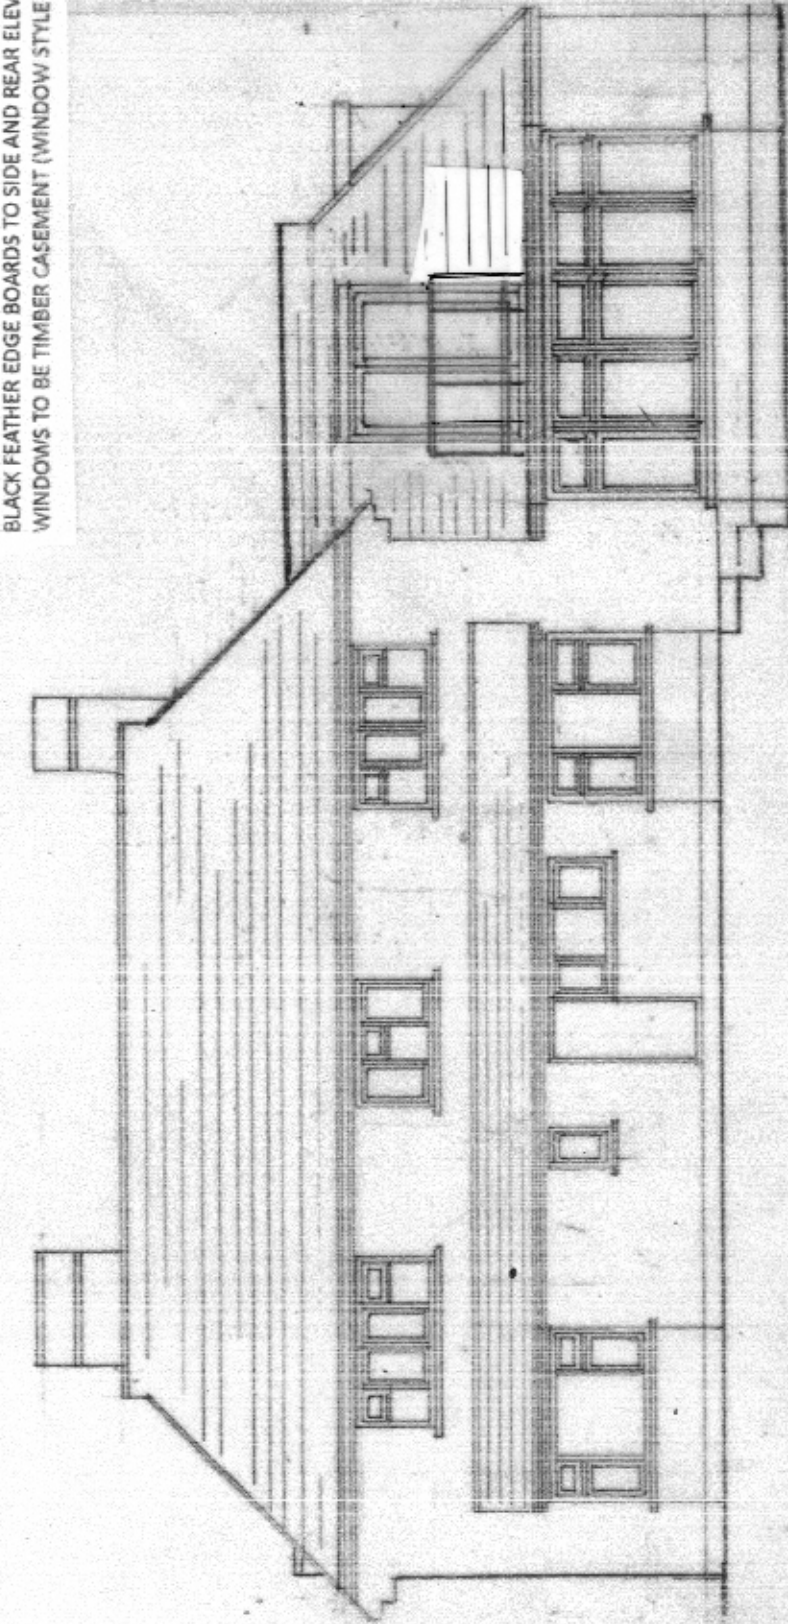


Front Elevation

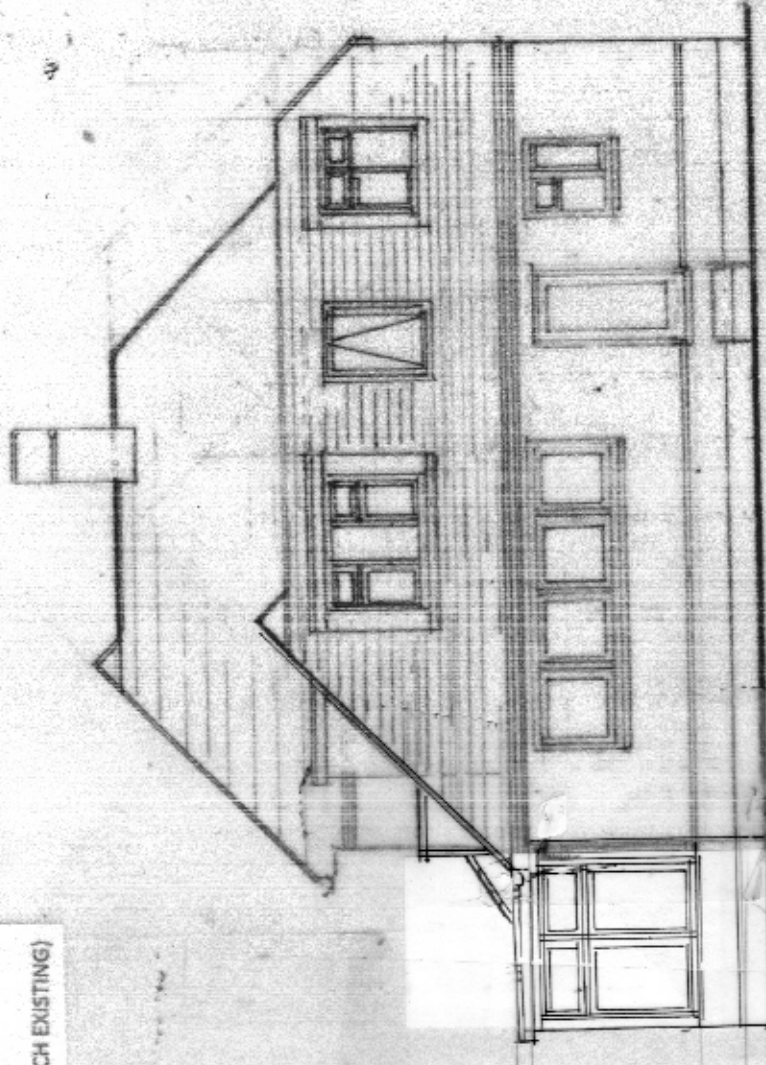

Side Elevation

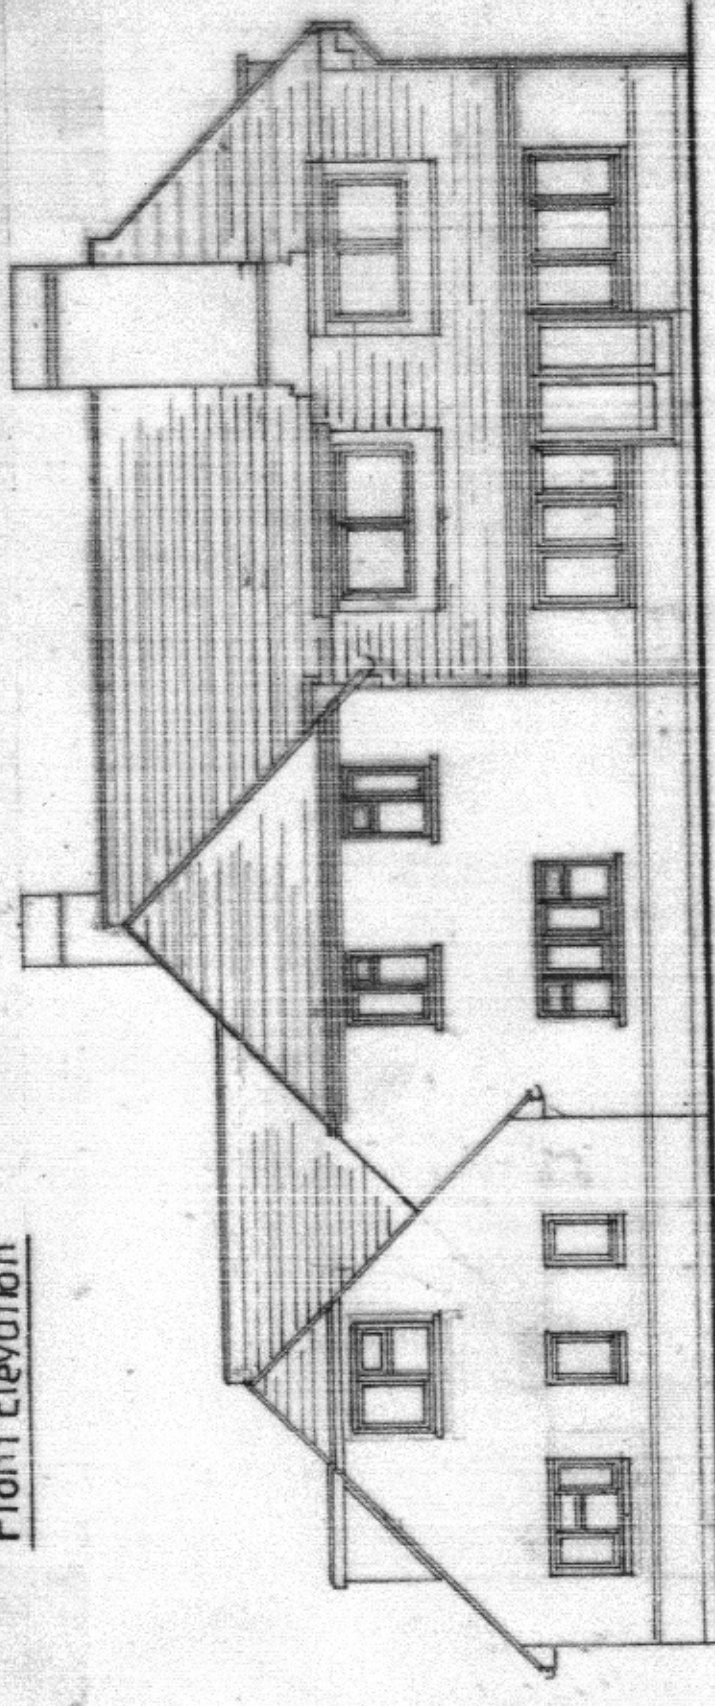

Rear Elevation

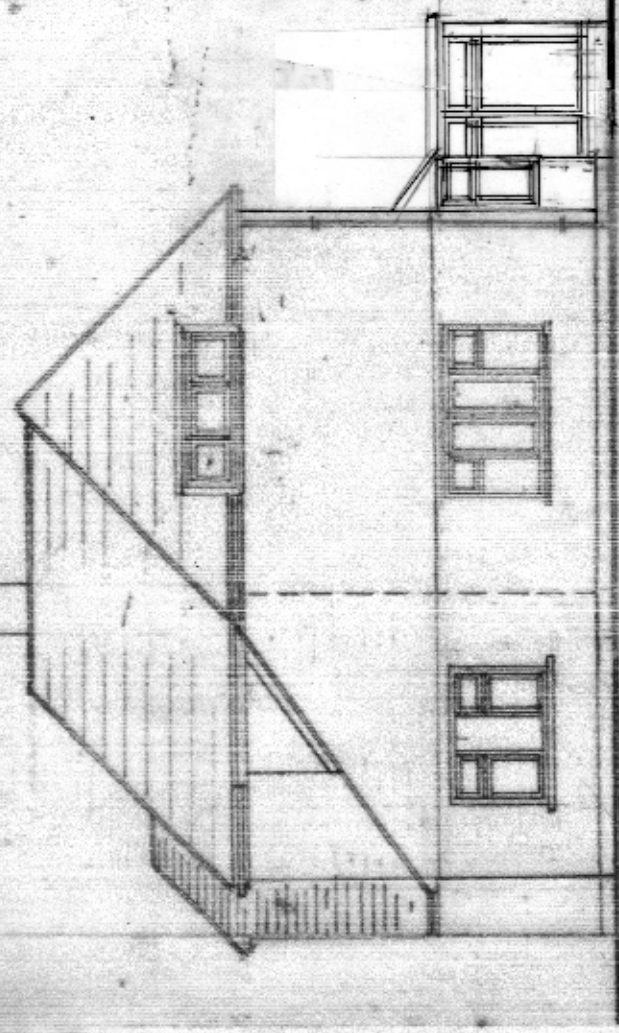


Flank Elevation

B. 12.2-26.4m/CA 2011.03 AMIC



PROPOSED TWO STOREY SIDE EXTENSION AND A TWO STOREY REAR
 EXTENSION WITH CATSLIDE ROOF INCORPORATING 2NO. REAR DORMERS
 MR L BUTTON BROADLEAVES BOWSDEN LANE SHORNE DA12 3LA
 1:100 @ A3 231123/8 OF 9 136M² PROPOSED ELEVATIONS

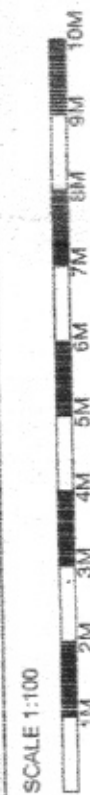

W. ESTLEIGH DESIGN