
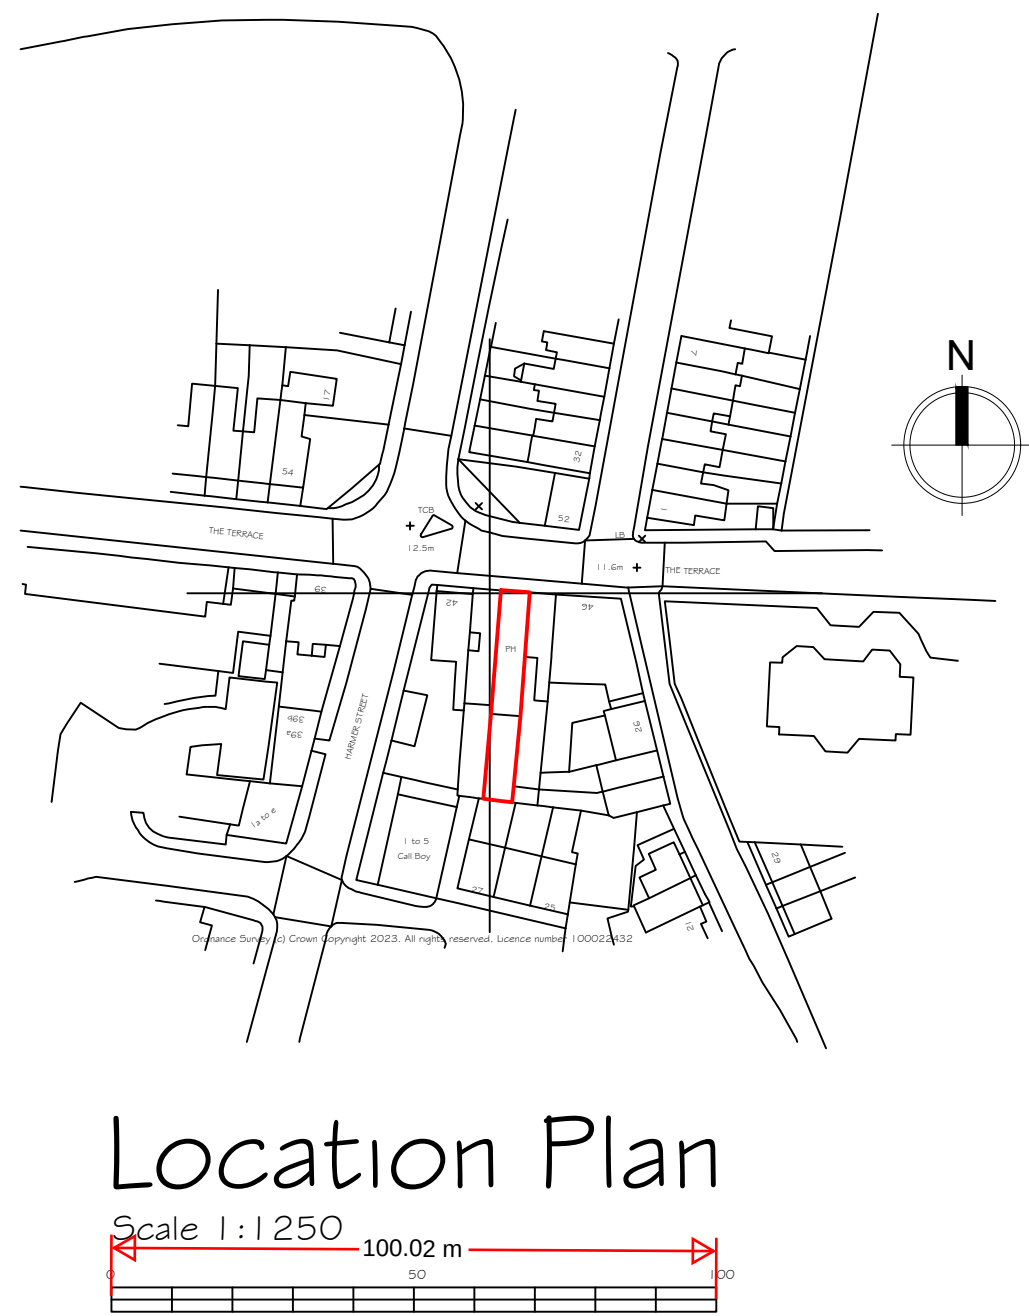
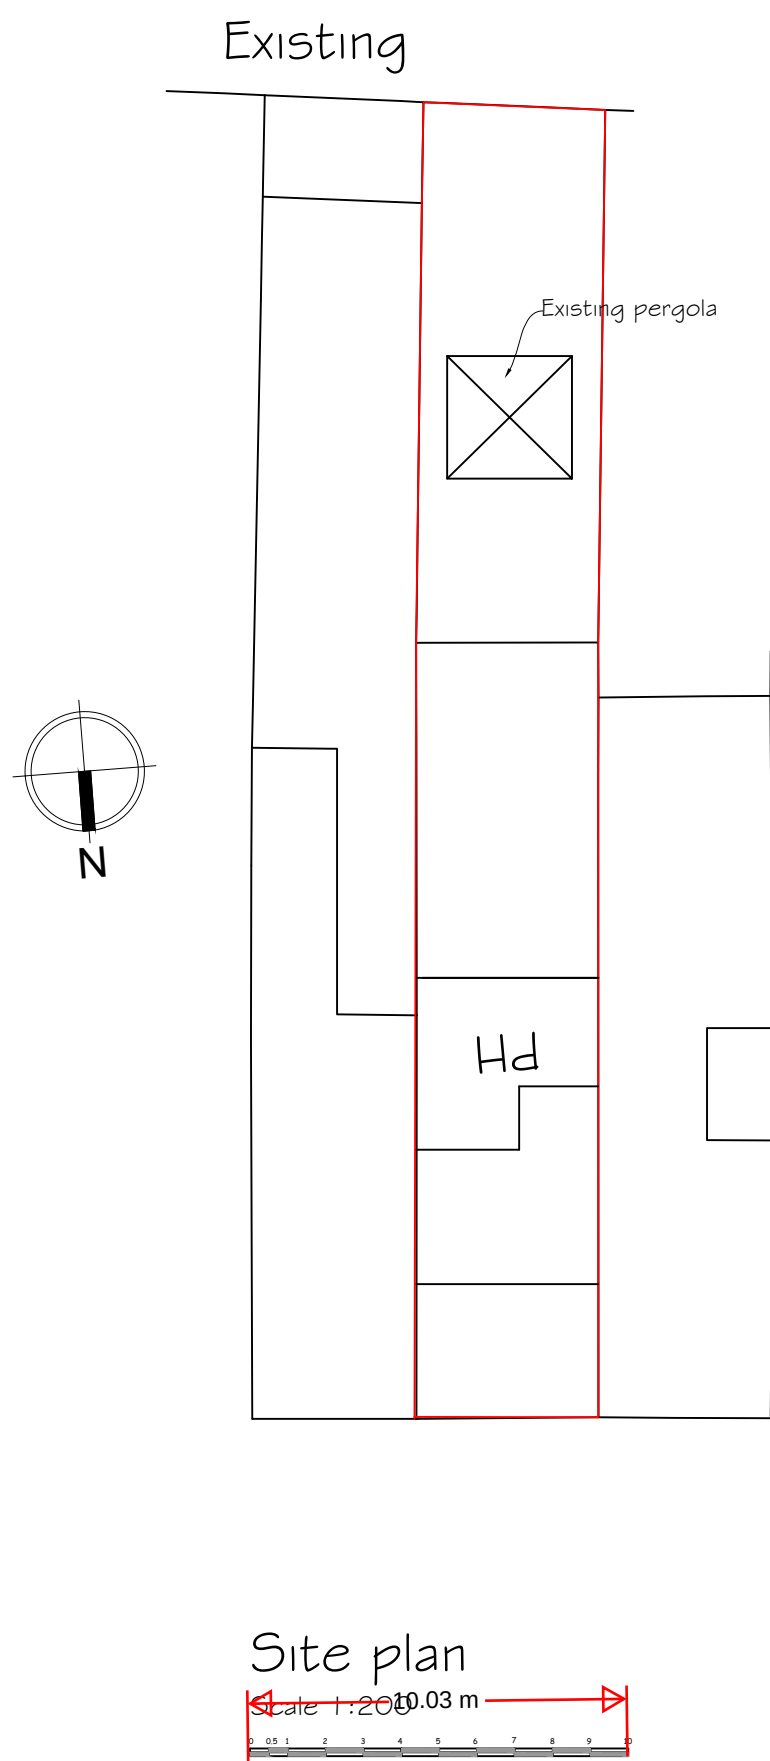
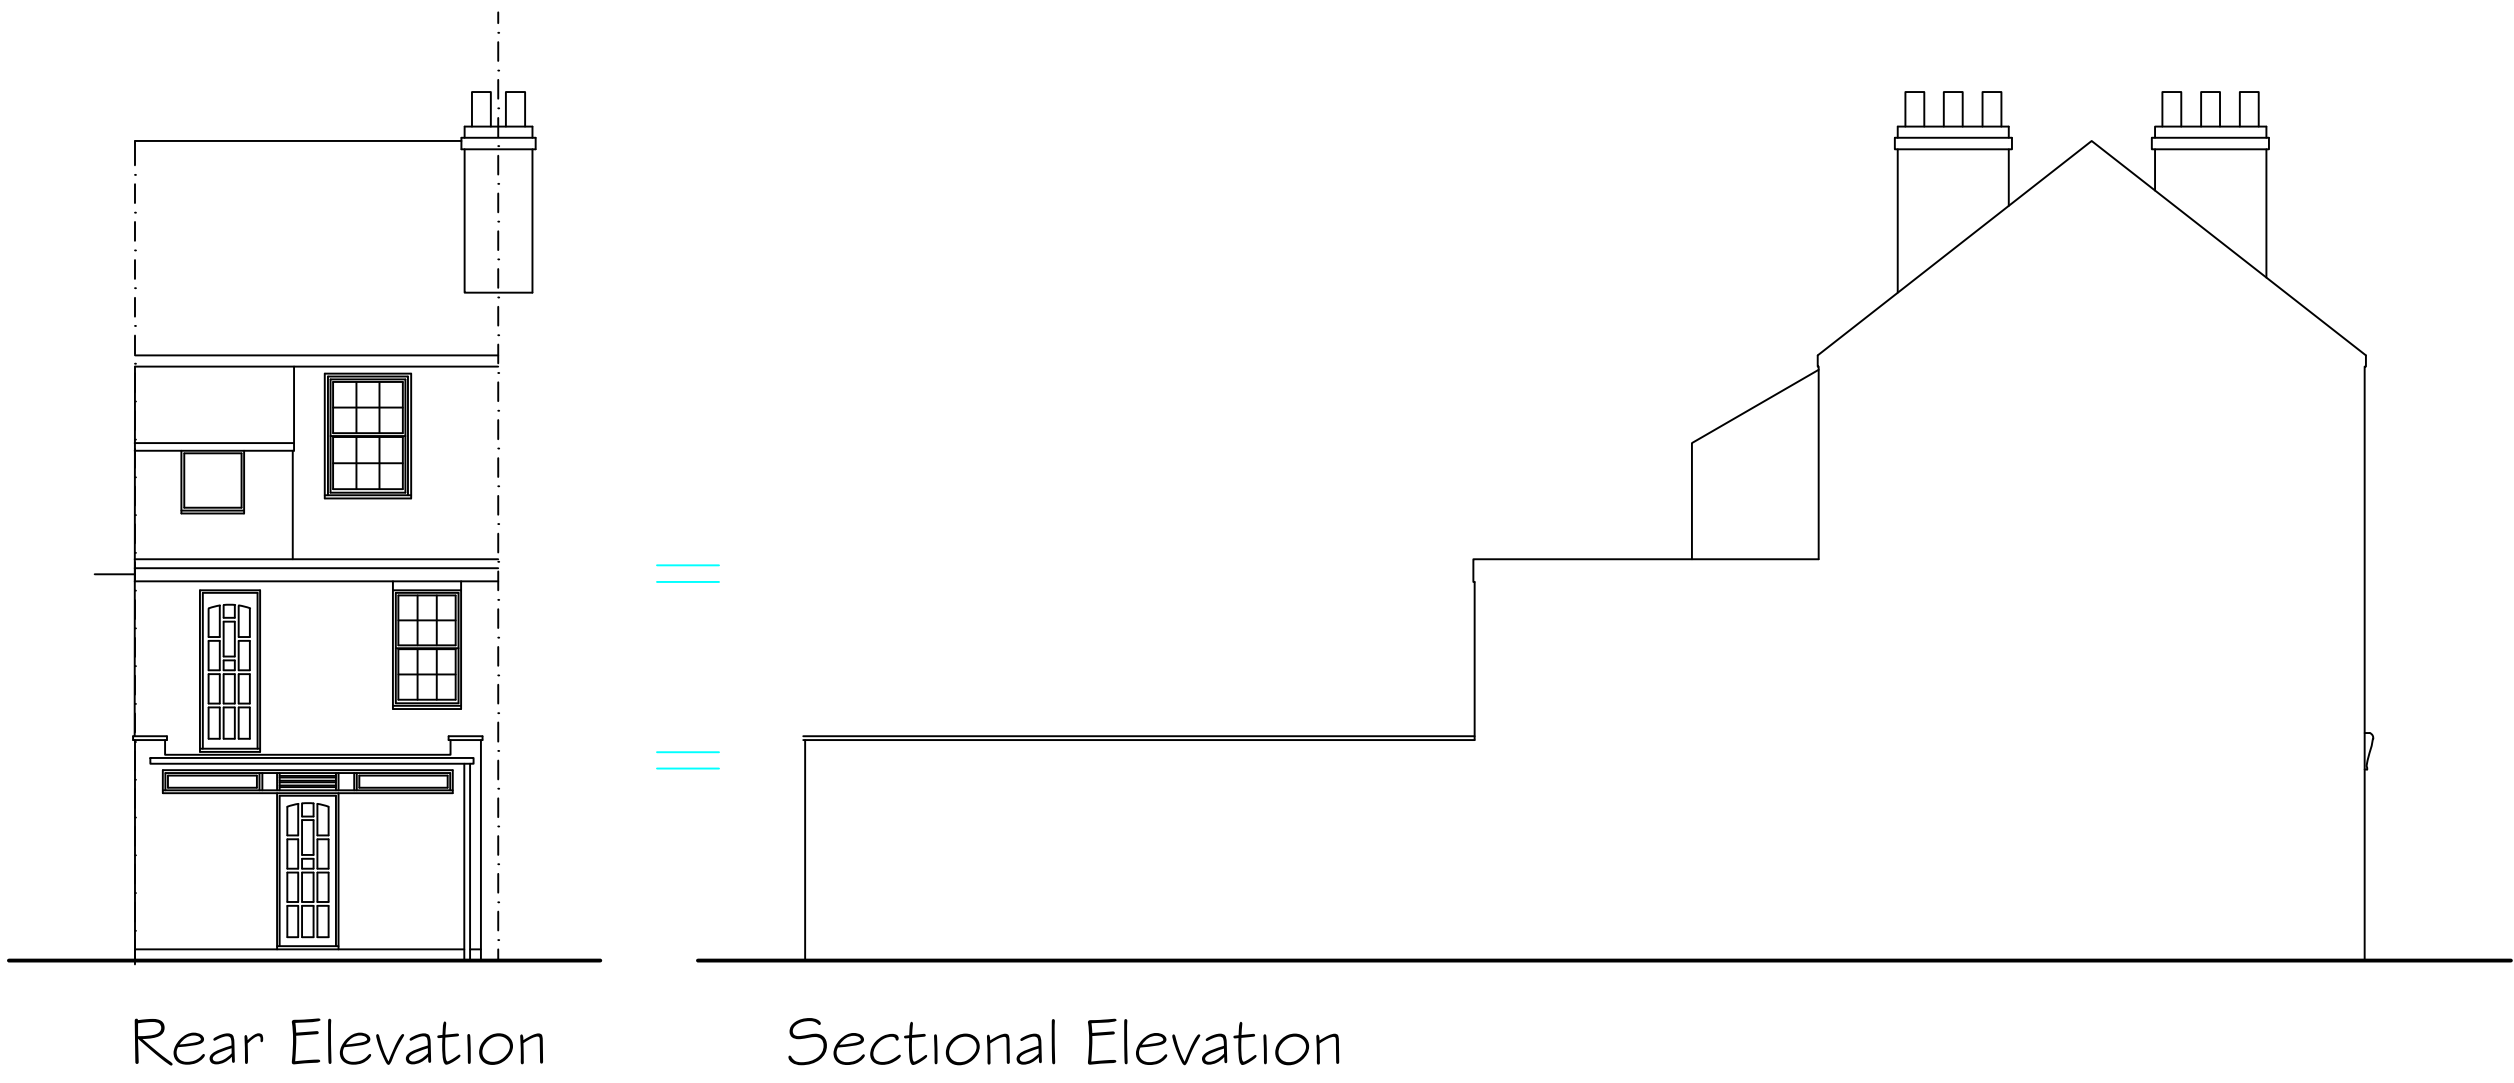


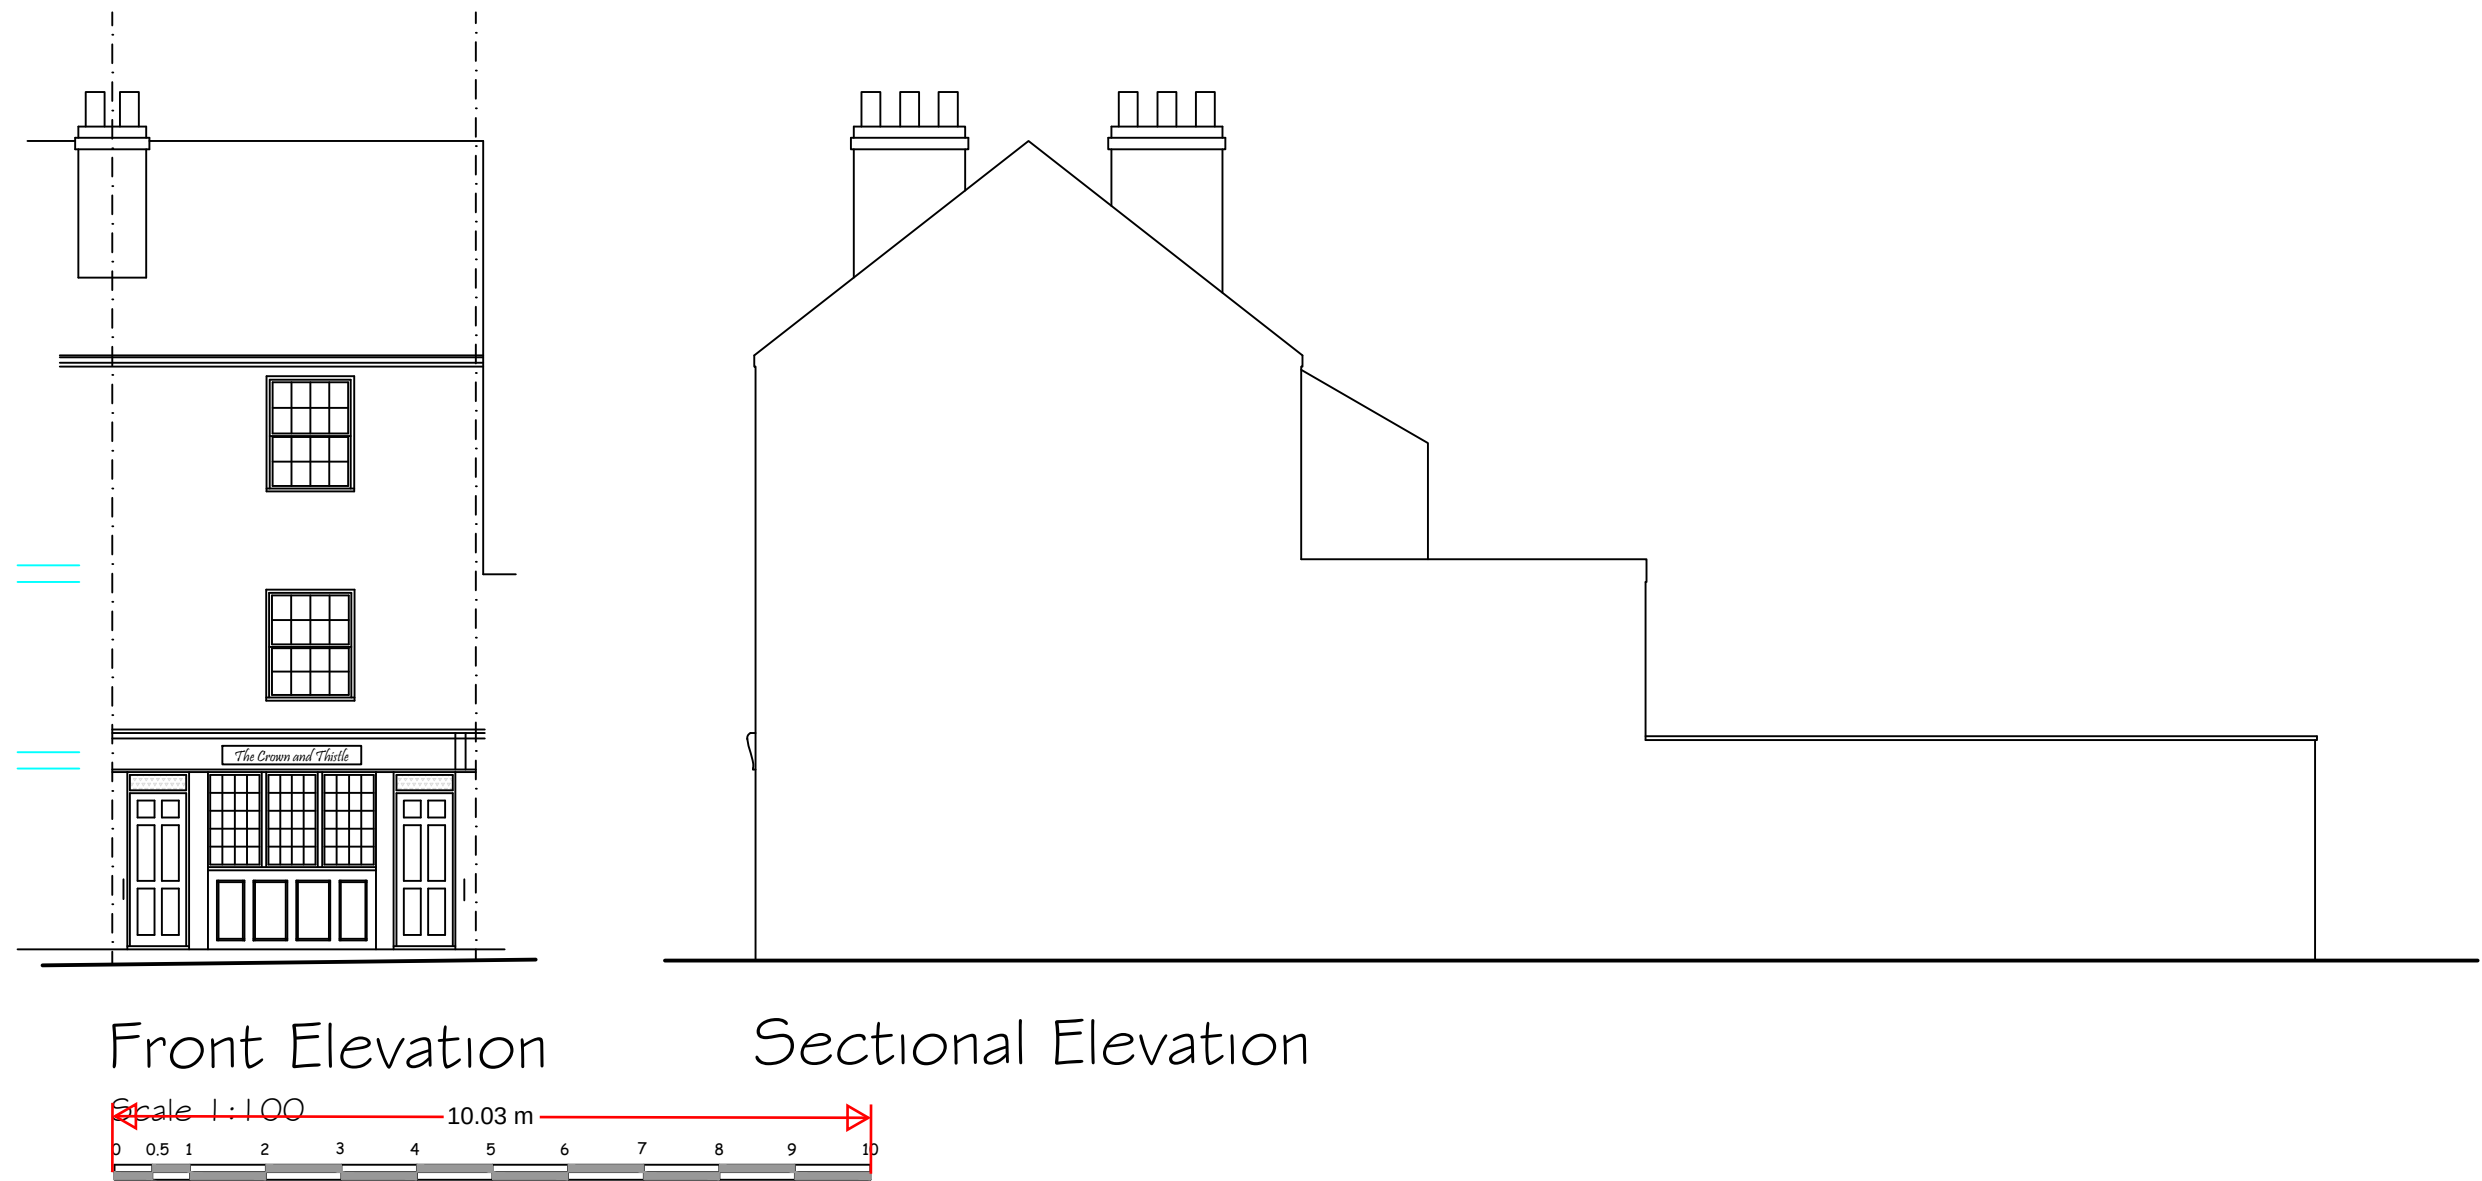

Rev A- Additional elevation added.		26 June 2023	
Copyright			
Synergy			
Planning & Property Consultants Ltd			
The Office			
The Larches			
Rochester			
Kent ME3 7NQW			
Client			
Mudita Group			
Address			
44 The Terrace Gravesend			
Drawing title			
Existing elevations, location and block plan			
Scale			
1:200/1:100/1:1250			
Date		Drawn by	
March 2023			
Drawing No			A
22/399/01			