


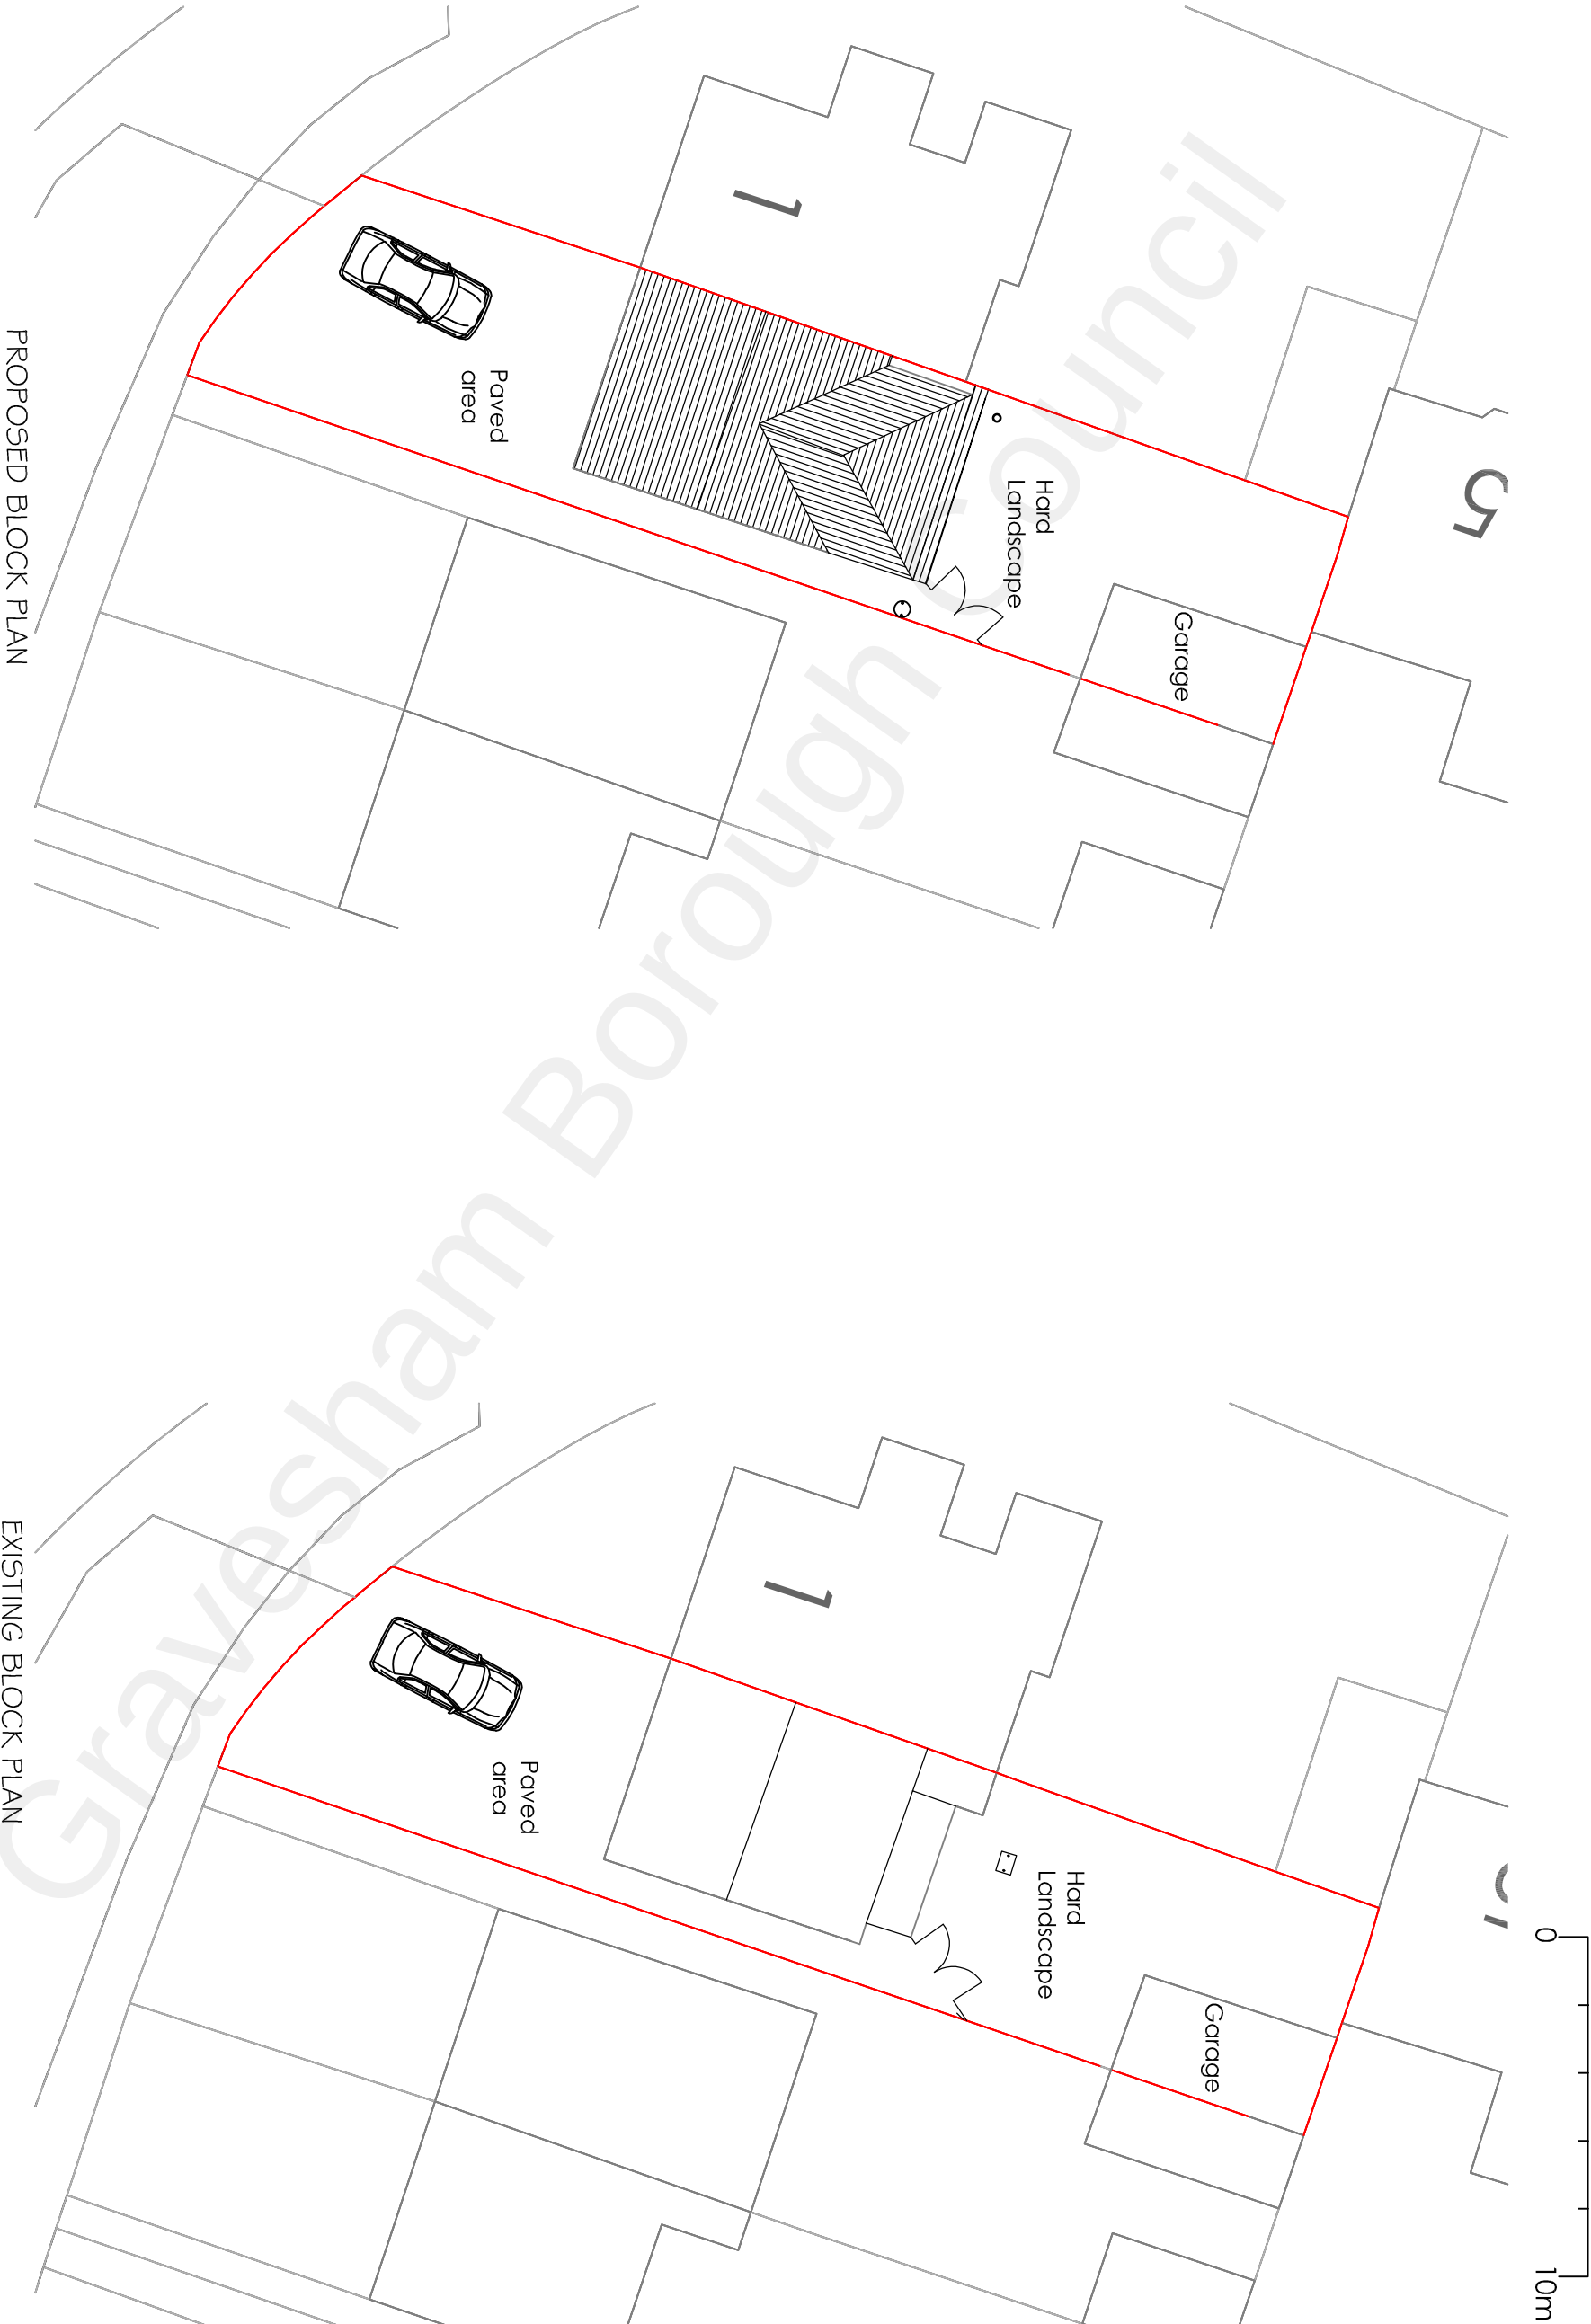

Project

Mr Kashmir Singh 3 Hall Road Northfleet Gravesend Kent DA11 8AW
Two Storey Rear Extension

Drawing Title
Existing & Proposed Block Plans

Rev	Description	Date

H Channa

Picaroons Maidstone Road Platt Kent TN15 8LB
Tel: 07828277909 E-mail: hbechanna@tiscali.co.uk

Drawn	Date	Scale	Drawing No.
HC	Aug 2021	1:200	3HR/A3/05