
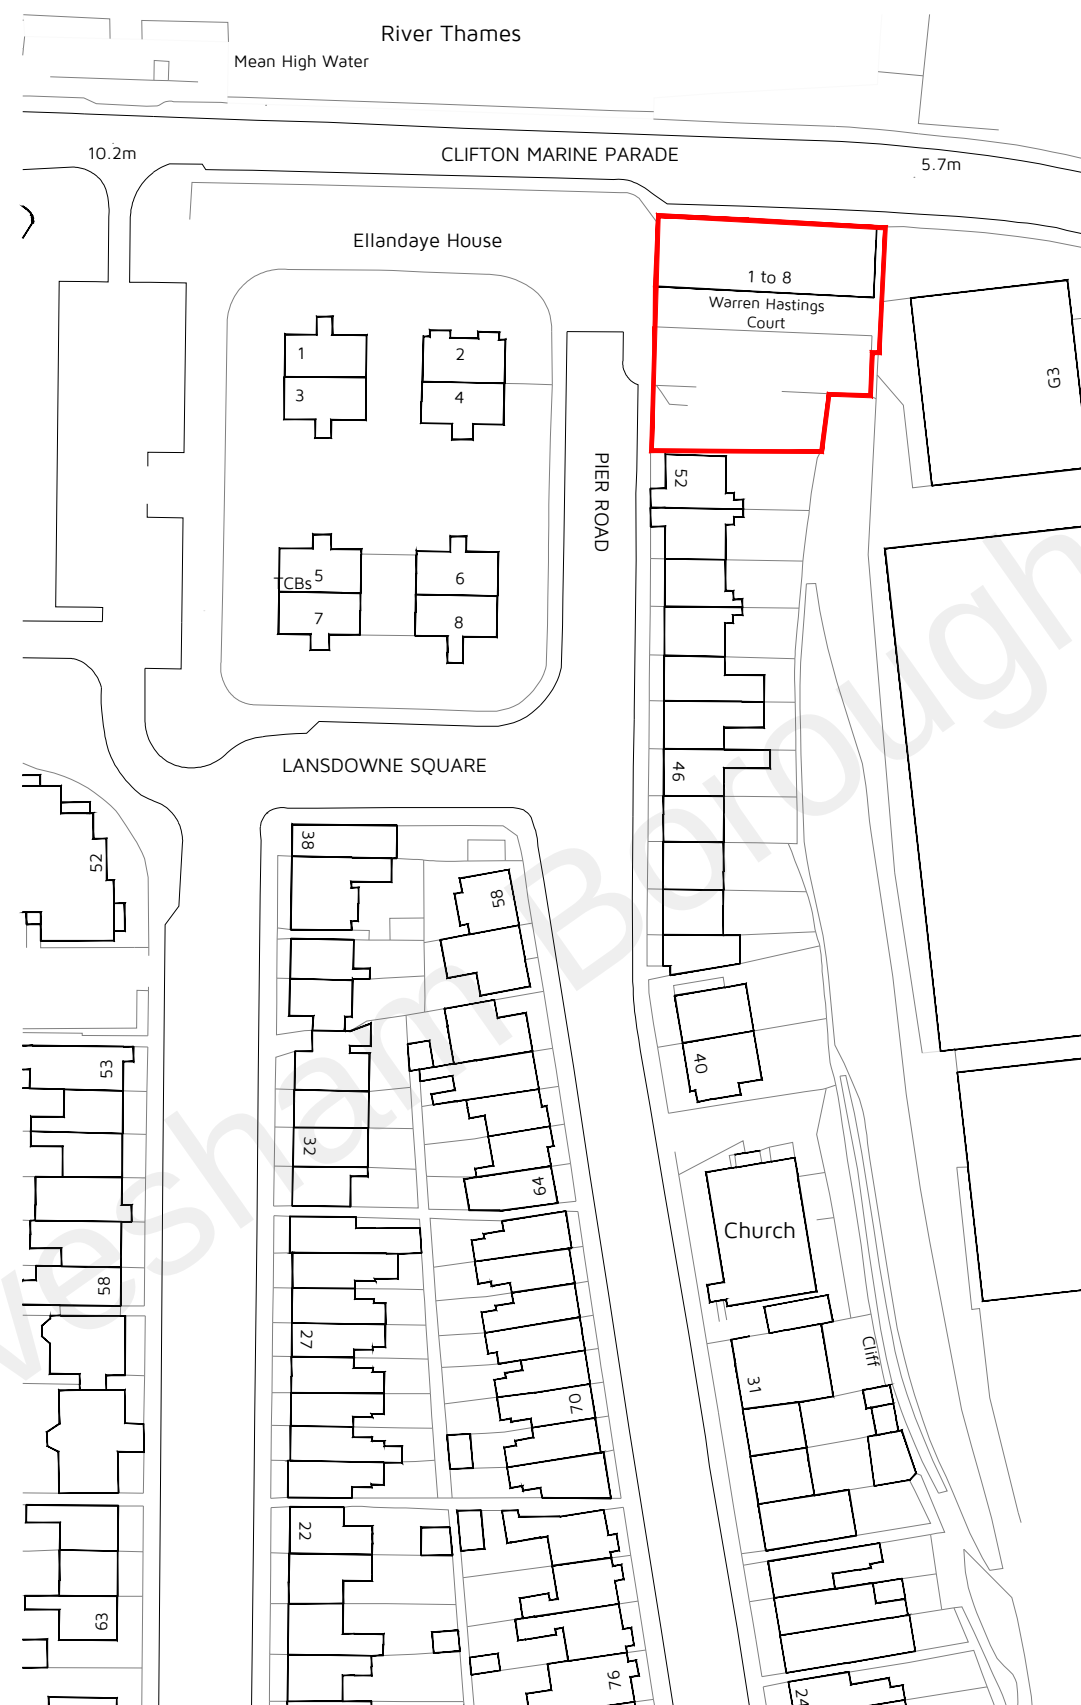


Site Area: 0.085 Ha

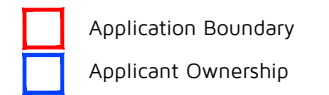

Rev:	Reason:	Date:
------	---------	-------

Client:	
---------	--

BILLINGS GROUP

Project:

WARREN HASTINGS COURT, CLIFTON MARINE
PARADE, GRAVESEND, KENT, DA11 9NB

Title:

SITE LOCATION PLAN

Drawing No:

DHA/14980/01

Rev:

Scale:

Date:

1:1000

OCT 2021



Eclipse House, Eclipse Park, Sittingbourne Road
Maidstone, Kent. ME14 3EN

t: 01622 776226

e: info@dhaplanning.co.uk

f: 01622 776227

w: www.dhaplanning.co.uk

No reproduction by any method of any part of this document
is permitted without the consent of the copyright holders.
Produced for Town and Country planning purposes only.

© Crown Copyright 2021. All rights reserved. Licence Number: 100031961

CAD Reference: DHA_14980_WARREN HASTINGS COURT_PFS10A3

Site Location Plan
1:1000 @ A3