




PROPOSED VEHICULAR ACCESS
GAP ALONG NORWOOD LANE FACING NORTH



WESTERN BOUNDARY



HOST DWELLING FROM NORTH ELEVATION
FACING NORWOOD LANE
HOST DWELLING FROM NORWOOD LANE

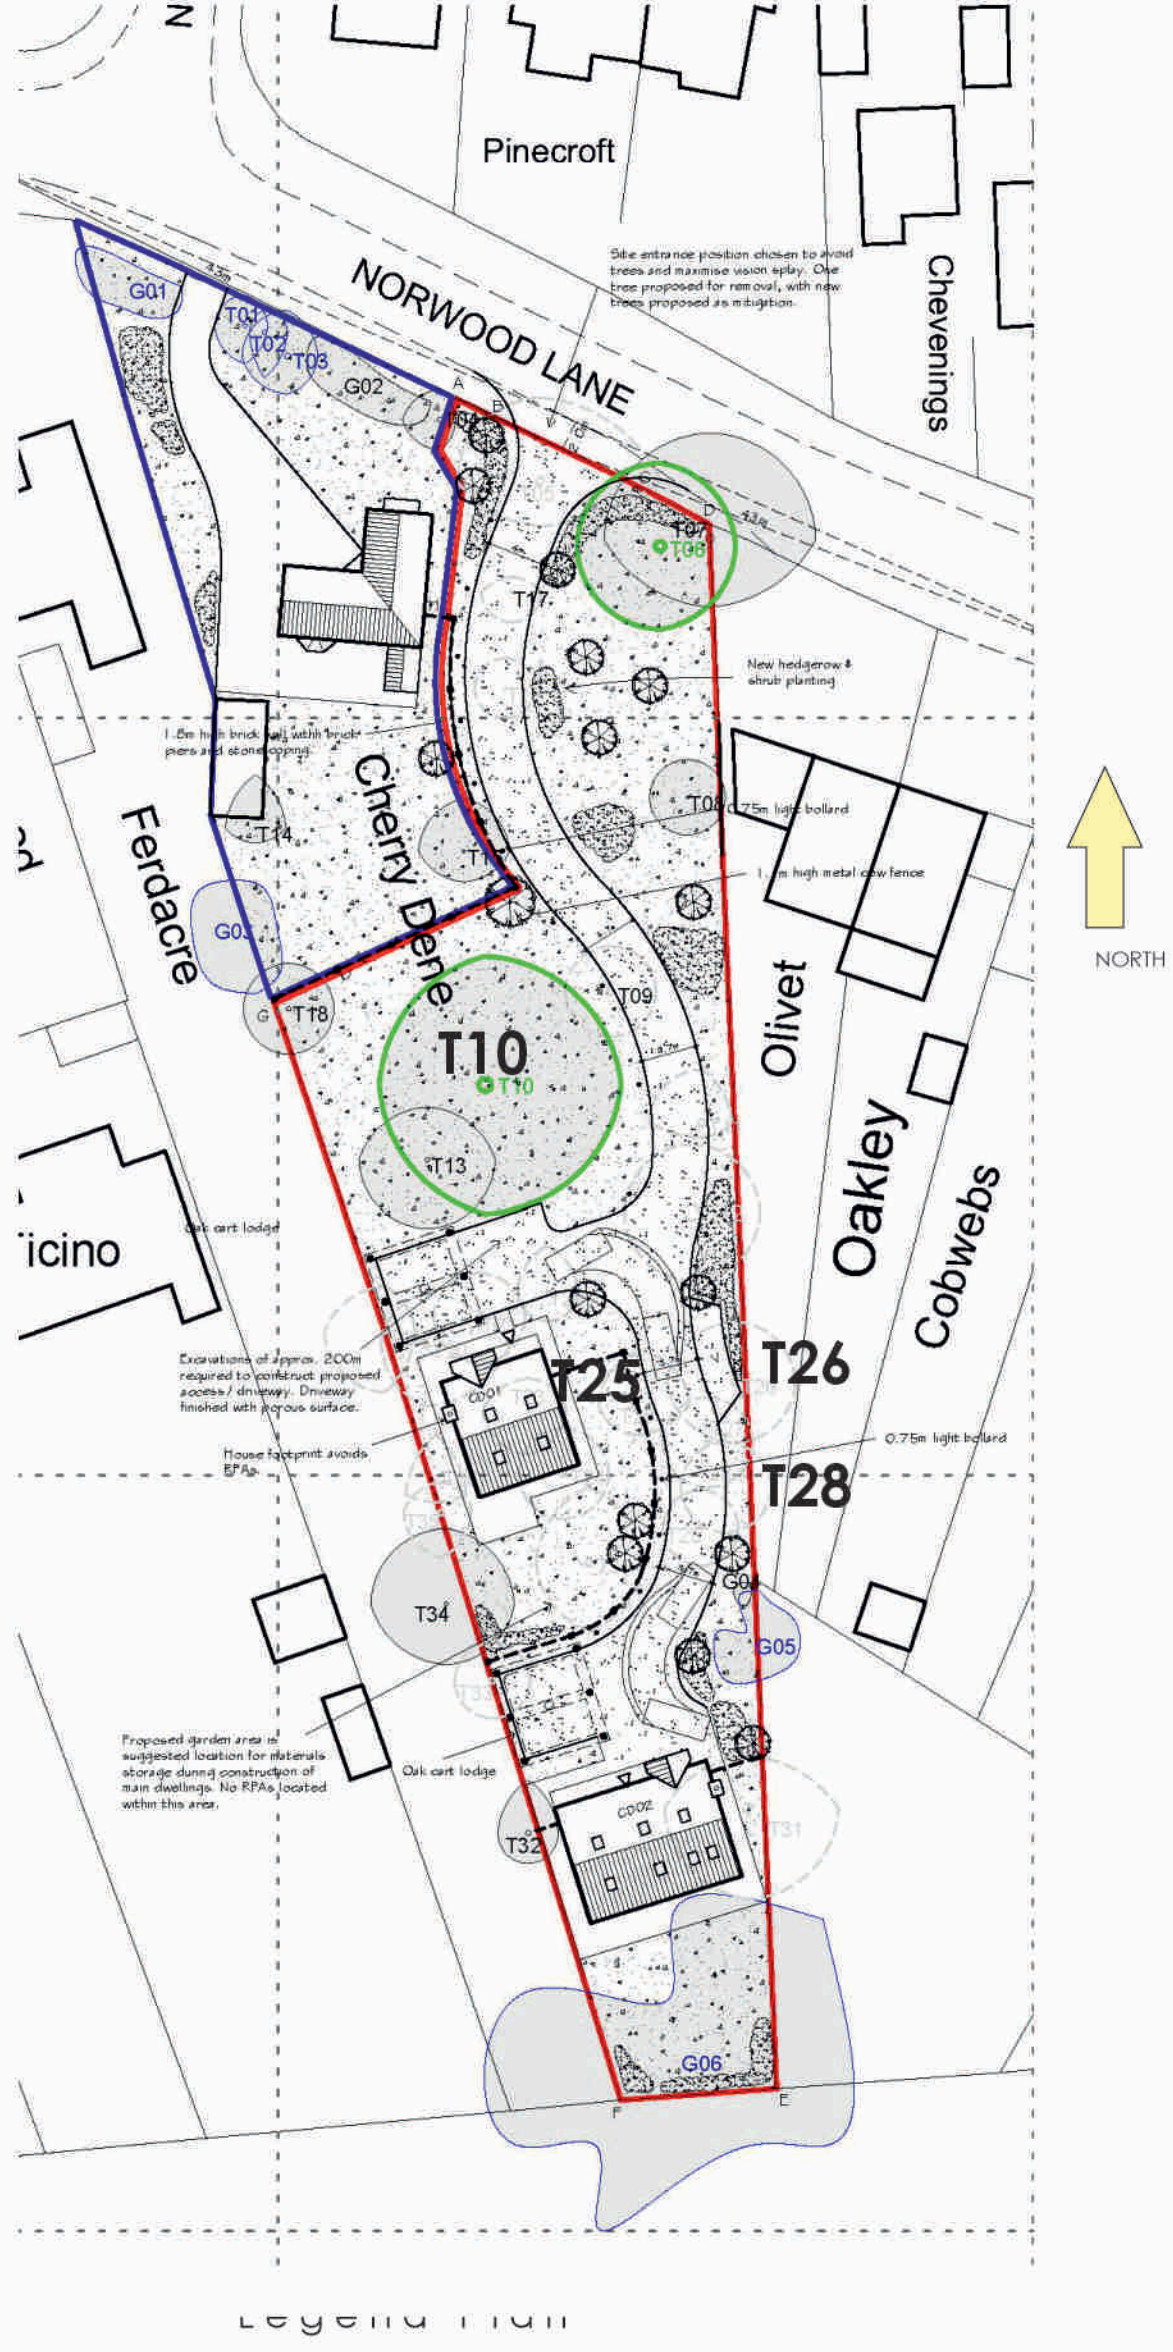

Legend



TREES T26 and T28 FACING EAST



TREE T10 FACING SOUTH



VIEW SOUTH FACING TO THE REAR



VIEW SOUTH FACING TO THE REAR

REVISIONS

NO.	DATE	DESCRIPTION	BY
1	2024	Initial Design	RFW

DATE: July 2024

Dated Habitat Photos - Walk Over Date 25 June 2024

PROJECT

Proposed 2no Dwellings
Cherry Dene
Meopham Kent DA13 0YE
for: Mrs Poh Ean Ng

WARD + ASSOCIATES

THE HOO WROTHAM ROAD
MEOPHAM GRAVESEND KENT DA13 0HP

T: 01474 814196 M: 07771 843940
E: admin@wardassociates.co.uk W: www.wardassociates.co.uk
Skype User Name: rogerwardassociates

0724.WD.13