
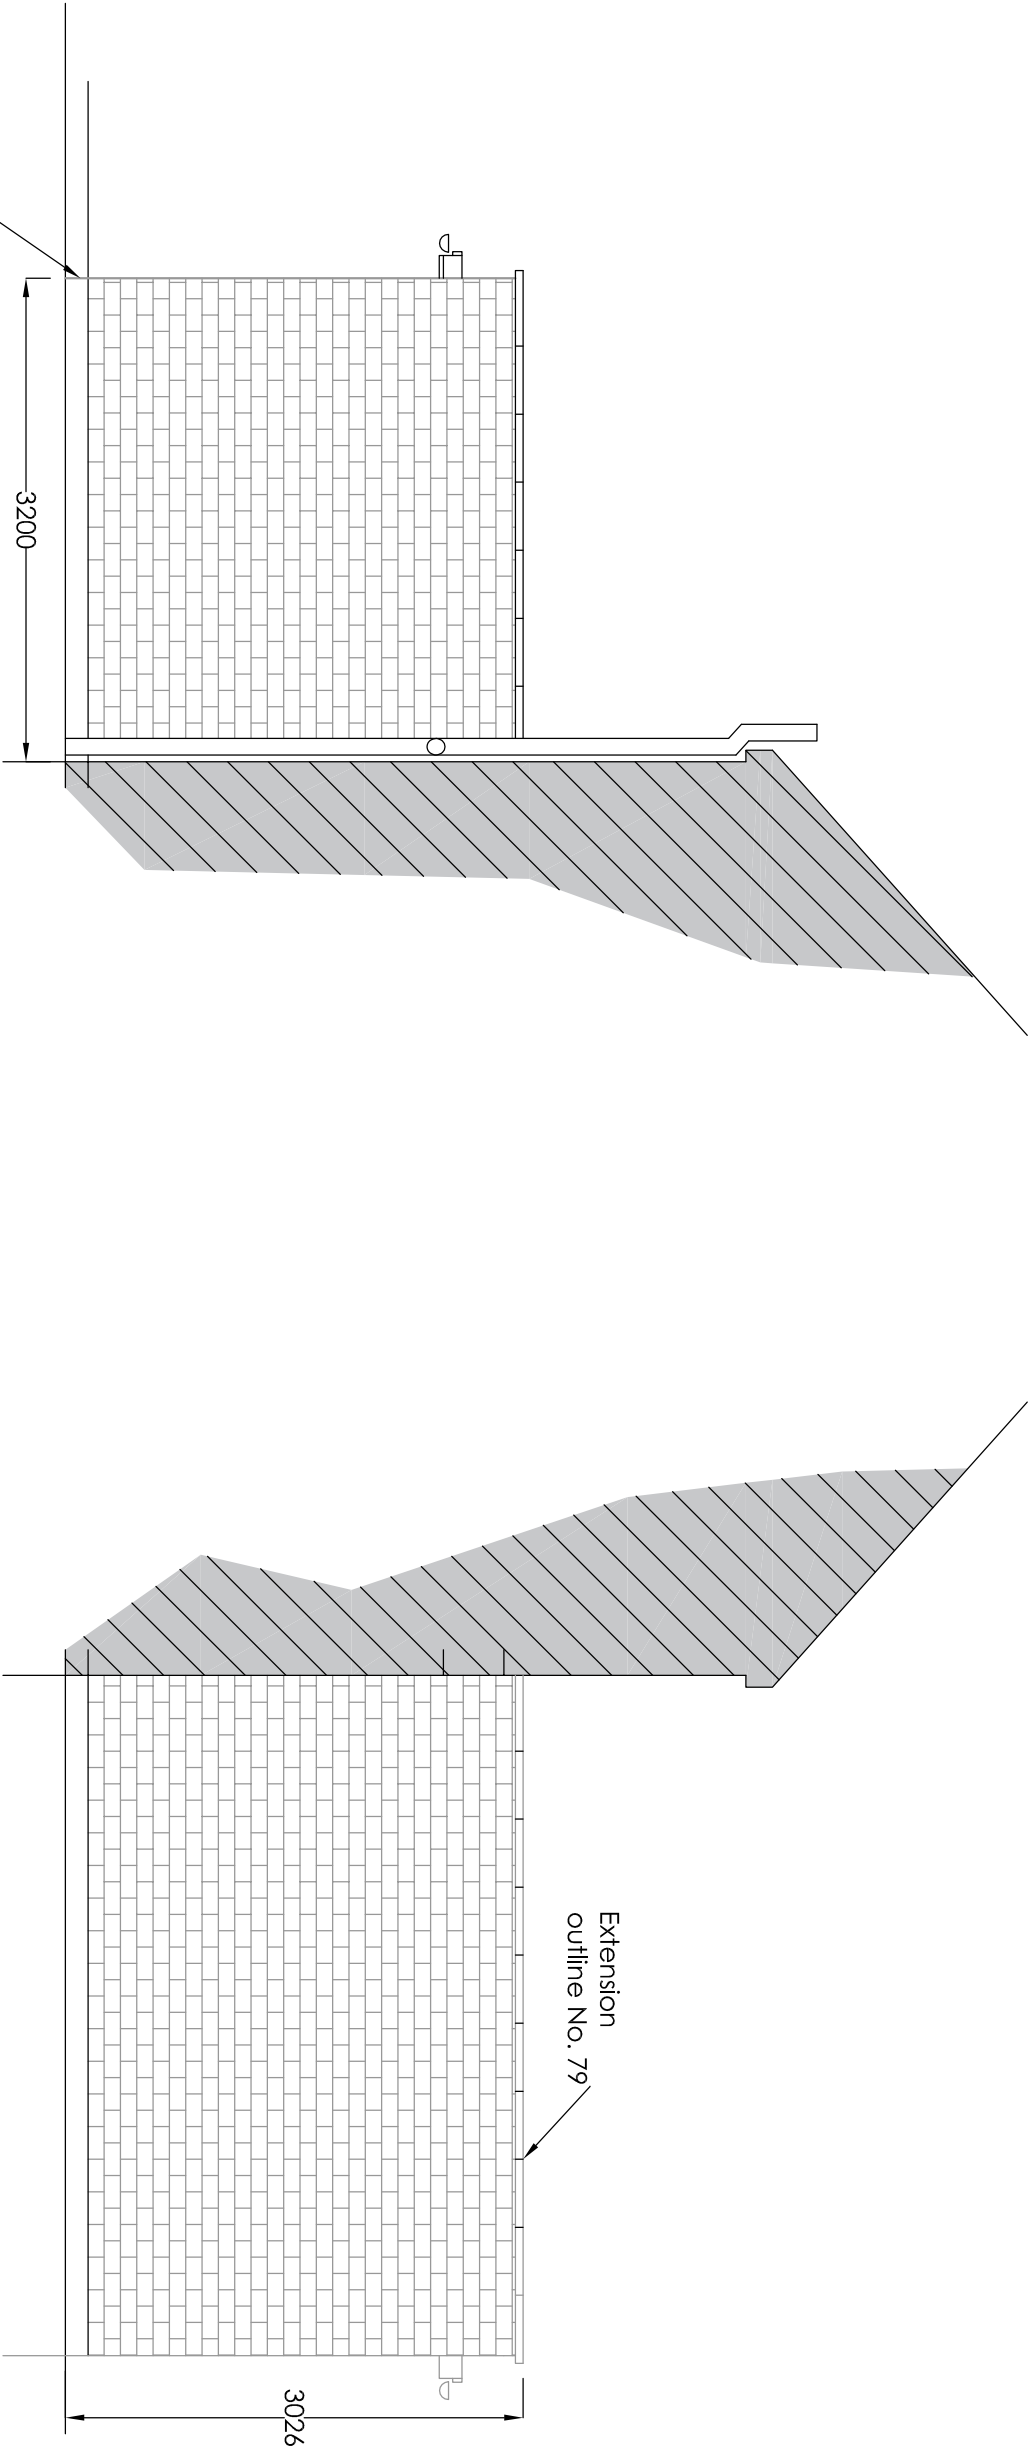


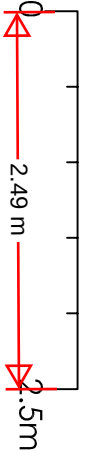

EXISTING SIDE ELEVATION  
(view from No. 79)

EXISTING SIDE ELEVATION  
(view from No. 83)

|                |  |                          |  |                                                     |  |             |  |
|----------------|--|--------------------------|--|-----------------------------------------------------|--|-------------|--|
| Project        |  |                          |  | Mr C Gill 81 Beaumont Drive Gravesend Kent DA11 9NN |  |             |  |
| Rear Extension |  |                          |  |                                                     |  |             |  |
| Drawing Title  |  | Existing Side Elevations |  | A                                                   |  | Rev         |  |
|                |  |                          |  | Reduce extension to 3.2m                            |  | Description |  |
|                |  |                          |  | June 24                                             |  | Date        |  |
|                |  |                          |  | HC                                                  |  | April 24    |  |
|                |  |                          |  | 1:50                                                |  | Scale       |  |
|                |  |                          |  | 81BD/A3/O2A                                         |  | Drawing No. |  |

**H Channa**  
Picarroons Maidstone Road Platt Kent TN15 8LB  
Tel: 07828277909 E-mail: hbechanna@tiscali.co.uk