


GR93 482

GENERAL NOTES:
-3 NOV 1993

This drawing shall not be issued.
All dimensions shall be checked on site, where applicable, prior to commencing the Works.
All Works shall conform to the current edition of The Building Regulations and other relevant Statutory Requirements.
All materials and workmanship shall conform with the relevant British Standard Specifications and Codes of Practice.
This drawing is the copyright of GDM Architects Limited and shall not be copied or reproduced without permission.

Rev	Description	Date	By
A	Sign type C (1) omitted from site boundary	11/10/93	DK
B	Sign type D omitted from site boundary	25/10/93	DK

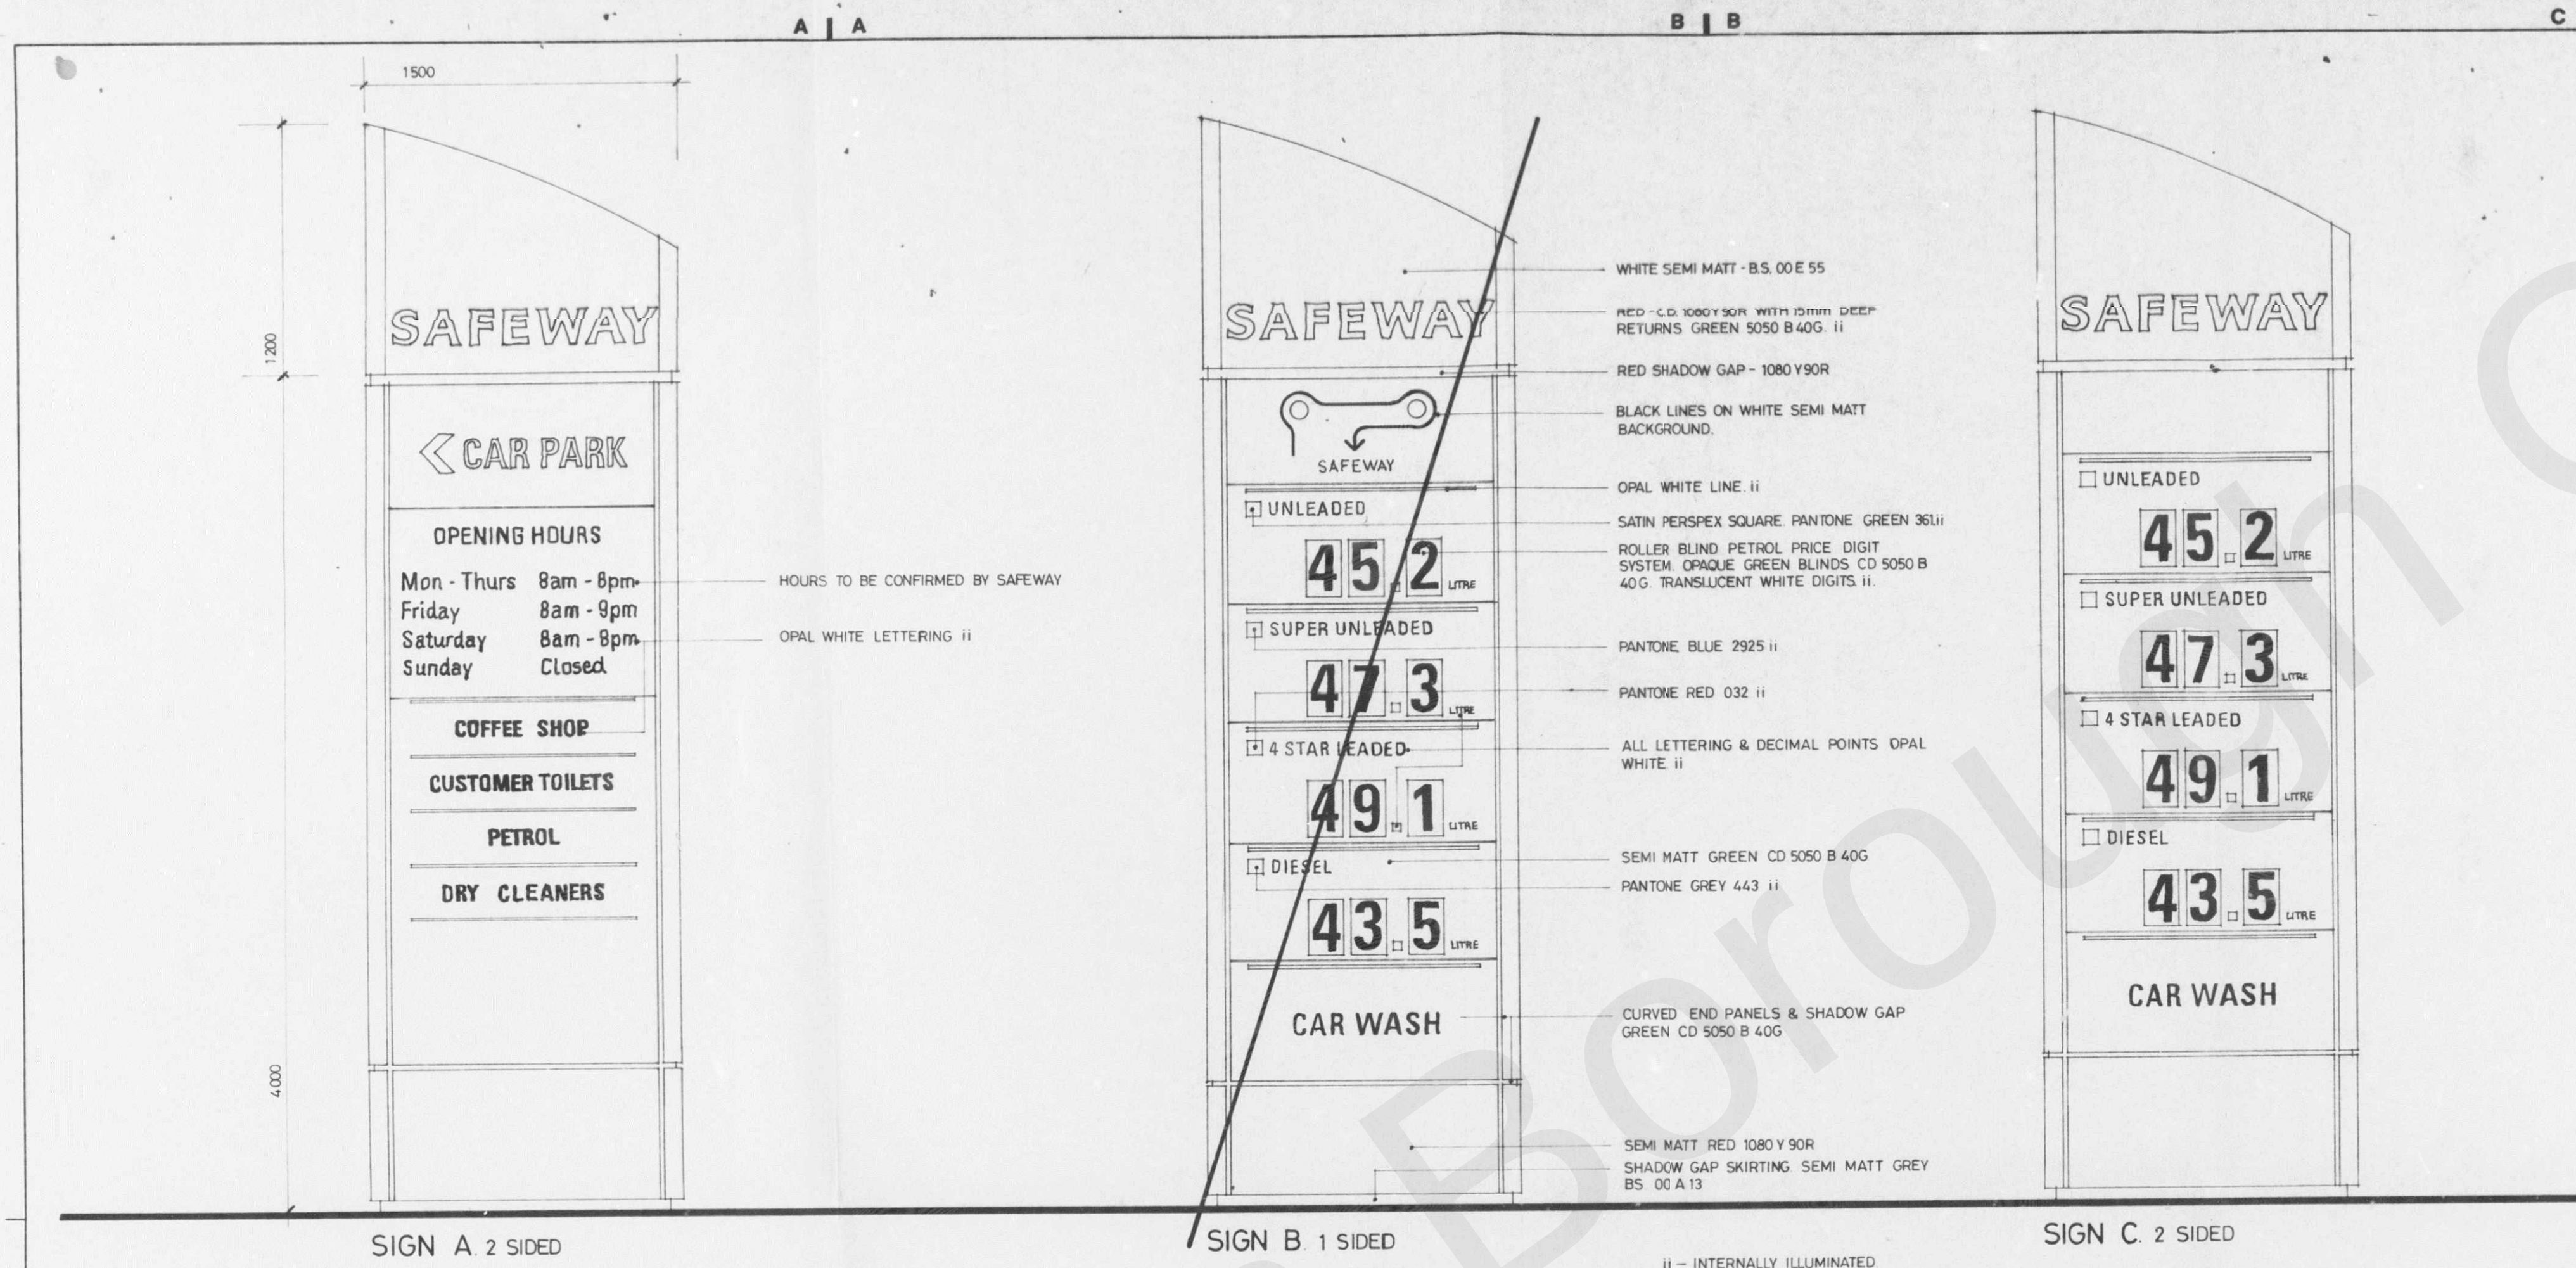


SIGN A 2 SIDED

SIGN B 1 SIDED

SIGN C 2 SIDED

II - INTERNALLY ILLUMINATED

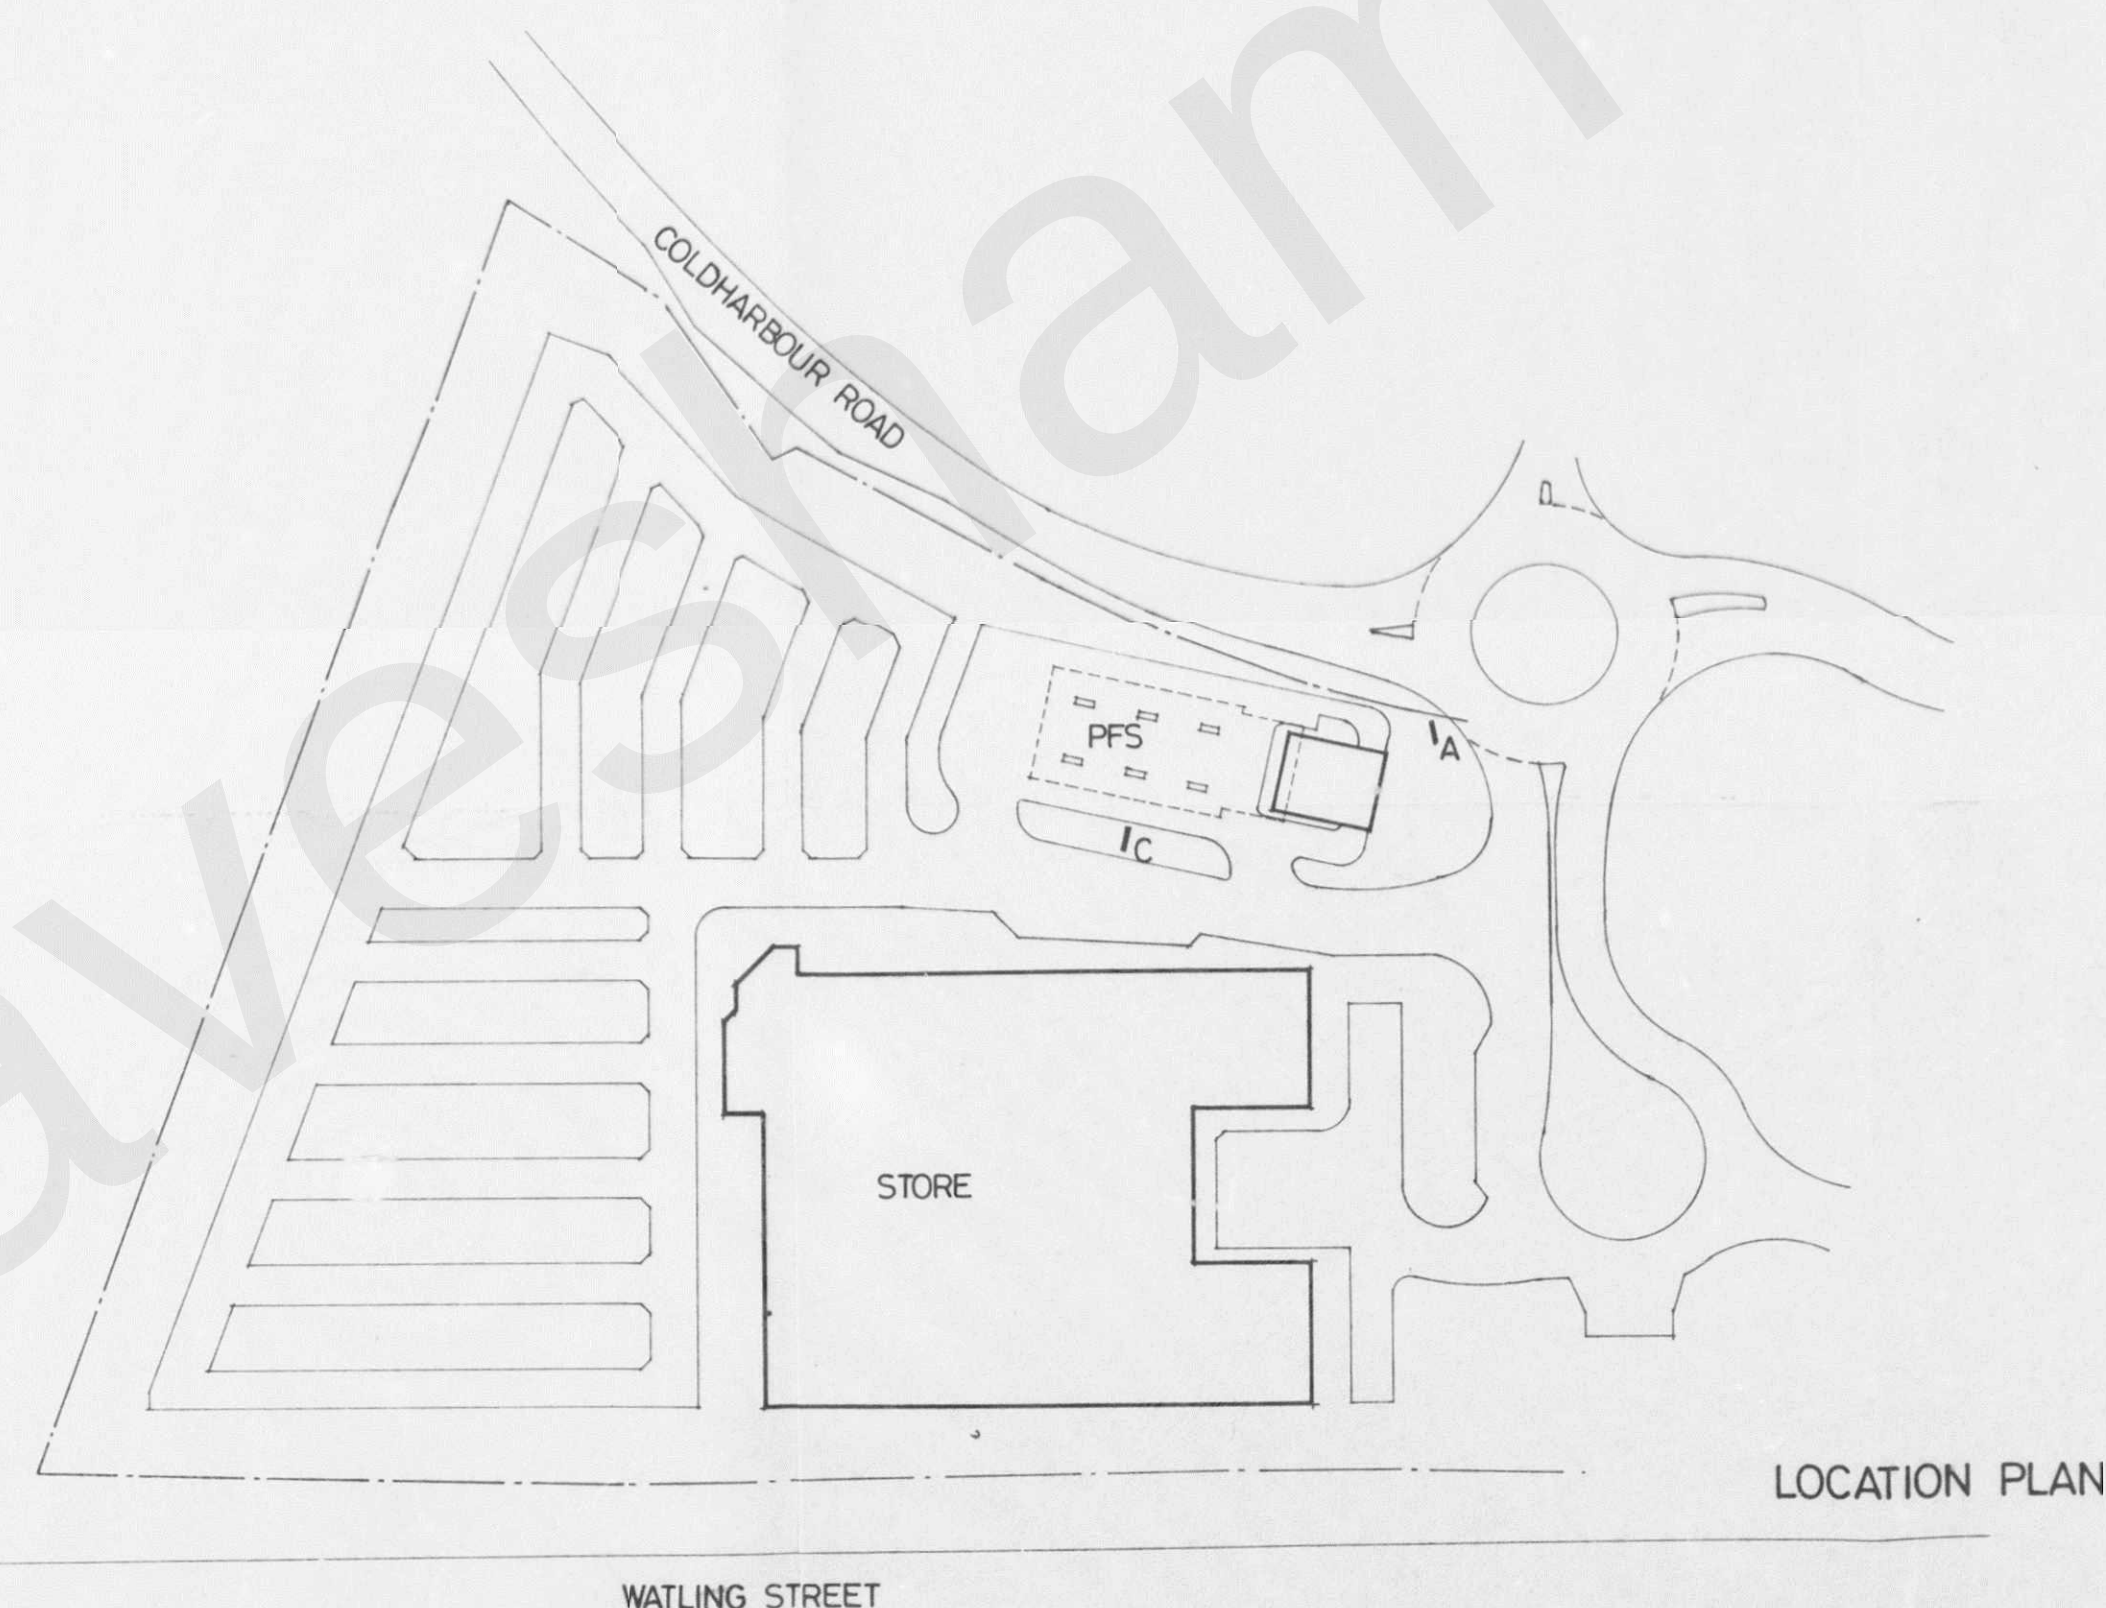

LOCATION PLAN

PROJECT COLDHARBOUR ROAD, GRAVESEND.			
DRAWING TITLE SIGNAGE DETAILS - PYLONS.			
DRAWING NO. 1855F/150	REVISION 1	SCALE 1:20 1:1000	DRN. KW CHKD.
DATE JUNE 93		APPD.	
CLIENT SAFeway STORES PLC.			
GDM ARCHITECTS LTD. 67, College Road Maidstone Kent ME15 6SX Tel: (0622) 680364 Fax: (0622) 761008		GDM ARCHITECTS CHARTERED ARCHITECTS	

Scale	10m	1inch	6inches	150m
1:50	0.5metres	4.2ft	25ft	7.5metres
1:100	1metre	8.3ft	50ft	15m
1:200	2m	16.7ft	100ft	30m
1:500	5m	42ft	250ft	75m
1:1250	12.5m	104ft	625ft	187.5m
1:2500	25m	208ft	1250ft	375m
1:10000	100m	880ft	5000ft	1500m
1:10000	100m	833ft	1000yards	1500m
1/8"=1ft	-	8ft	96ft	-
1/4"=1ft	-	4ft	48ft	-