


Roof
7977

GF Ceiling
2479

Ground Floor
0

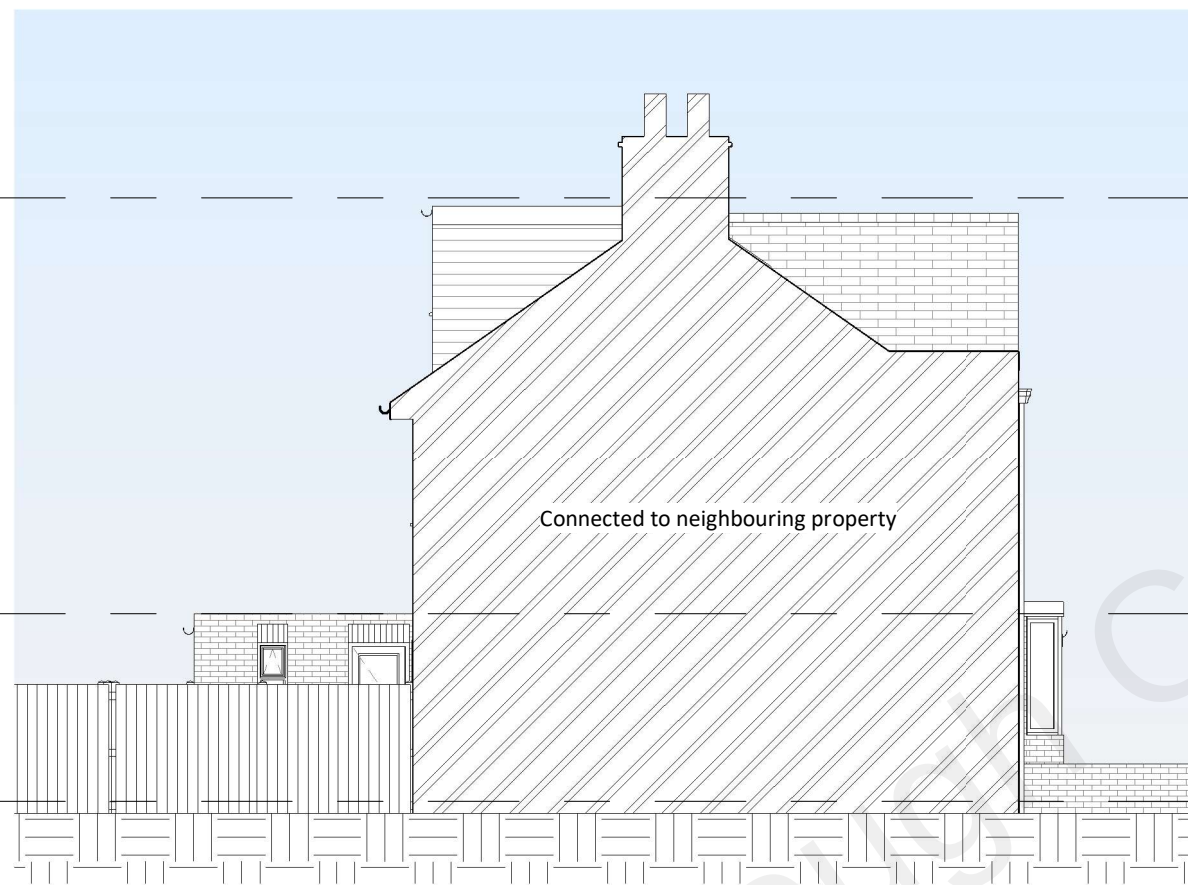

Existing Left Elevation

Roof
7977

GF Ceiling
2479

Ground Floor
0



Existing Right Elevation

1 0 1 2 3 4 5
SCALE 1:100 m

NOTES:

DISCLAIMER:

ALL DIMENSIONS IN MM UNLESS OTHERWISE STATED. CONTRACTORS TO CONFIRM ALL DIMENSIONS ON SITE. ALL DRAWINGS MUST BE READ IN CONJUNCTION WITH THE ARCHITECT'S DRAWINGS.



64 ST GEORGES ROAD
ESSEX 1G1 3PQ
W: www.archimedesd.co.uk
E: info@archimedesd.co.uk
M: +447418321646

Rev	Date	Details Of Issue	Initials
-----	------	------------------	----------

Status

Existing Elevations 02

Site Address:

19 Christian Fields Avenue,
Gravesend DA12 5NE, UK

Client:

Mr Paul Measor

Project:

Drawn HD	Date: 27/05/2022	Scale (at A3) 1:100
Drg no.		Revision No. A