



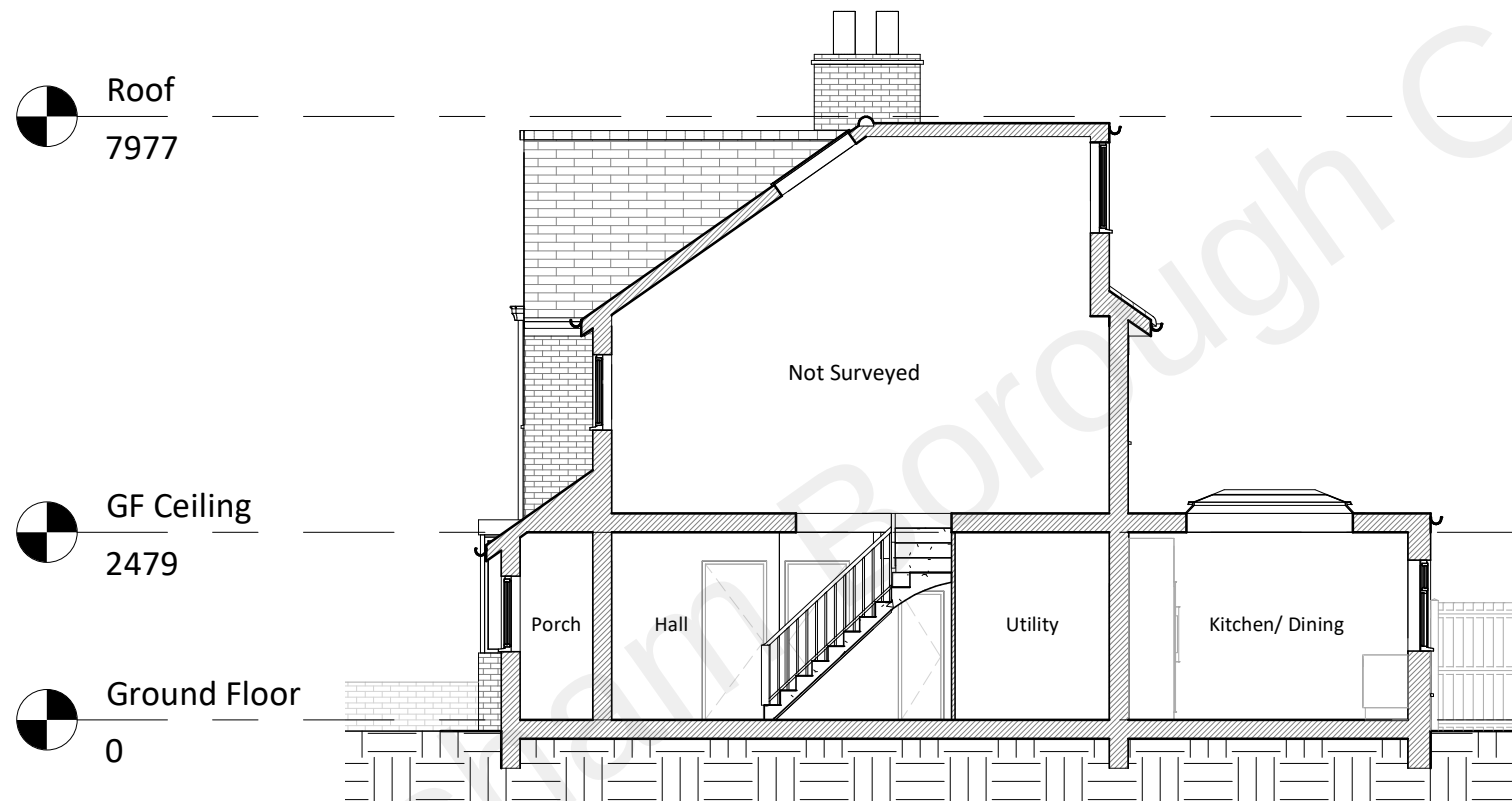

Proposed Section A-A

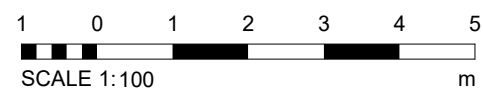

**NOTES:**

DISCLAIMER:  
ALL DIMENSIONS IN MM UNLESS OTHERWISE STATED.  
CONTRACTORS TO CONFIRM ALL DIMENSIONS ON SITE. ALL DRAWINGS MUST BE READ IN CONJUNCTION WITH THE ARCHITECT'S DRAWINGS.



64 ST GEORGES ROAD  
ESSEX IG1 3PQ  
W: [www.archimedesd.co.uk](http://www.archimedesd.co.uk)  
E: [info@archimedesd.co.uk](mailto:info@archimedesd.co.uk)  
M: +447418321646

| Rev | Date | Details Of Issue | Initials |
|-----|------|------------------|----------|
|-----|------|------------------|----------|

**Status**

Proposed Sections

**Site Address:**

19 Christian Fields Avenue,  
Gravesend DA12 5NE, UK

**Client:**

Mr Paul Measor

**Project:**

|              |                     |                         |
|--------------|---------------------|-------------------------|
| Drawn:<br>HD | Date:<br>27/05/2022 | Scale (at A3):<br>1:100 |
| Drg no.      |                     | Revision No.<br>A       |