
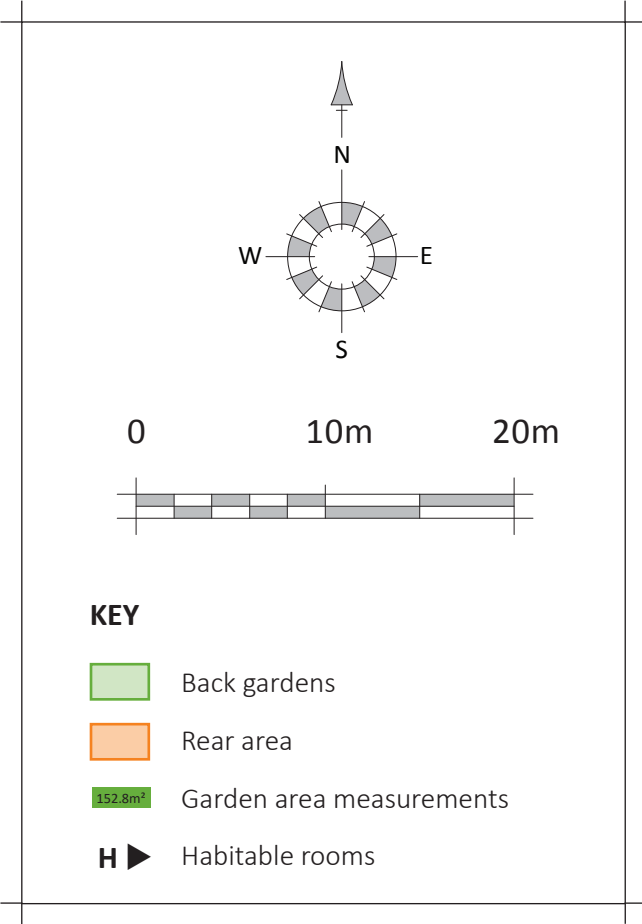


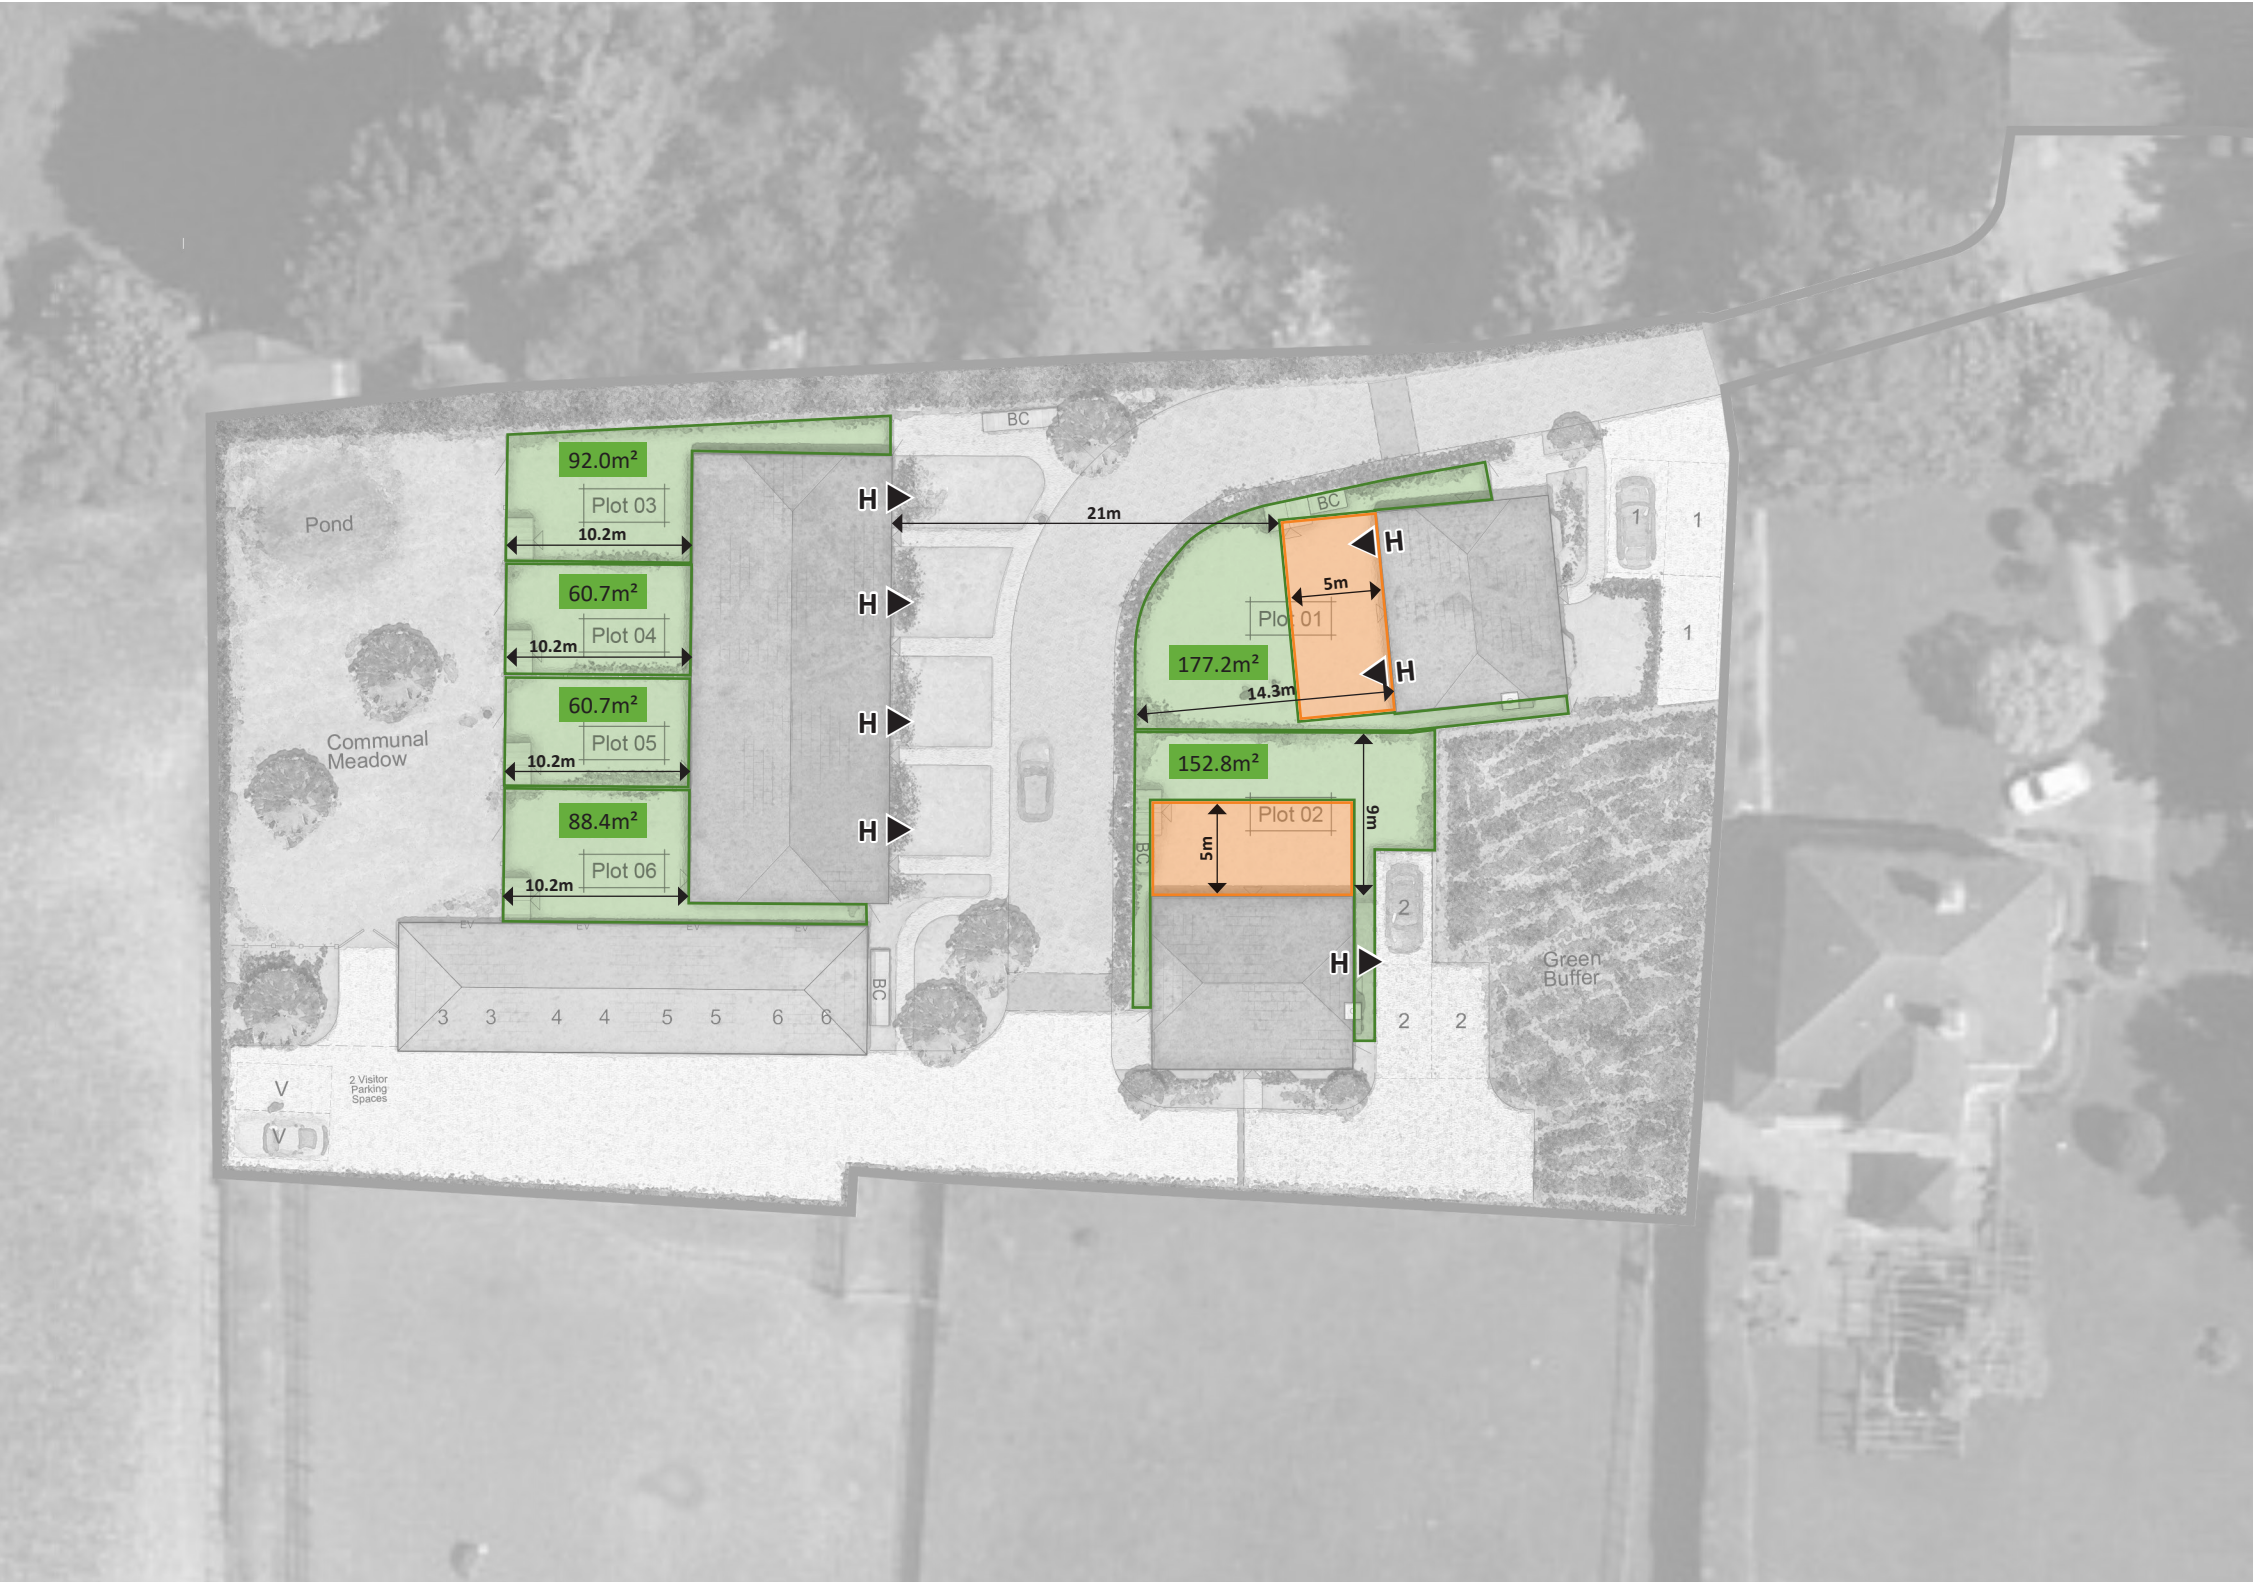

Garden Sizes & Separation Distances Plan
Rockley House, Wrotham Road, Culverstone

25099 / C106

Scale 1:400 @ A3 March 2026