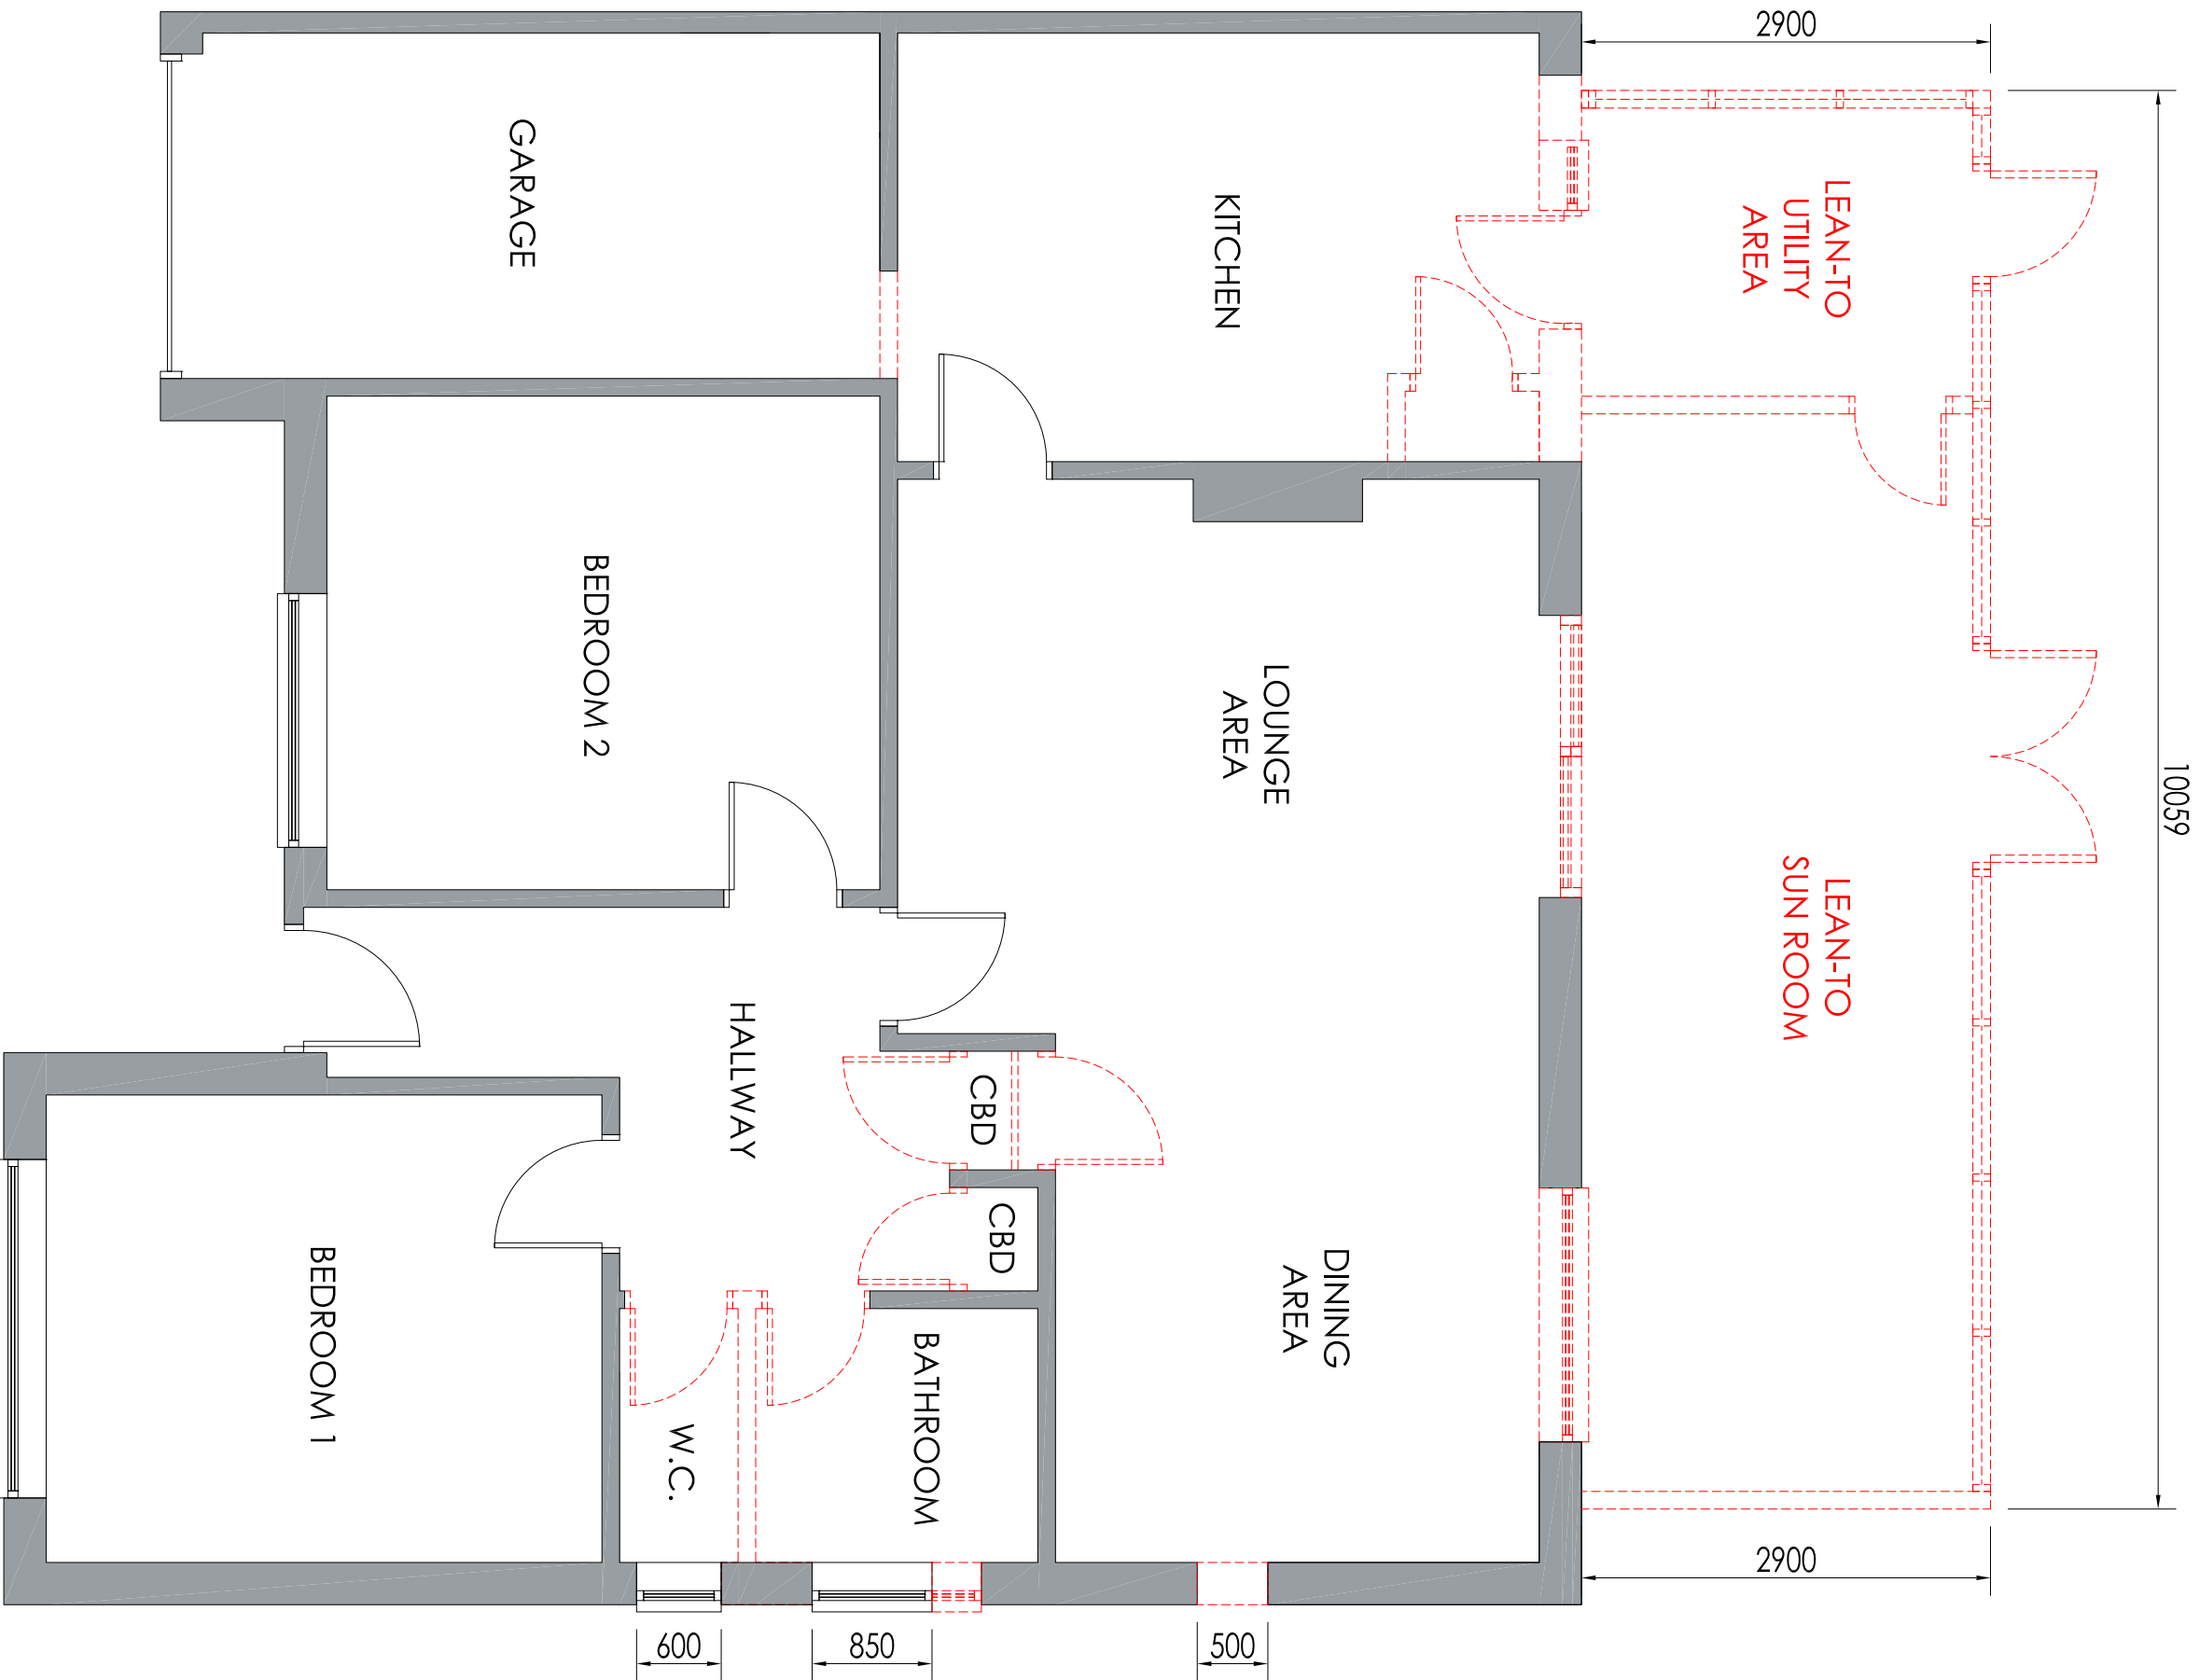


© PUFFIN DESIGN • info@puffin-design.co.uk

42 MARLING WAY
GRAVESEND
DA12 4DN

Drawing Name
**PROPOSED DEMOLITION
PLAN**

Drawn Date 10-01-26 Drawn By SUE JONES

Scales 1:50 @ A2

Drawing Number 6097 PROP L001

© Copyright Puffin Design