




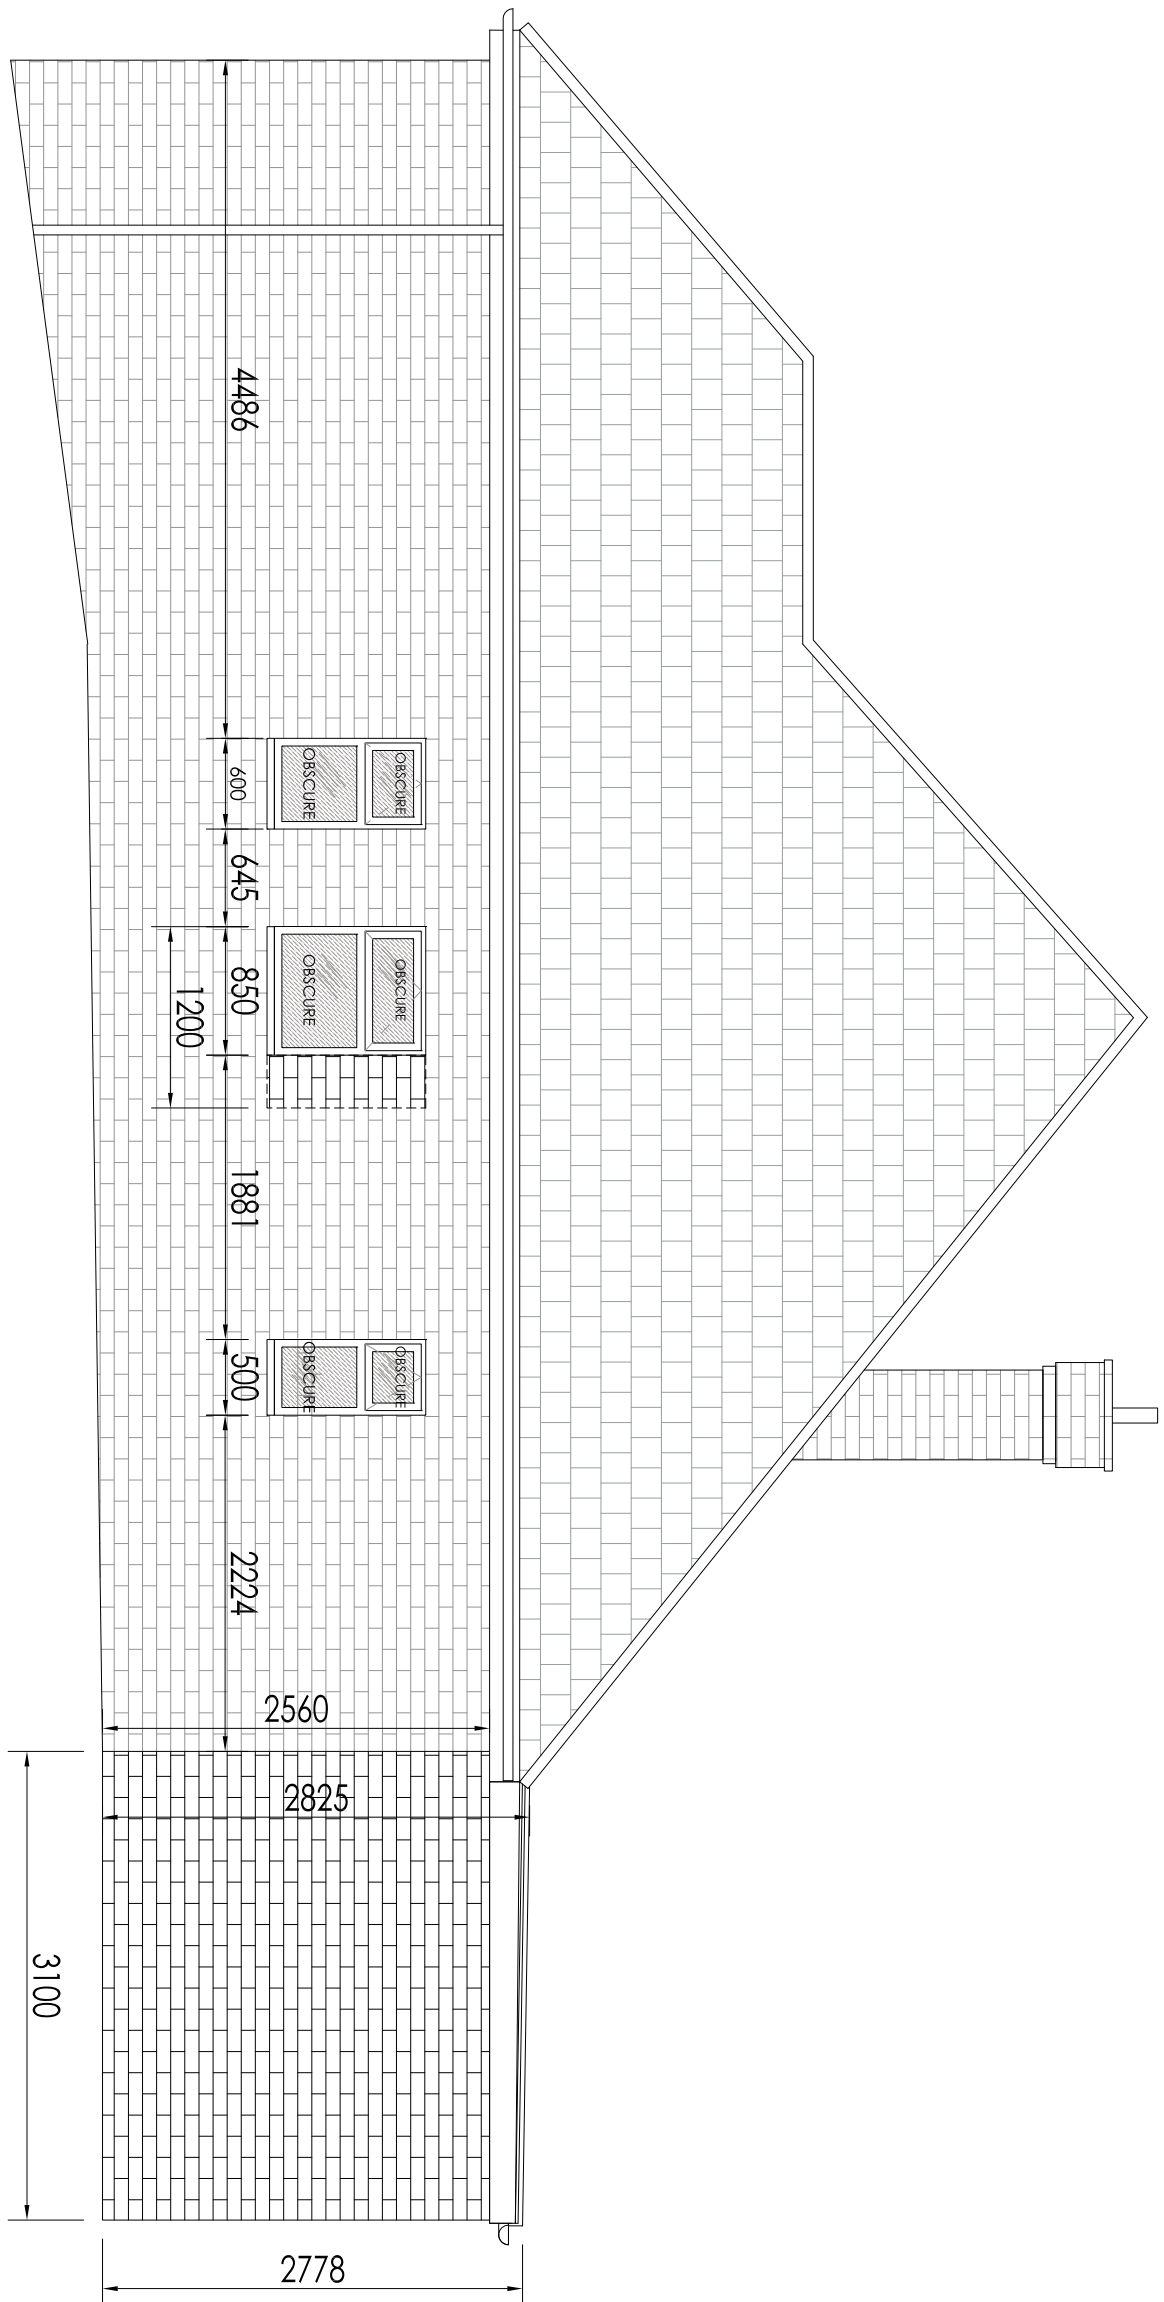


42 MARLING WAY
PROPOSED SOUTH (UNATTACHED FLANK) ELEVATION

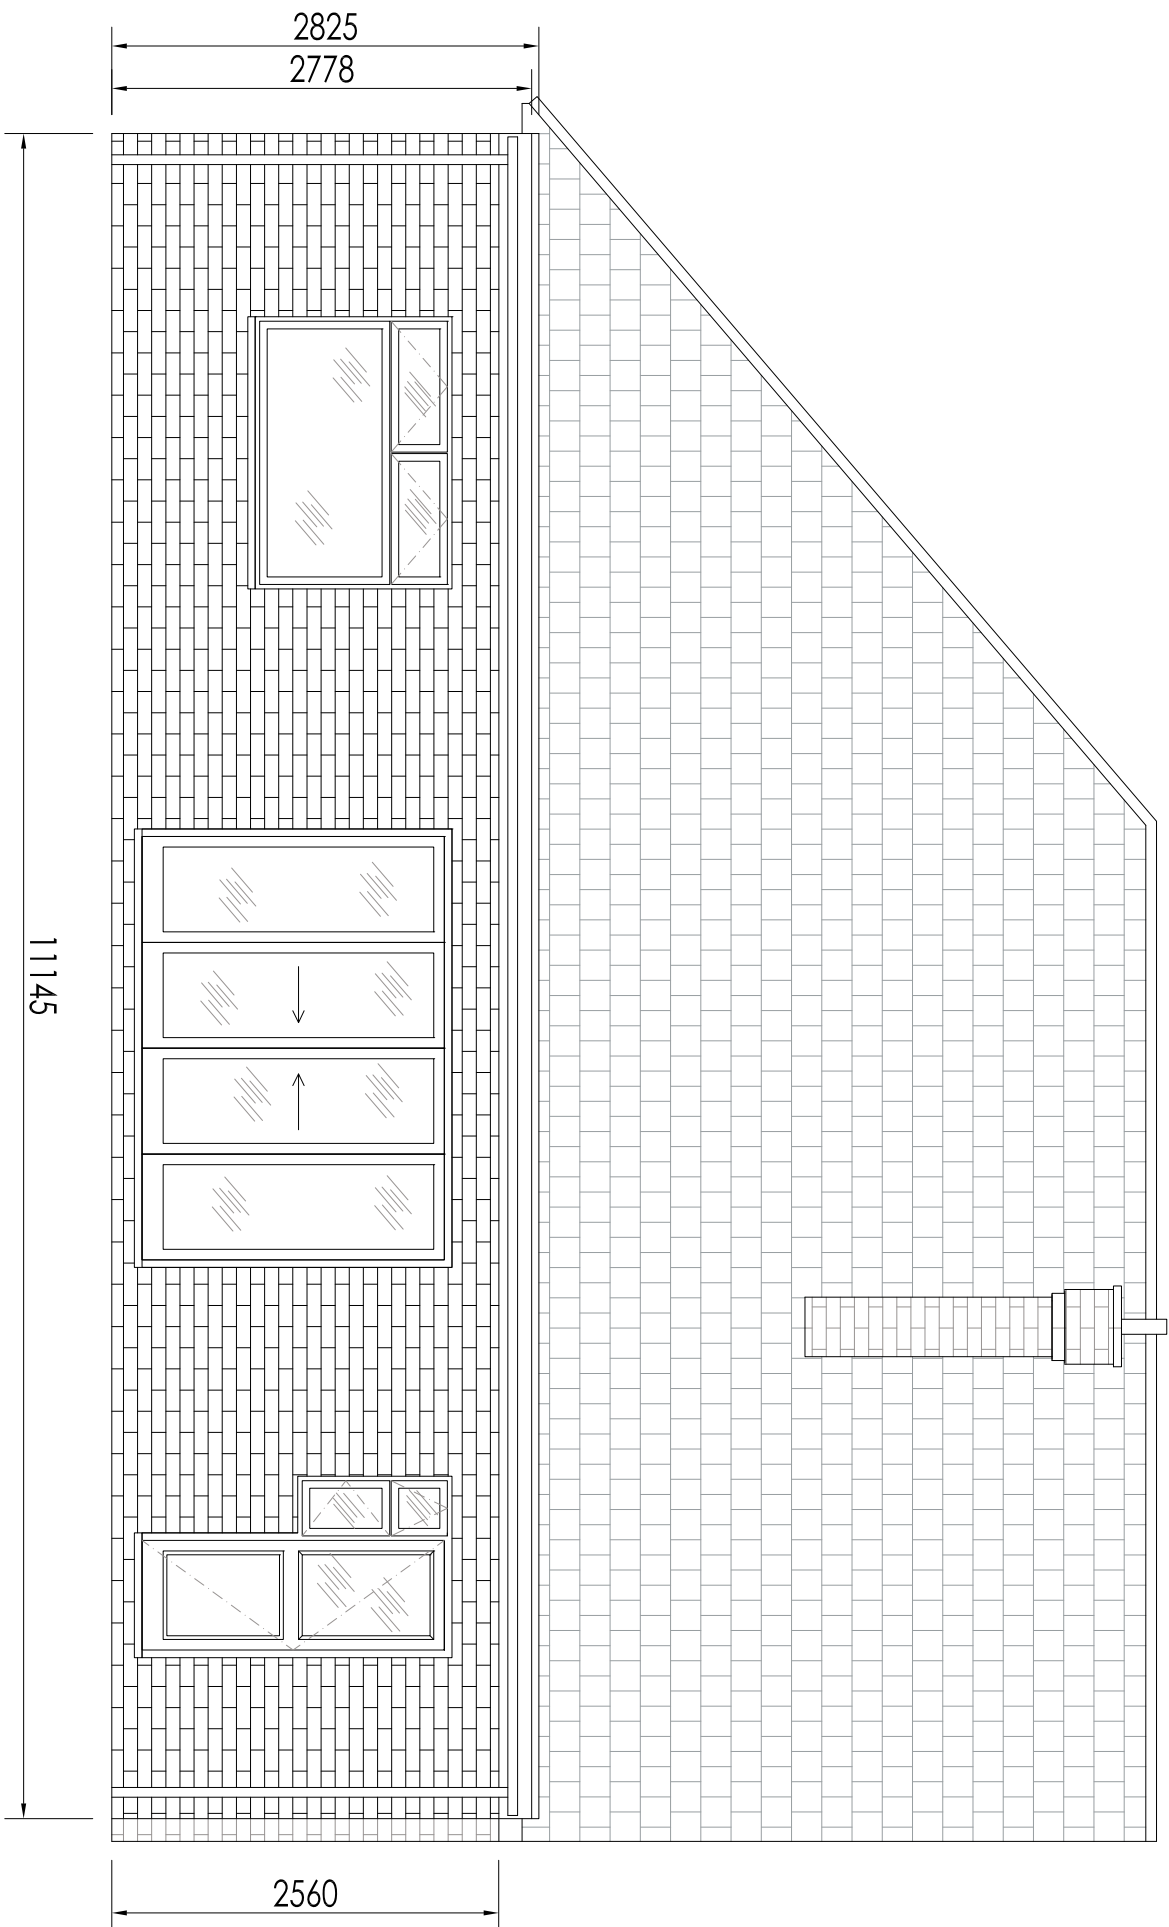


42 MARLING WAY
PROPOSED EAST (REAR) ELEVATION

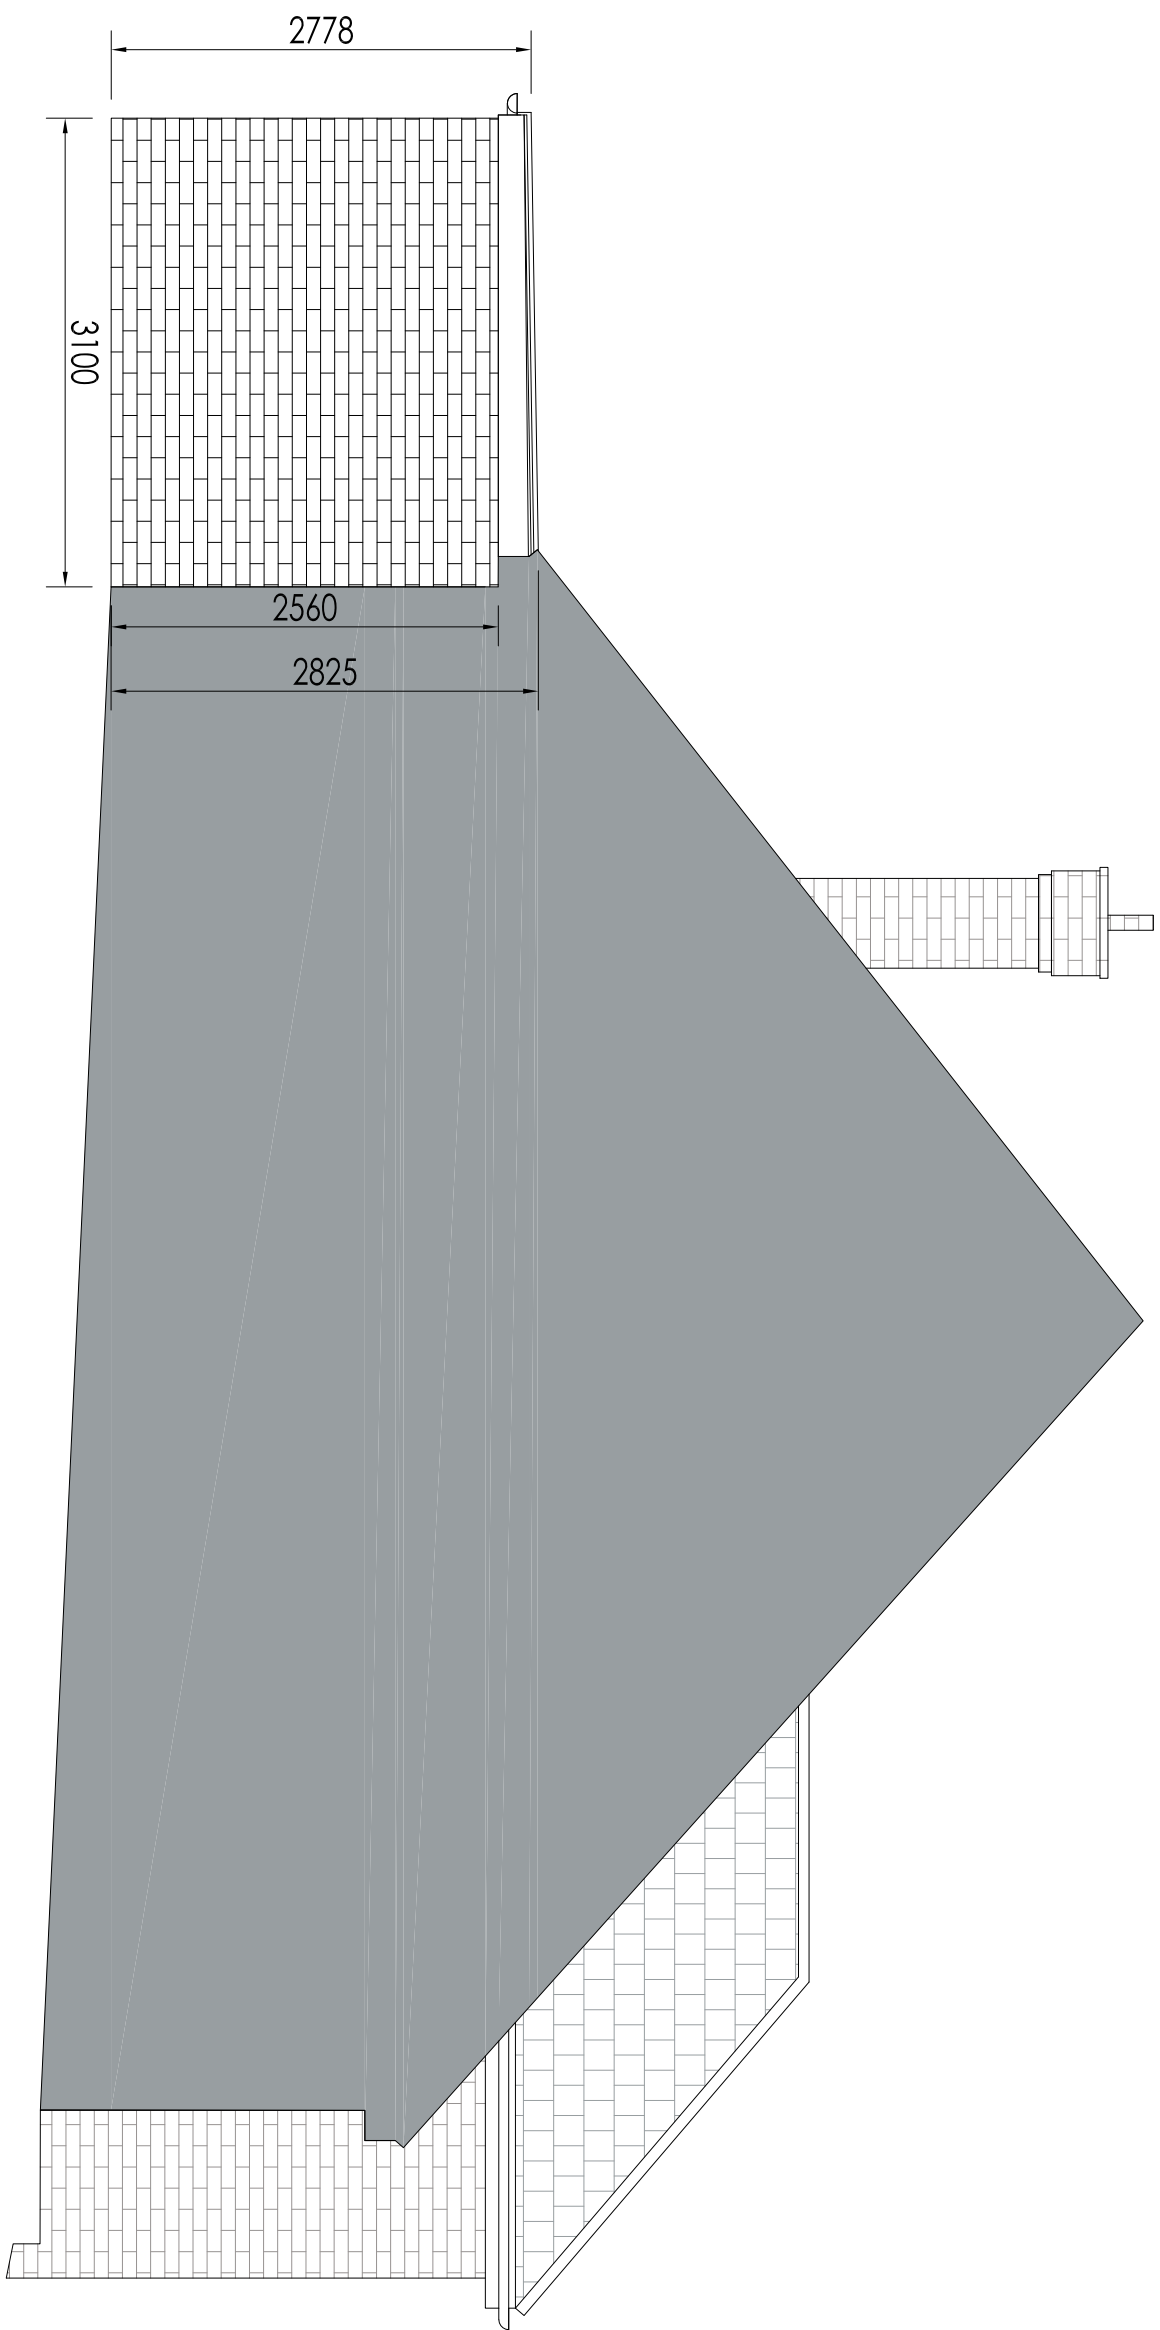

42 MARLING WAY
PROPOSED NORTH (ATTACHED FLANK) ELEVATION

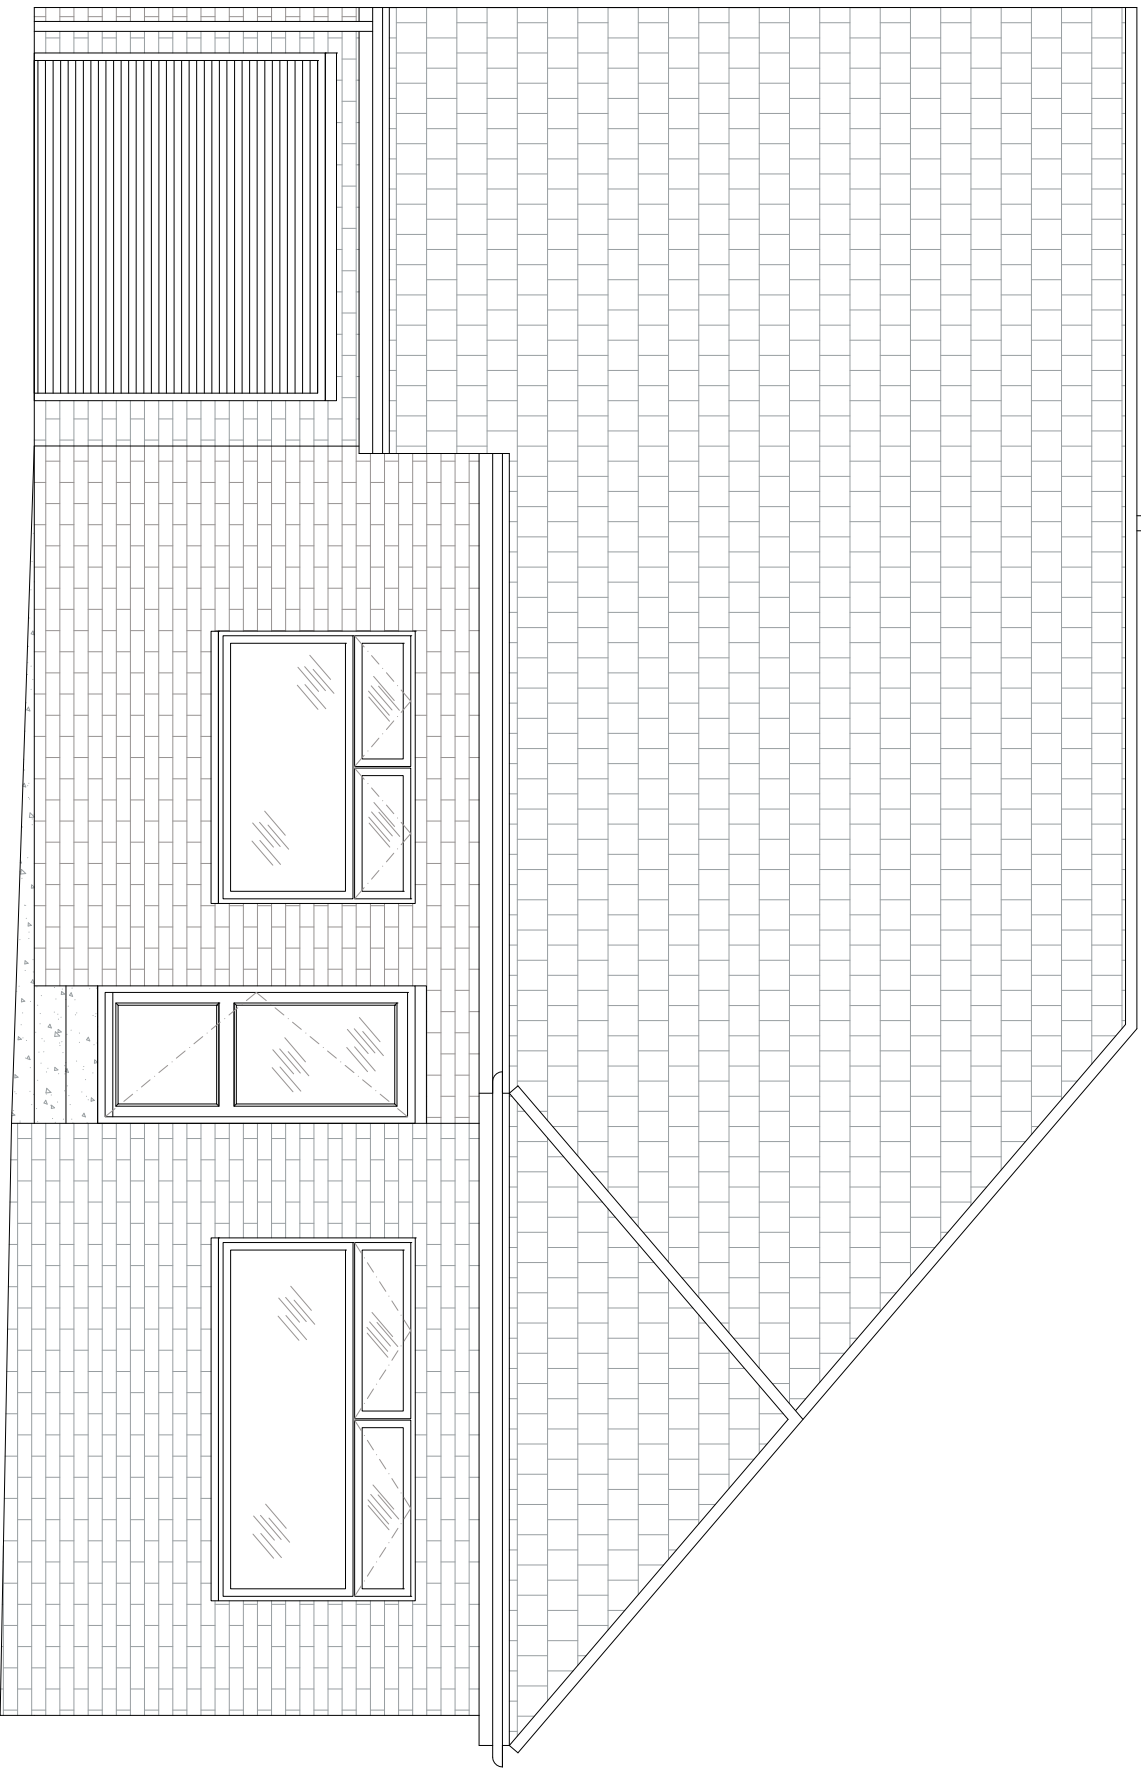

42 MARLING WAY
PROPOSED WEST (FRONT) ELEVATION

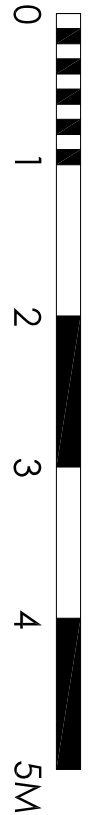

© PUFFIN DESIGN • INFO@PUFFIN.DESIGN

Site Address

42 MARLING WAY
GRAVESEND
DA12 4DN

Drawing Name

PROPOSED EXTERNAL
ELEVATIONS

Drawn Date 10-01-26

Drawn By SUE JONES

Scale(s)

1:50 @ A1

Drawing Number

6097 EXTG L003