



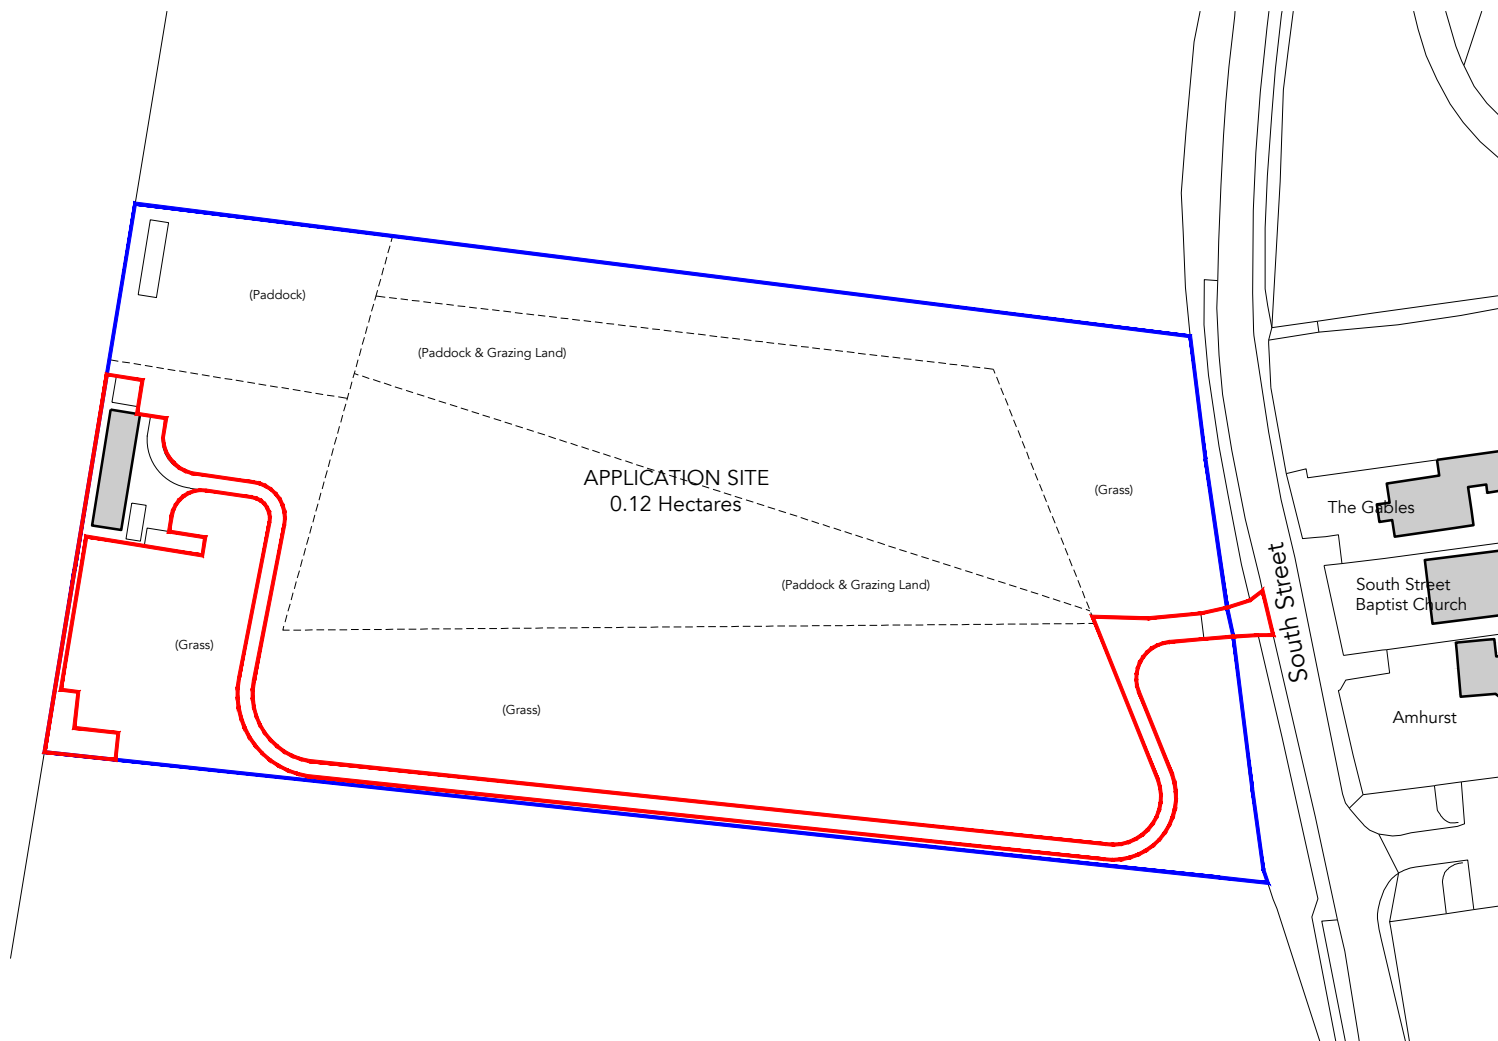

01 | 1:1250 | LOCATION PLAN

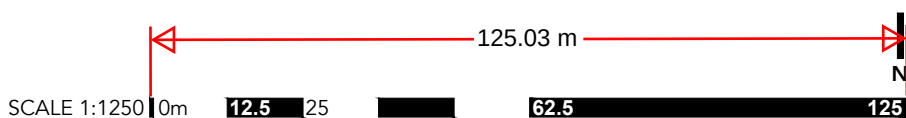

--- Application Boundary
 --- Site Ownership

D R A W I N G K E Y

STONEY WOOD, SOUTH STREET,
 MEOPHAM DA13 0QJ
 LOCATION PLAN

S C A L E 1:1250 @ A4

D A T E JULY 2024

P U R P O S E SURVEY

R E F E R E N C E 2421 E 001

REV B



D R A W I N G I N F O R M A T I O N
 Drawing copyright of JRD Kent. Do not scale from
 drawings. Report all discrepancies, errors & omissions.
 Check dimensions on site before commencing works.
 Materials, Components & Workmanship to
 comply with British & European Standards.
 JRD Kent Ltd | info@jrdkent.com | 07506 911494