



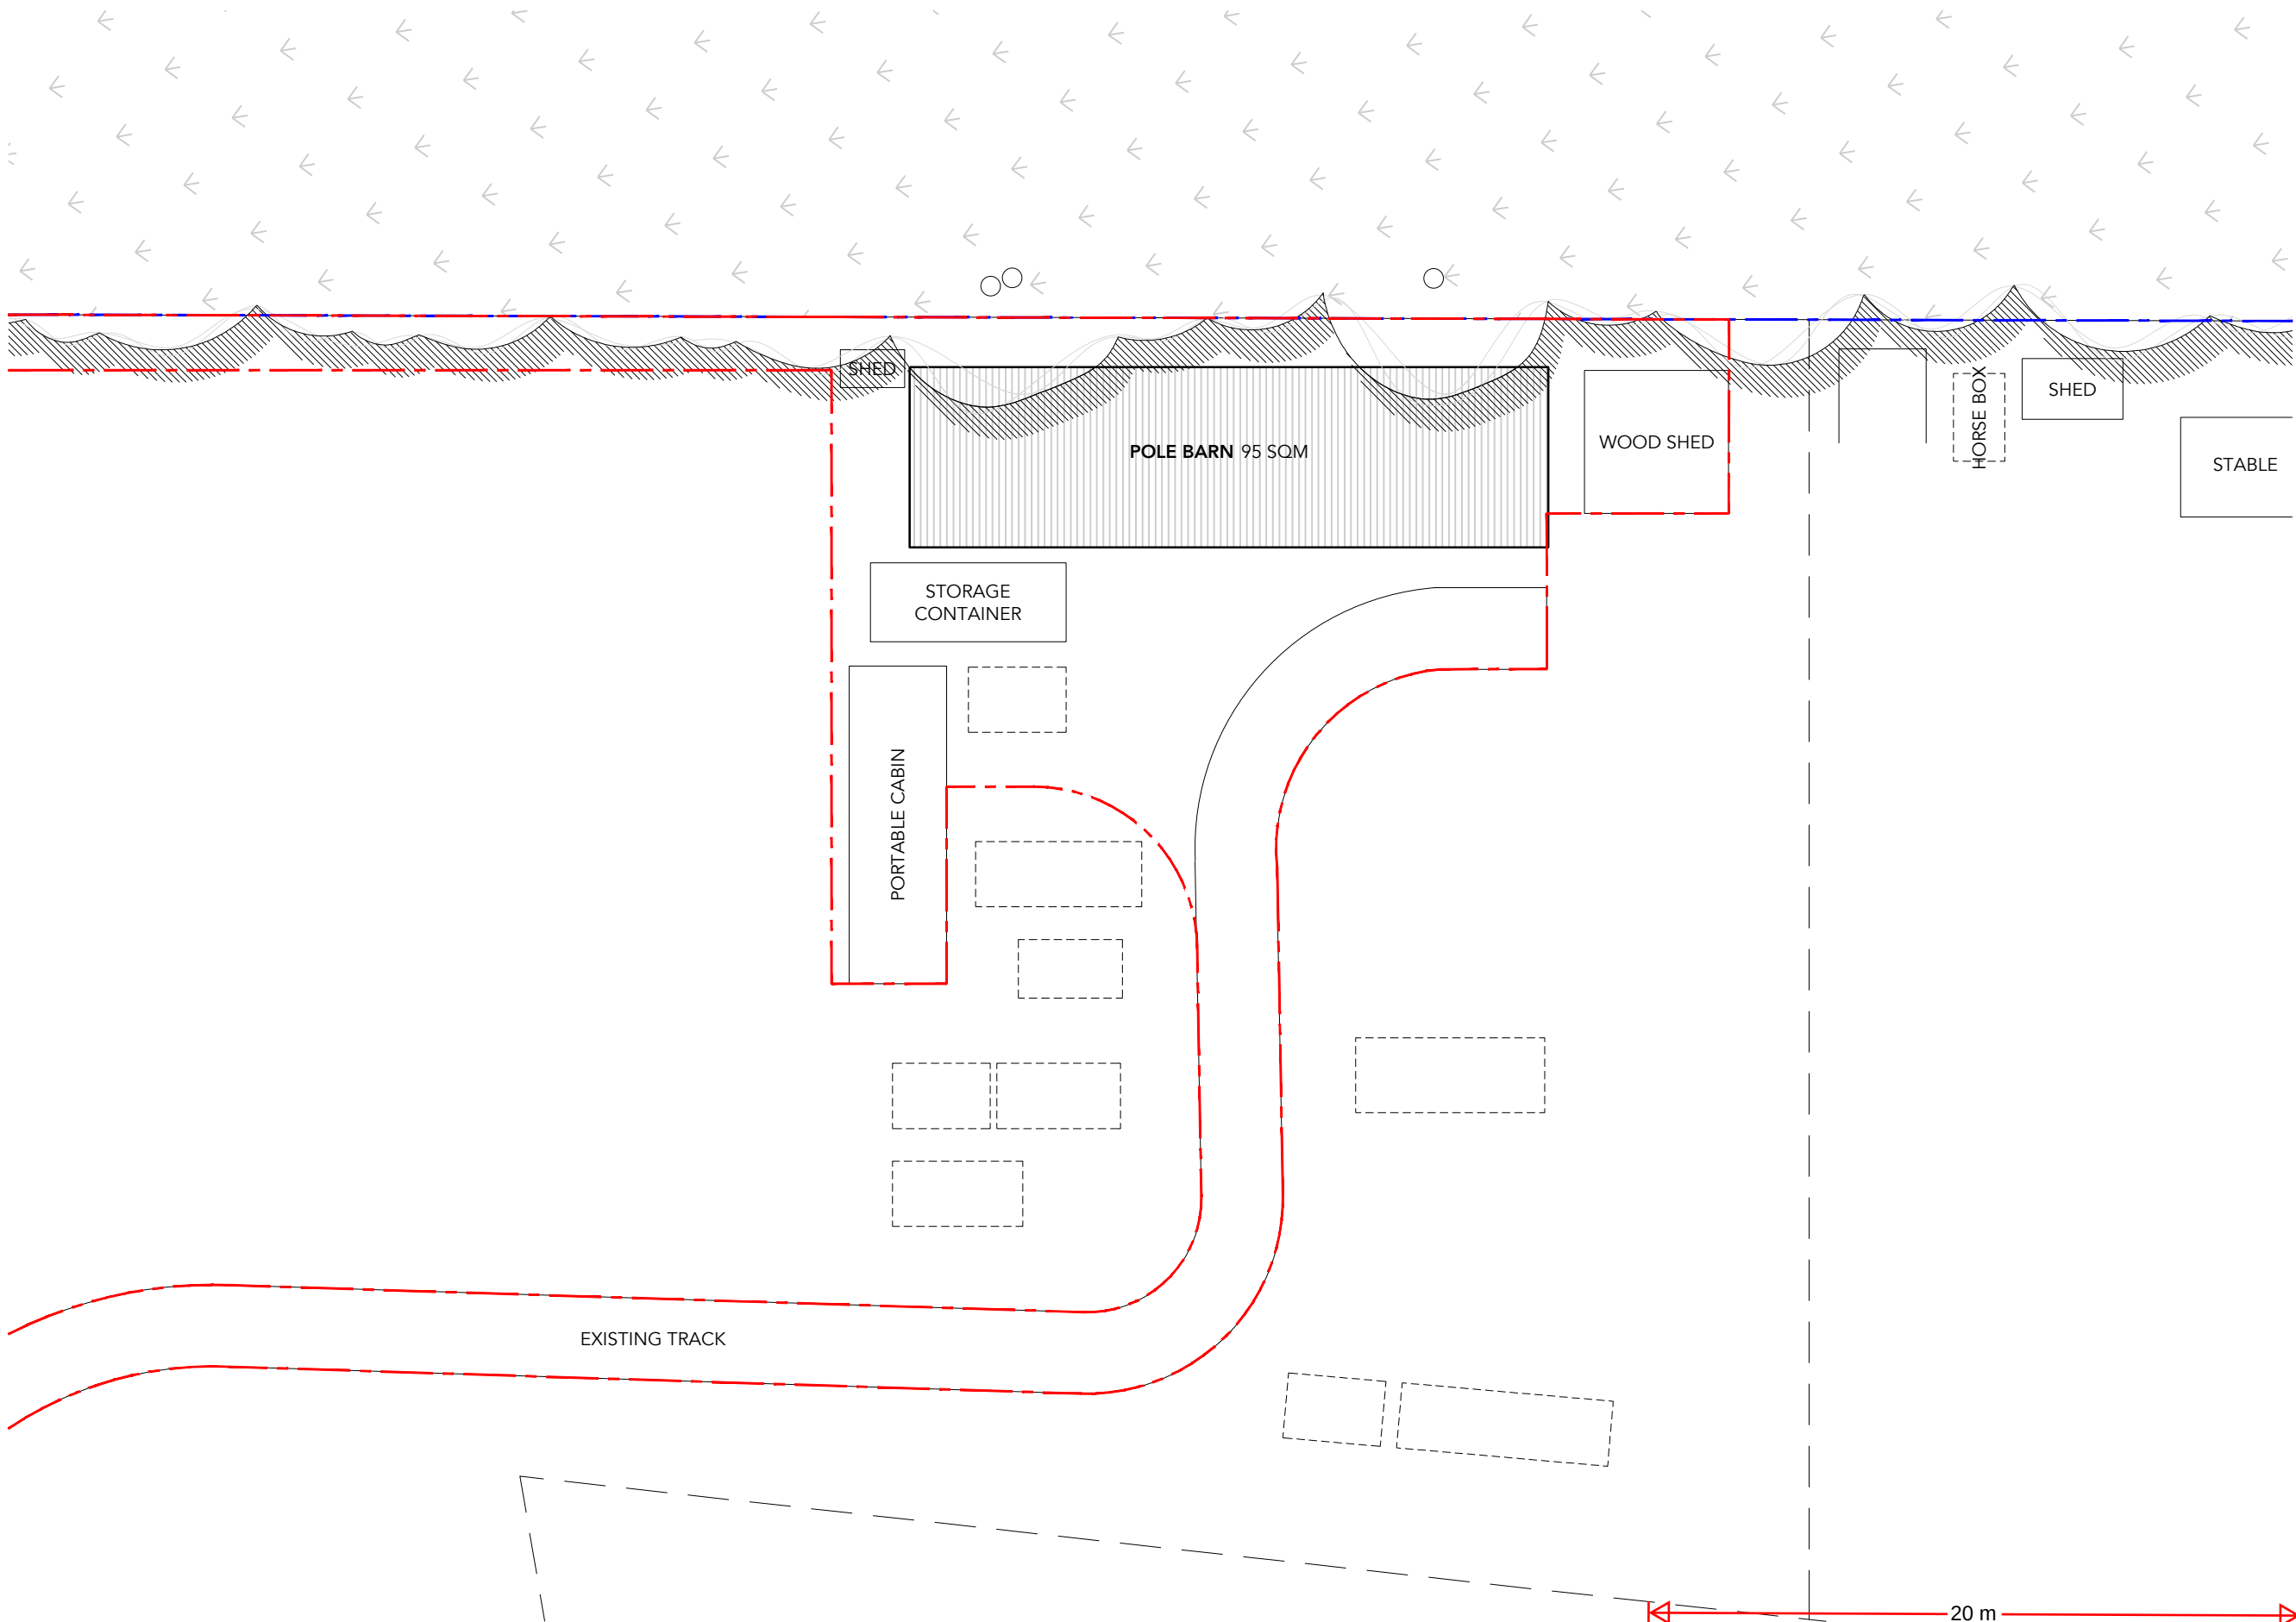

01 | 1:200 | SITE PLAN

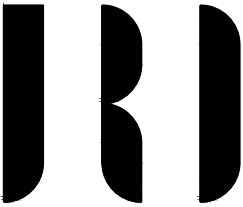

DRAWING INFORMATION Drawing copyright of JRD Kent. Do not scale from drawings. Report all discrepancies, errors & omissions. Check dimensions on site before commencing works. Materials, Components & Workmanship to comply with British & European Standards. JRD Kent Ltd | info@jrdkent.com | 07506 911494

DRAWING REVISIONS



--- Application Boundary
--- Site Ownership

D R A W I N G K E Y

STONEY WOOD, SOUTH STREET,
MEOPHAM DA13 0QJ
EXISTING SITE PLAN

S C A L E 1:200 @ A3
D A T E JULY 2024
P U R P O S E SURVEY
R E F E R E N C E 2421 E 005 **REV** A