



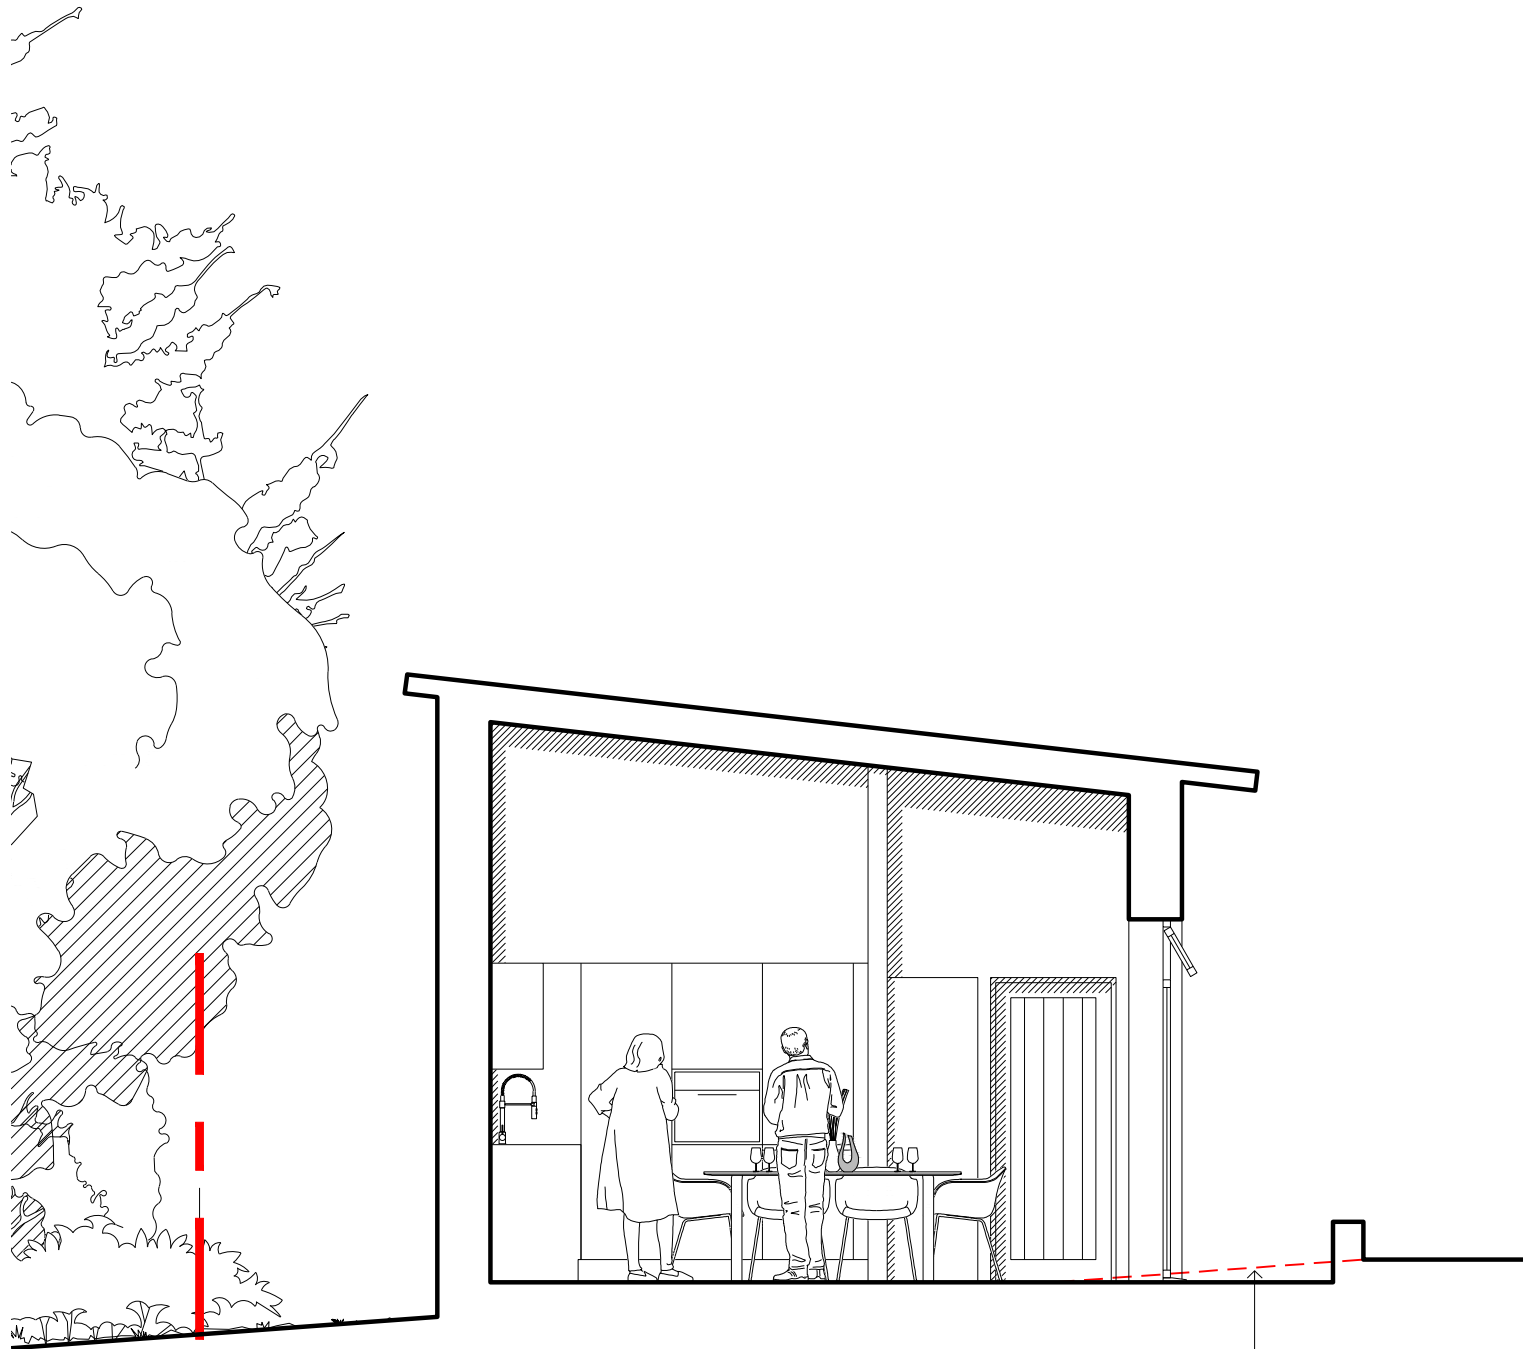


Red dashed line represents the level change compared to the current external ground level.

01 | 1:50 | SECTION A

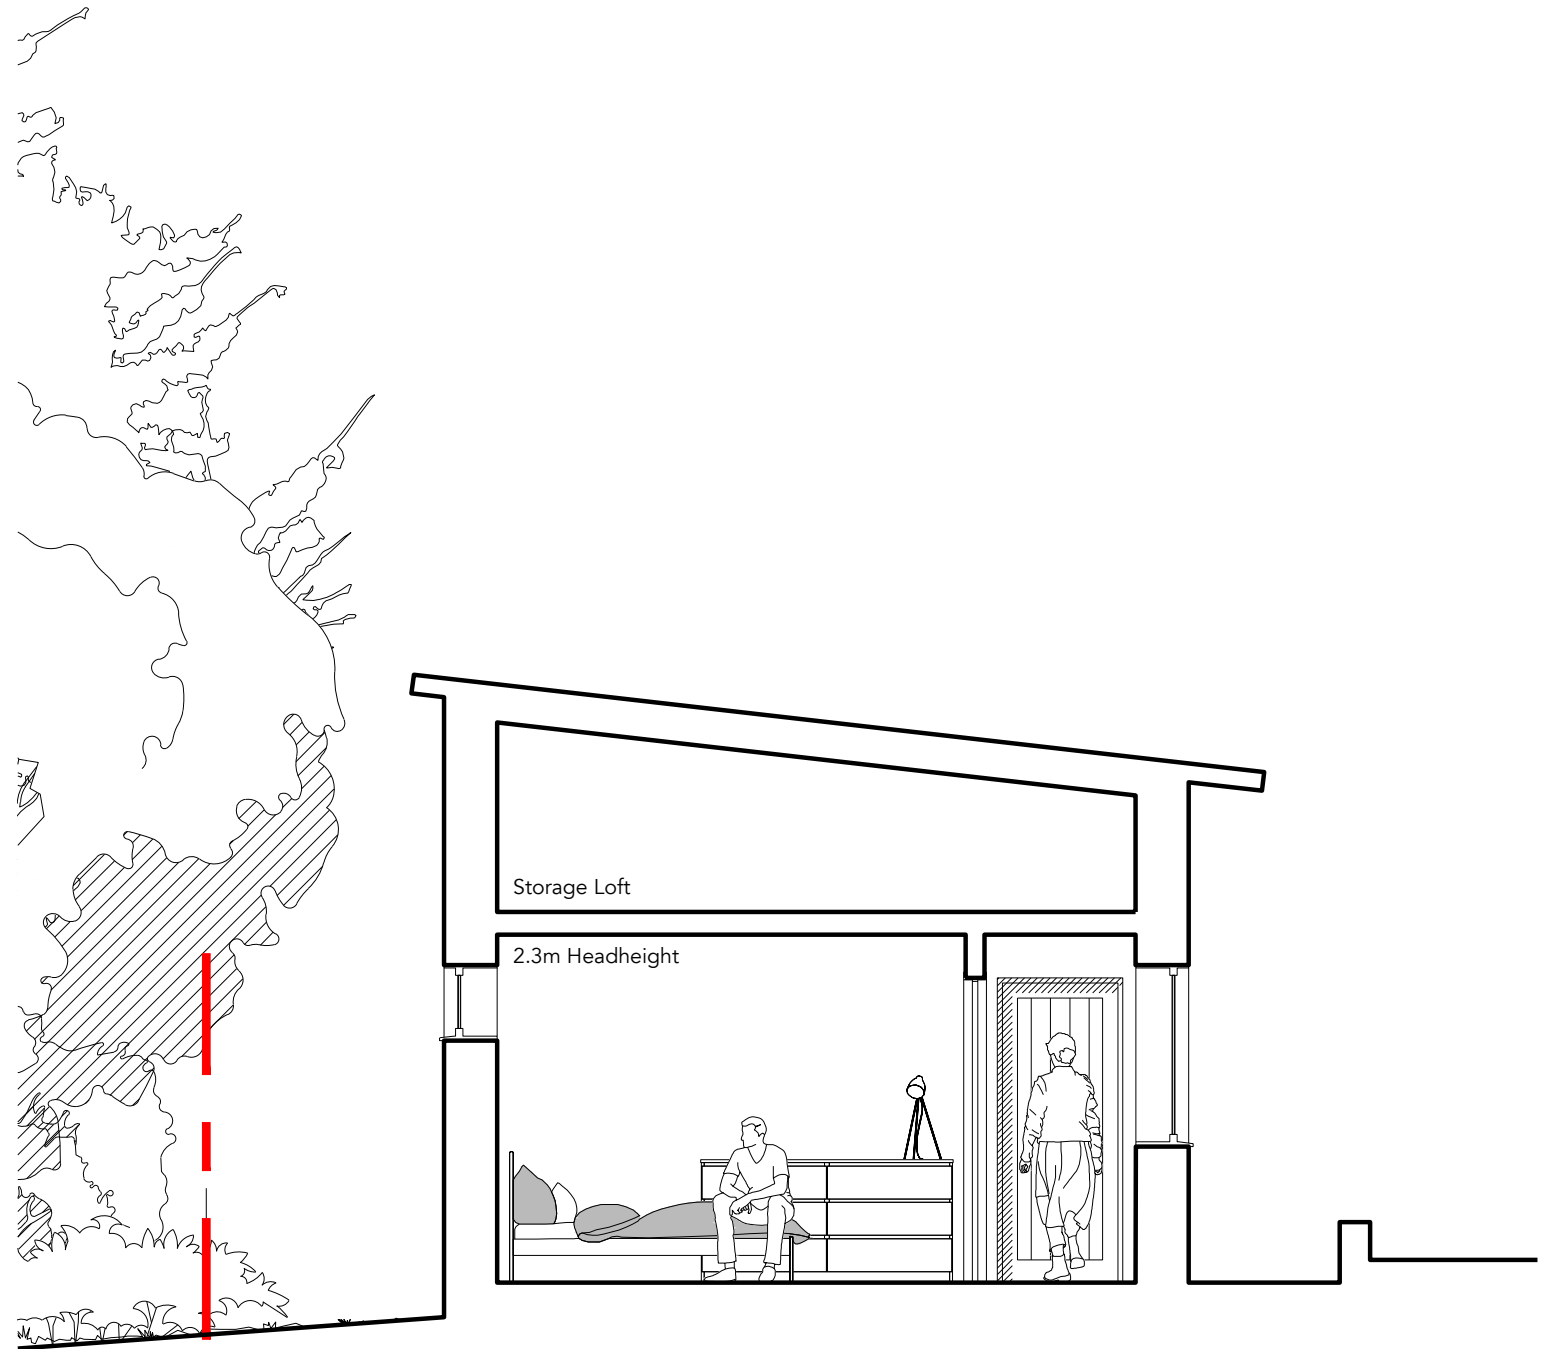

02 | 1:50 | SECTION B

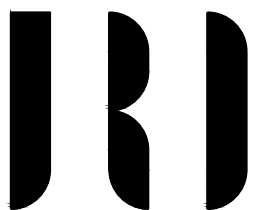

**DRAWING INFORMATION** **DRAWING REVISIONS**  
Drawing copyright of JRD Kent. Do not scale from drawings. Report all discrepancies, errors & omissions. Check dimensions on site before commencing works. Materials, Components & Workmanship to comply with British & European Standards. JRD Kent Ltd | info@jrdkent.com | 07506 911494

STONEY WOOD, SOUTH STREET,  
MEOPHAM DA13 0QJ  
PROPOSED BARN SECTIONS  
**S C A L E** 1:50 @ A3  
**D A T E** OCTOBER  
**P U R P O S E** PLANNING  
**R E F E R E N C E** 2421 P 130    REV -