


43 Dover Road East GRAVESEND DA11 0RA

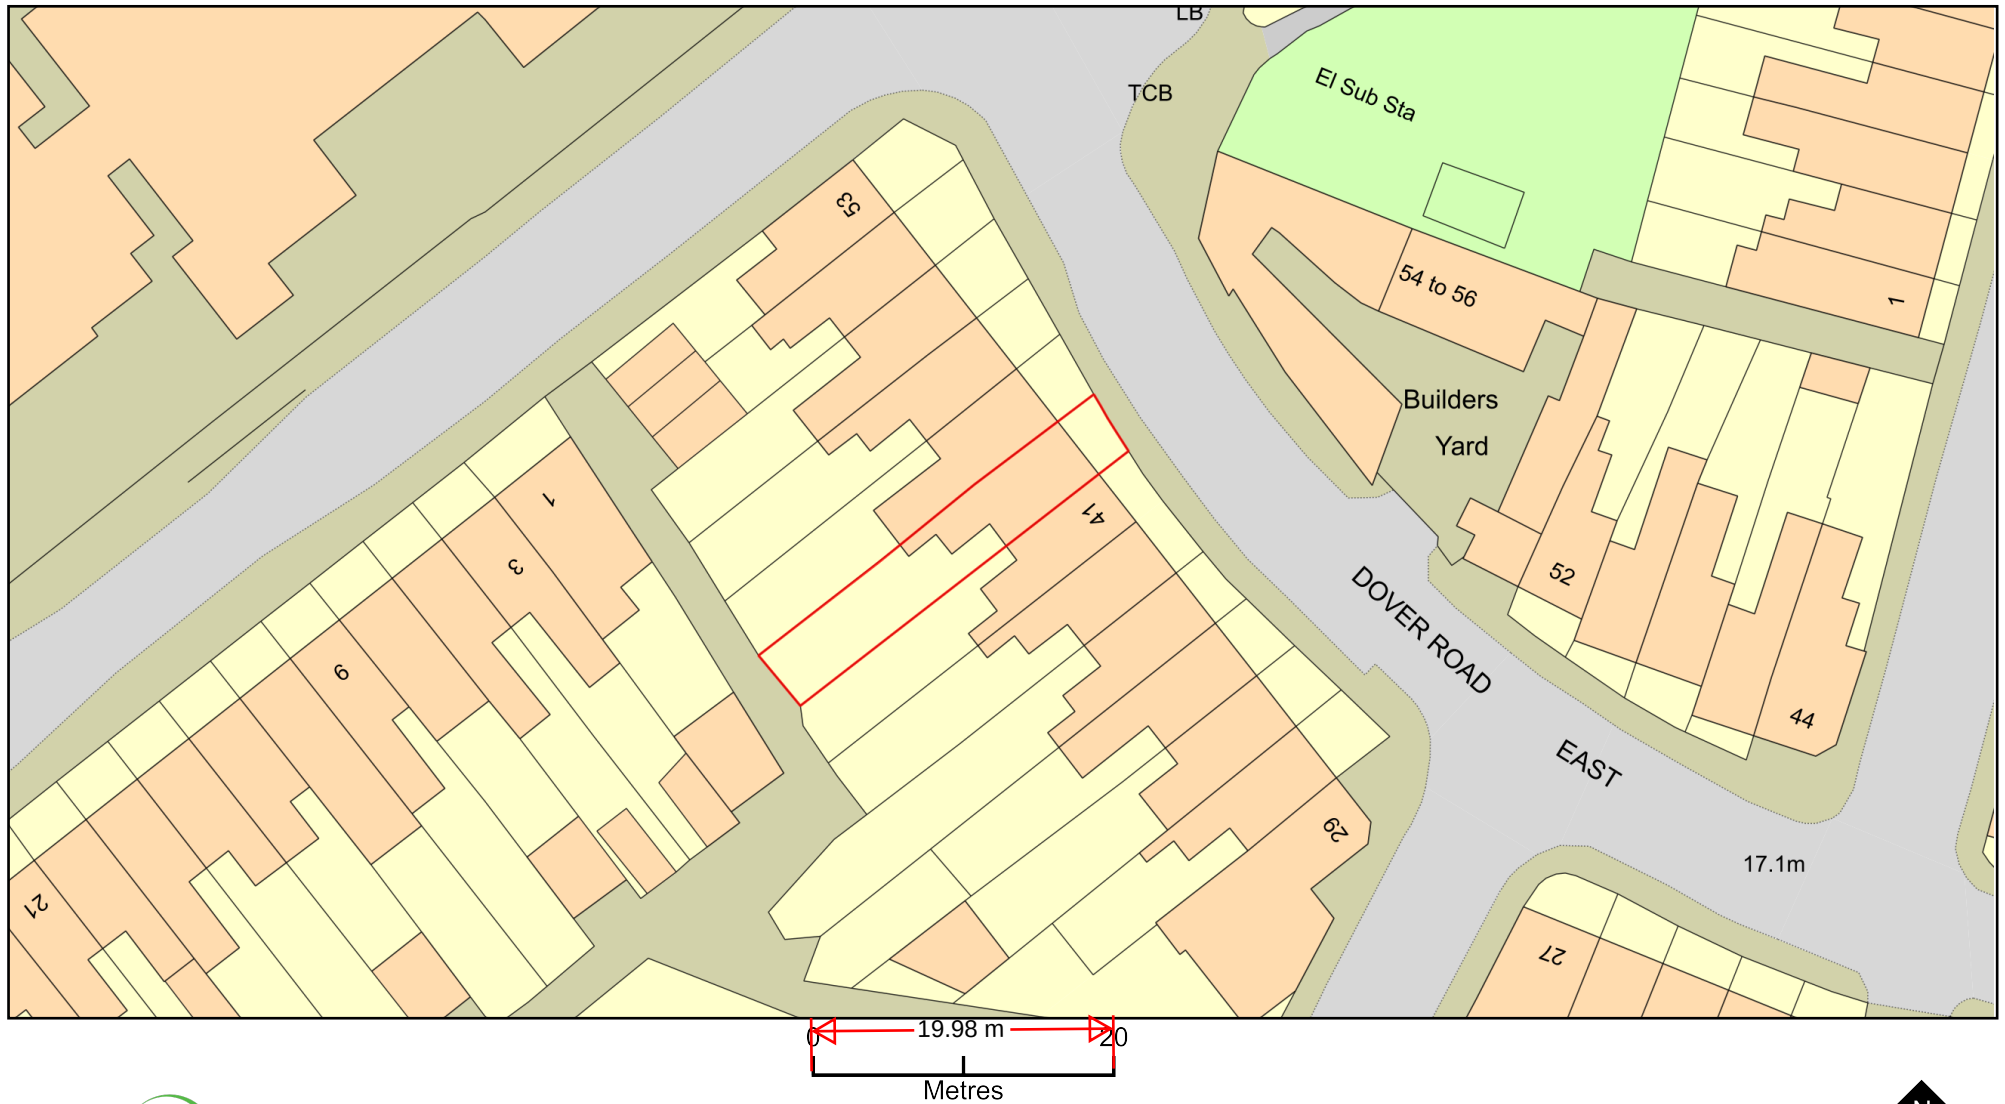

Plan Produced for: 43 Dover Road East GRAVESEND

Date Produced: 25 Apr 2025

Plan Reference Number: TQRQM25115142615483

Scale: 1:500 @ A4

© Crown copyright and database rights 2025 OS 100042766