

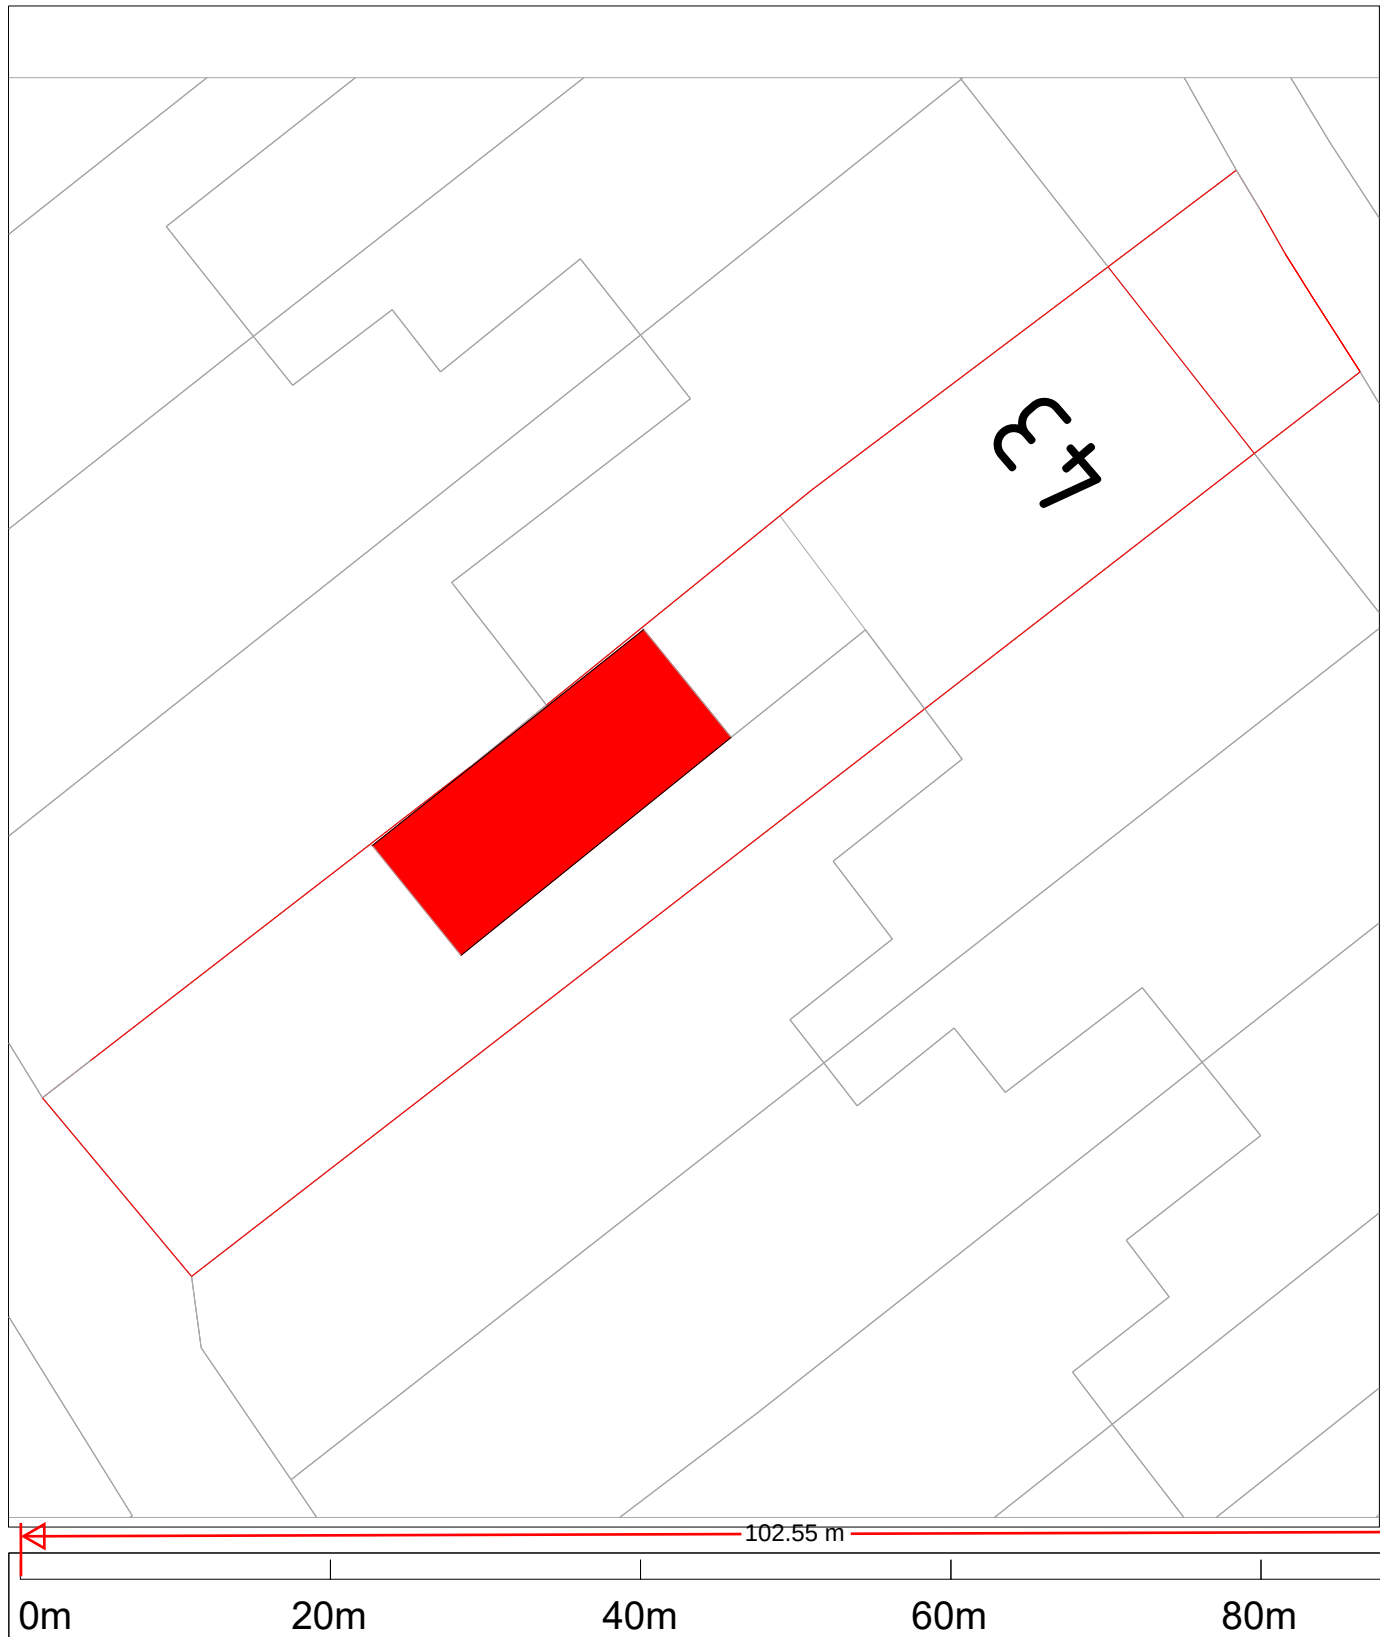


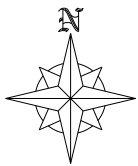

PROPOSED Block plan 1:500

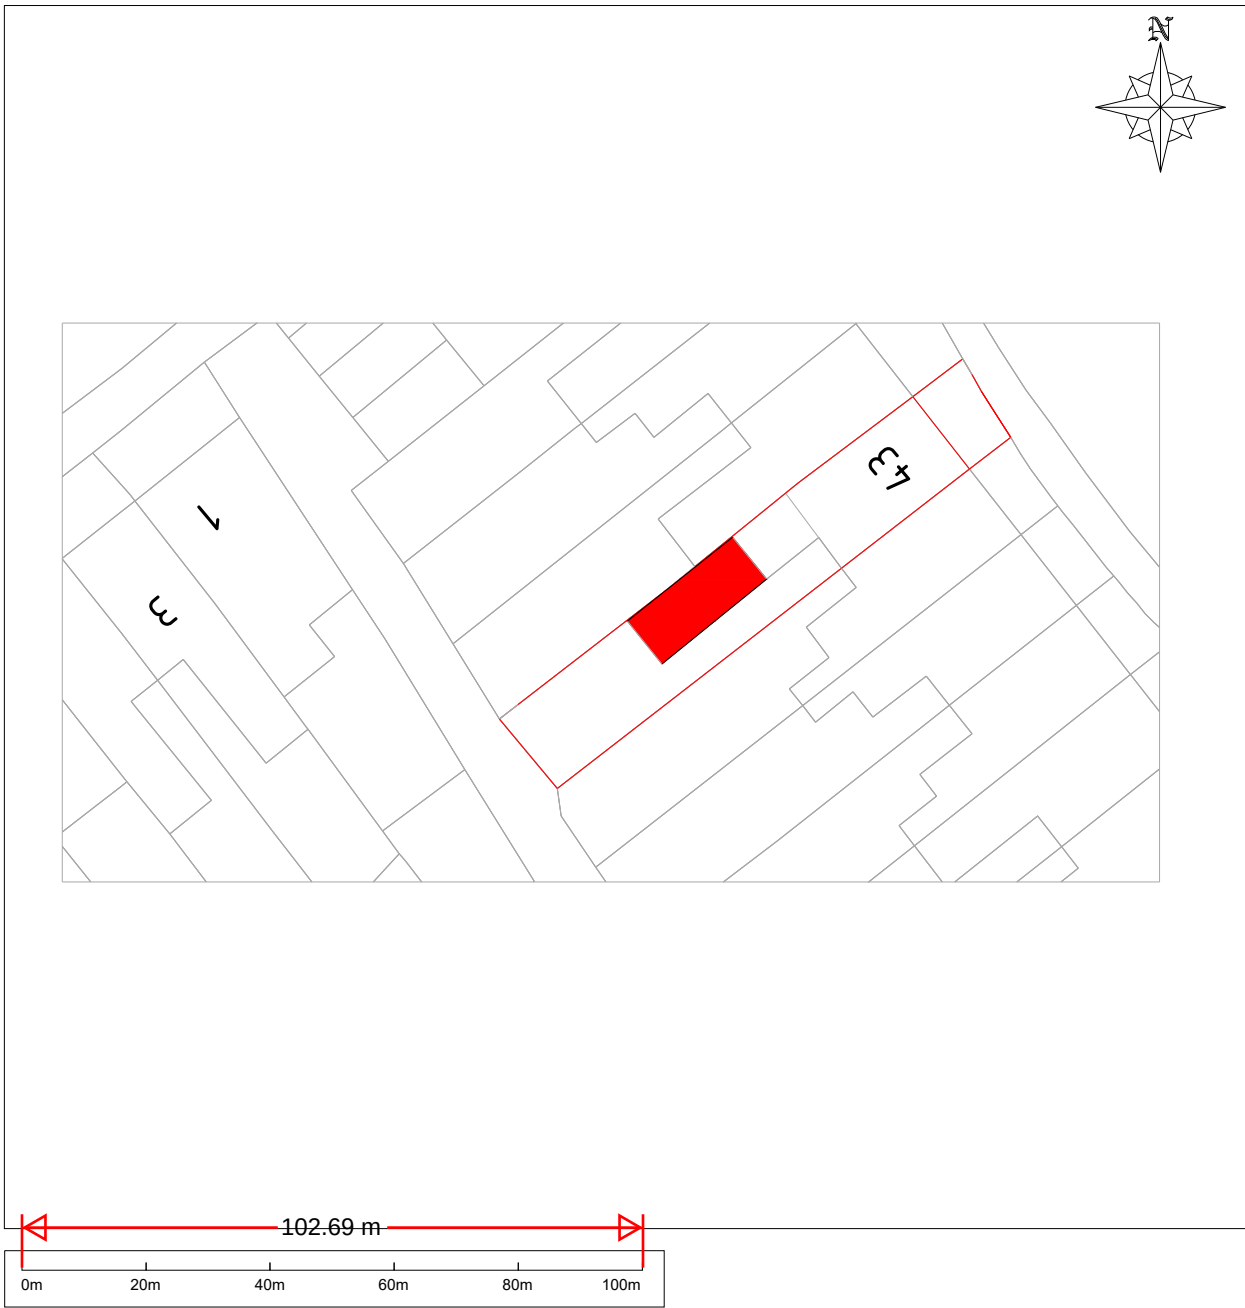

PROPOSED Location plan 1:1250

43 Dover Road East GRAVESEND DA11 0RA

Client Name and Address

Project No	Sheet 1
Date	Revision 1
Scale(s)	Drawn By
1:500 - 1:250	RK