


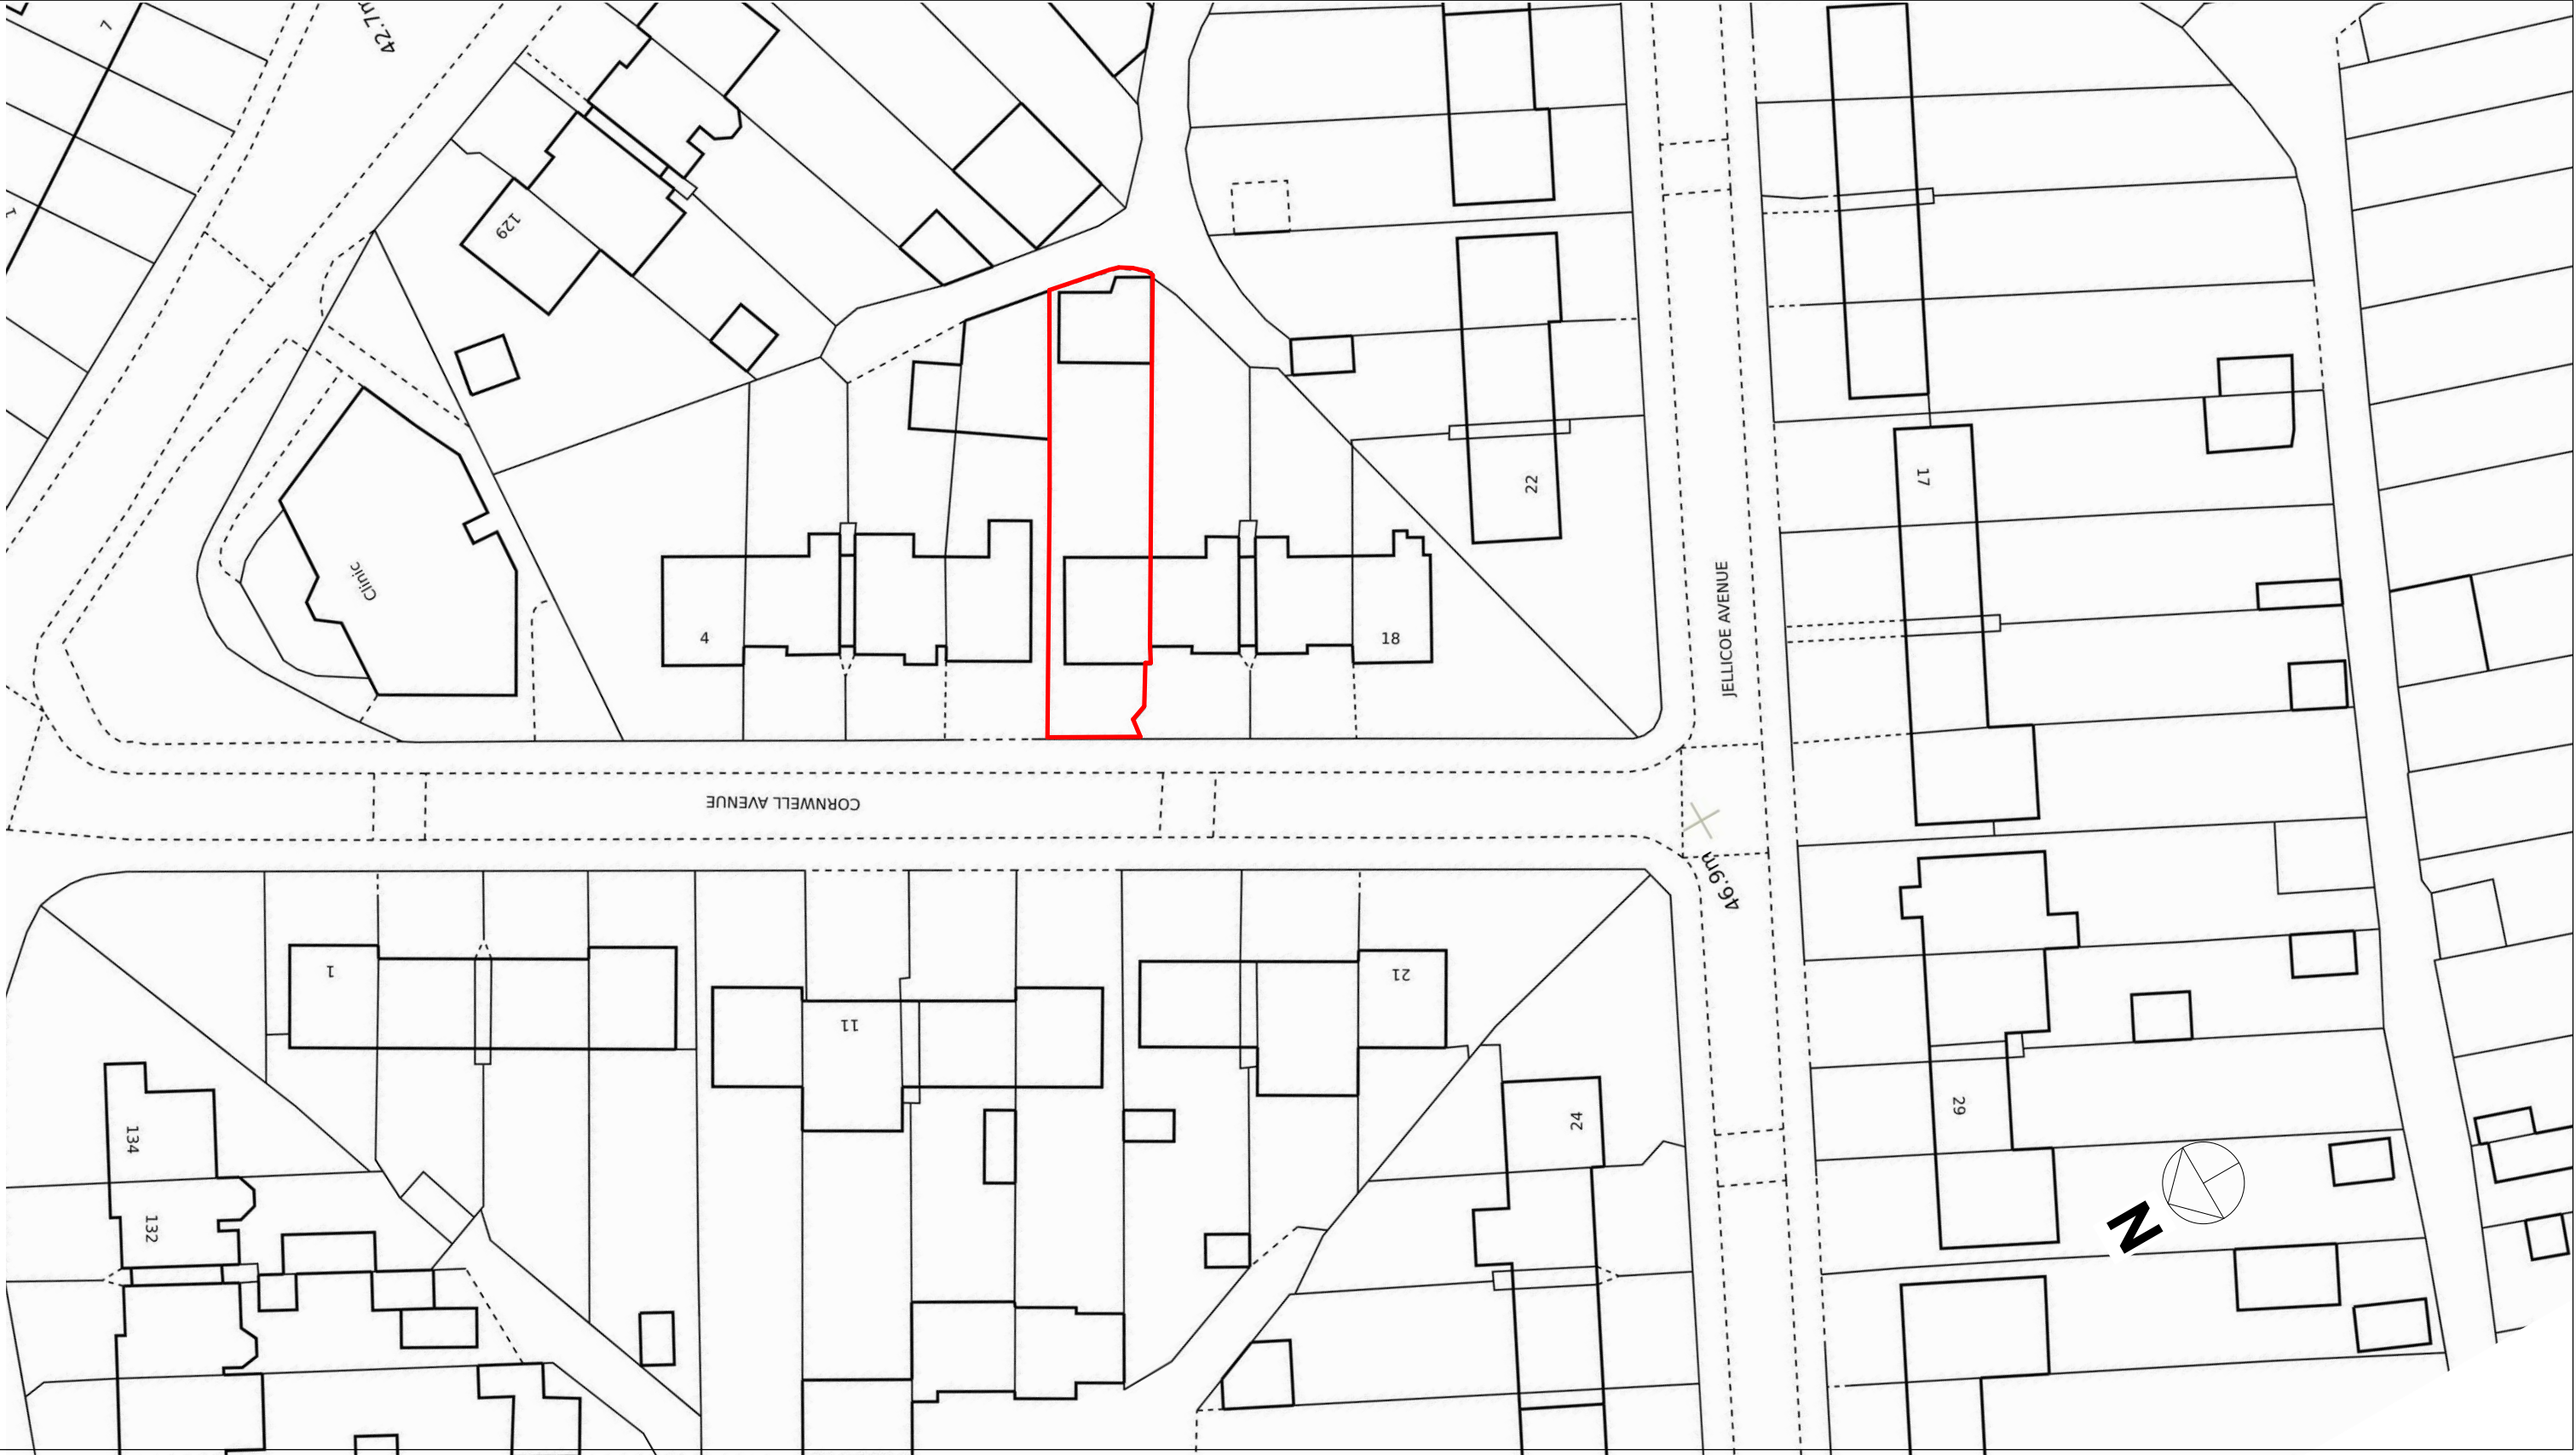

PLANNING BY DESIGN
FROM CONCEPT TO COMPLETION

ALL DIMENSIONS TO BE VERIFIED ON SITE
THIS DRAWING IS NOT FOR CONSTRUCTION

Rev
A 25.09.2025 DRAWING TITLE

12 Cornwell Avenue
Gravesend
Kent DA12 5HS

PRE EXISTING BLOCK PLAN			
Date	25.07.2024	Scale @ A3 1:500	No. 01A
By	JL		
Drwg ref:		12CornwellAvenuePreExistingBlockPlanV6	

No. 01A