



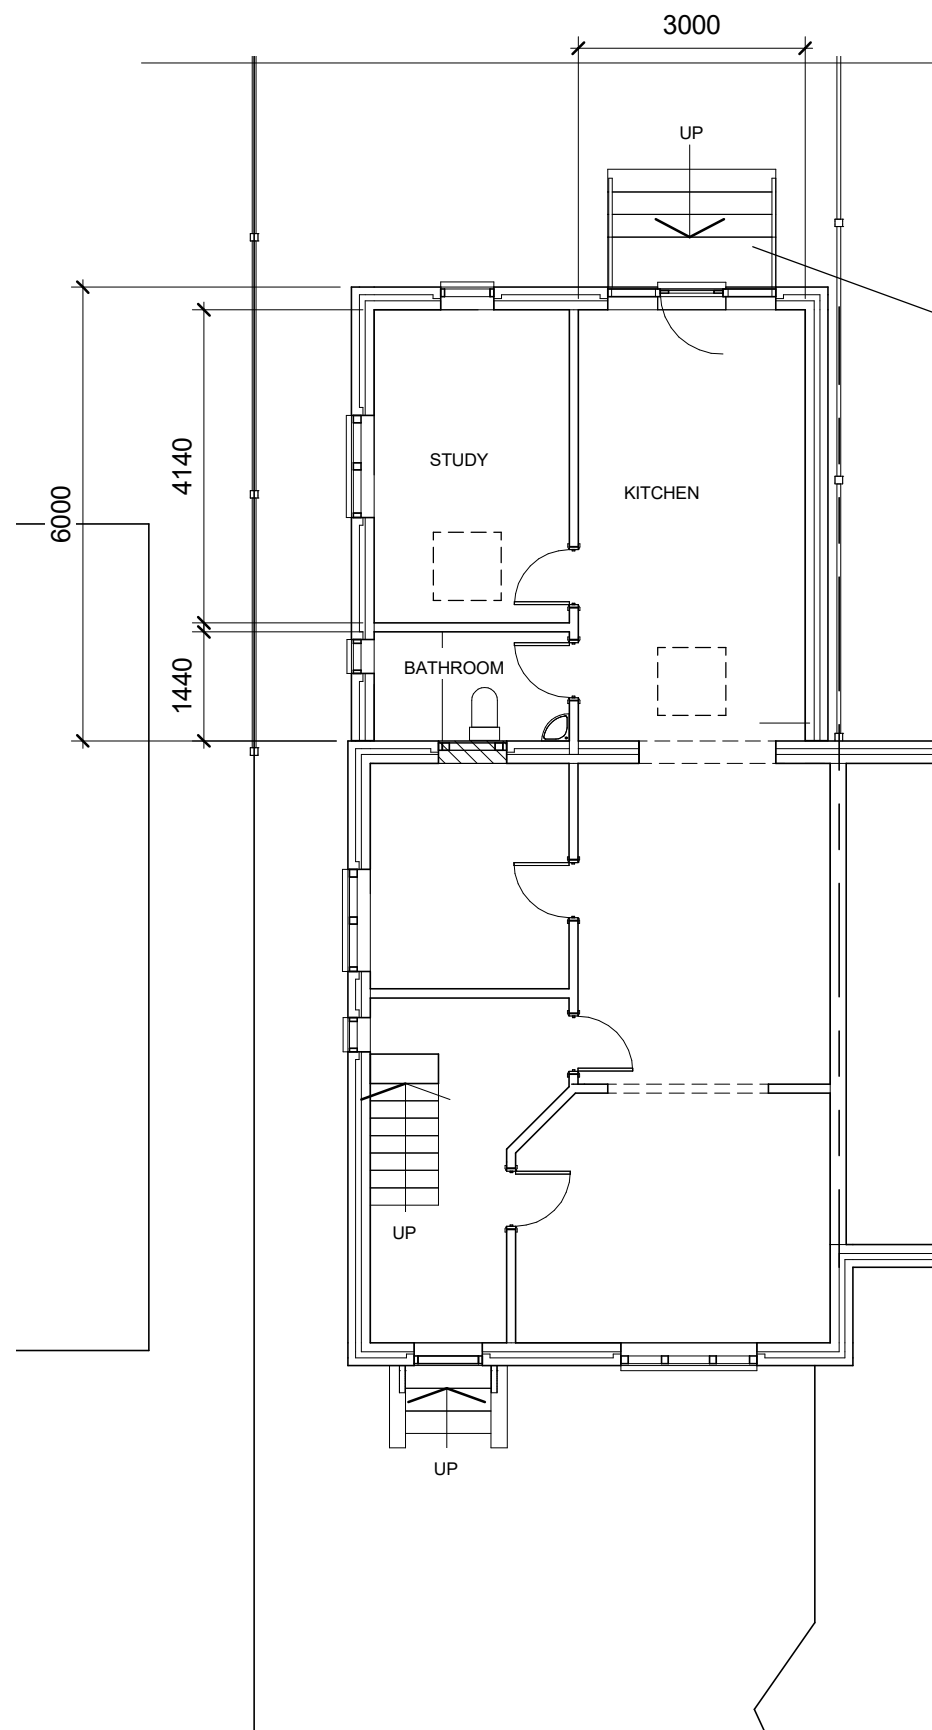

GROUND FLOOR


PROPOSED CONC/STONE STEPS
DOWN TO GARDEN LEVEL

PROPOSED APPROX 900MM X 900MM
ROOFLIGHTS

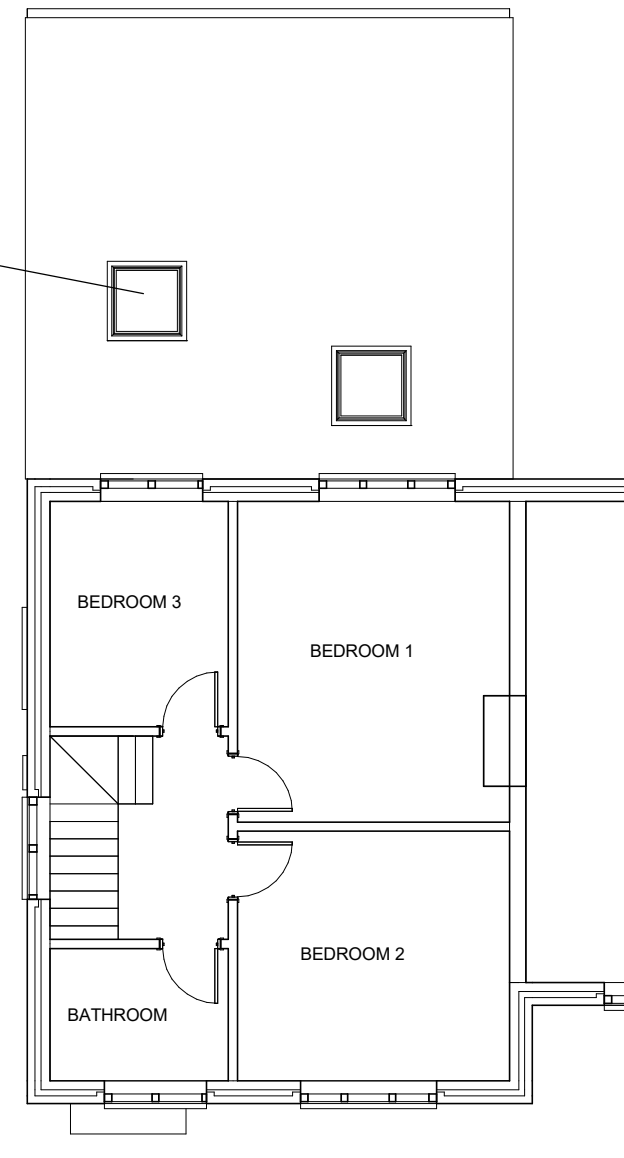

FIRST FLOOR

TOTAL EXISTING INTERNAL FLOOR AREA: 92.4sqm
TOTAL PROPOSED INTERNAL FLOOR AREA: 126.6sqm

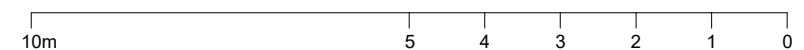

ALL DIMENSIONS TO BE VERIFIED ON SITE
THIS DRAWING IS NOT FOR CONSTRUCTION

Rev

12 Cornwell Avenue
Gravesend
Kent DA12 5HS

PROPOSED FLOOR PLANS

Date	25.07.2024	Scale @ A3	No.
By	JL	1:100	06
Drwg ref:	12CornwellAvenueProposedFloorPlansV6		