

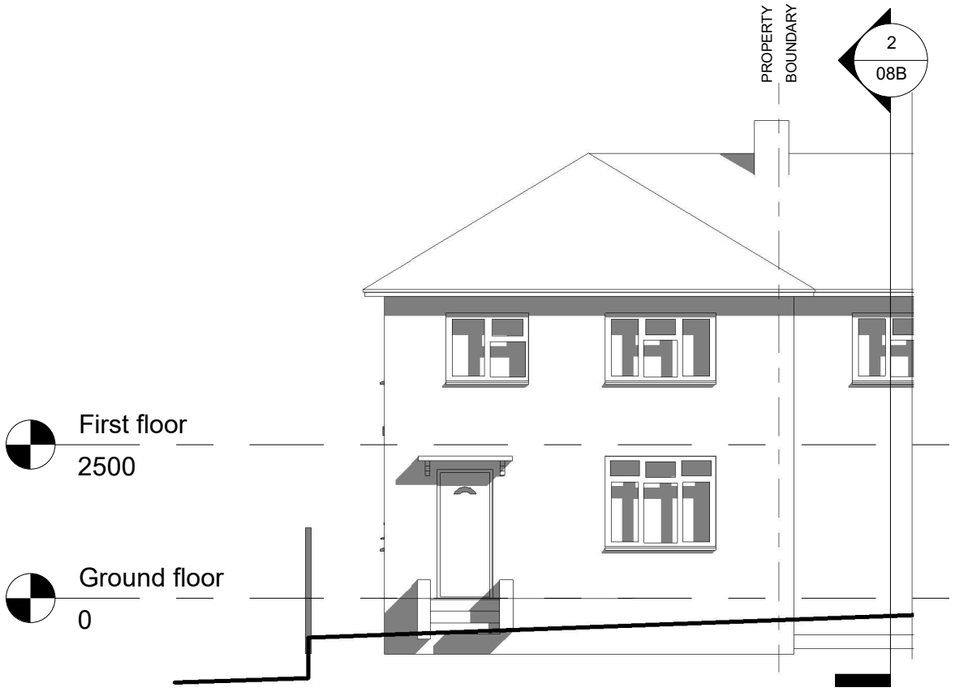



WEST (FRONT) ELEVATION

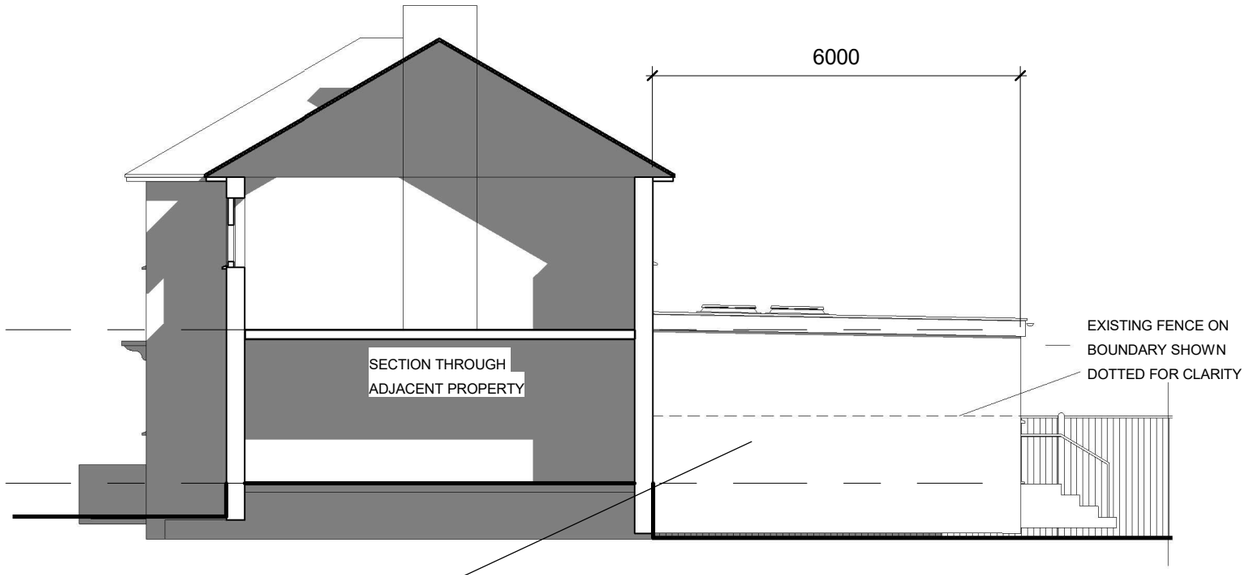

SOUTH ELEVATION/SECTION

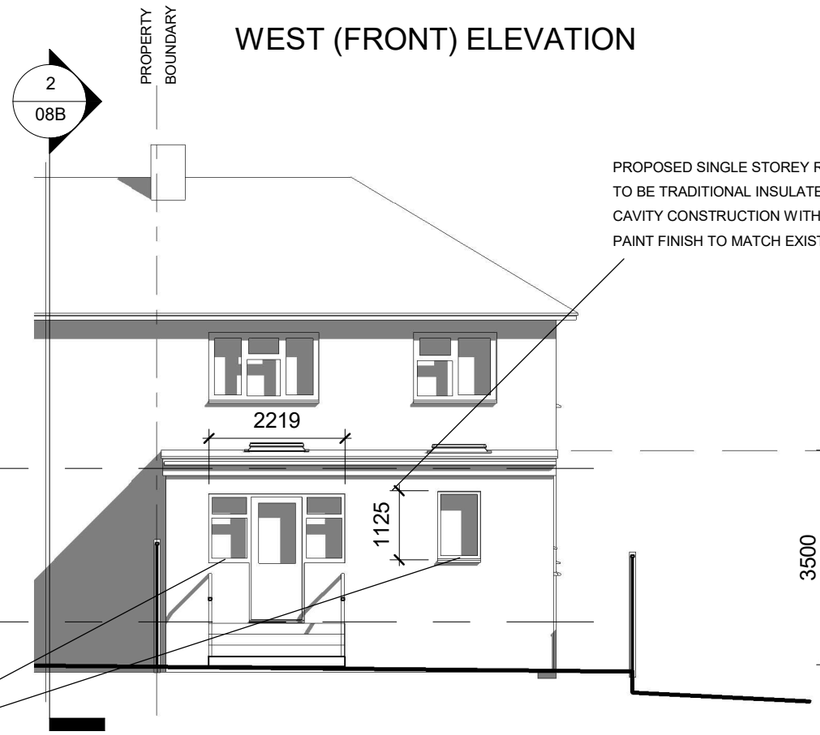

EAST (REAR) ELEVATION

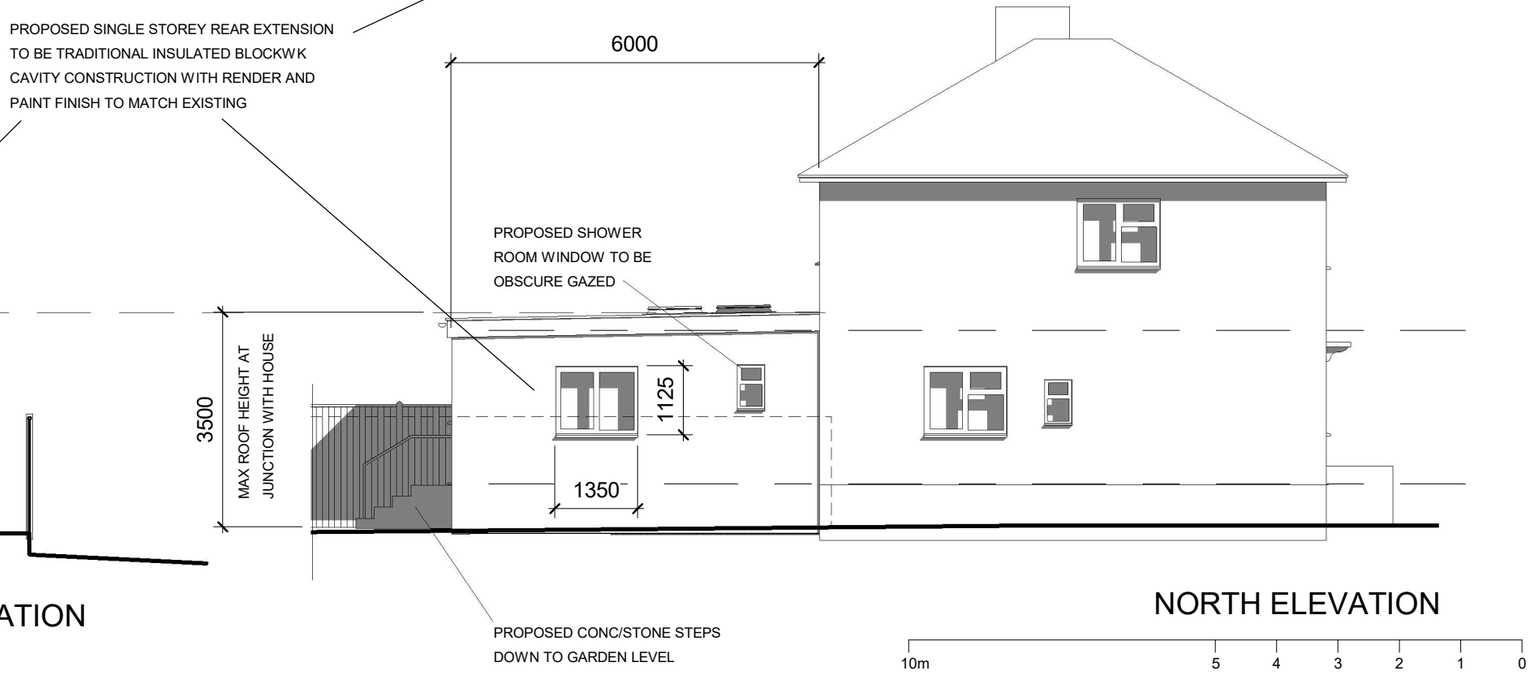

NORTH ELEVATION

10m 5 4 3 2 1 0

PLANNING BY DESIGN
FROM CONCEPT TO COMPLETION

ALL DIMENSIONS TO BE VERIFIED ON SITE
THIS DRAWING IS NOT FOR CONSTRUCTION

Rev
A 24.09.2024 EAVES HEIGHT
B 02.09.2025 MAX ROOF HEIGHT

12 Cornwell Avenue Gravesend Kent DA12 5HS

PROPOSED ELEVATIONS

Date	25.07.2024	Scale @ A3 1:100	No. 08B
By	JL		
Drwg ref:	12CornwellAvenueProposedElevationsV6		