



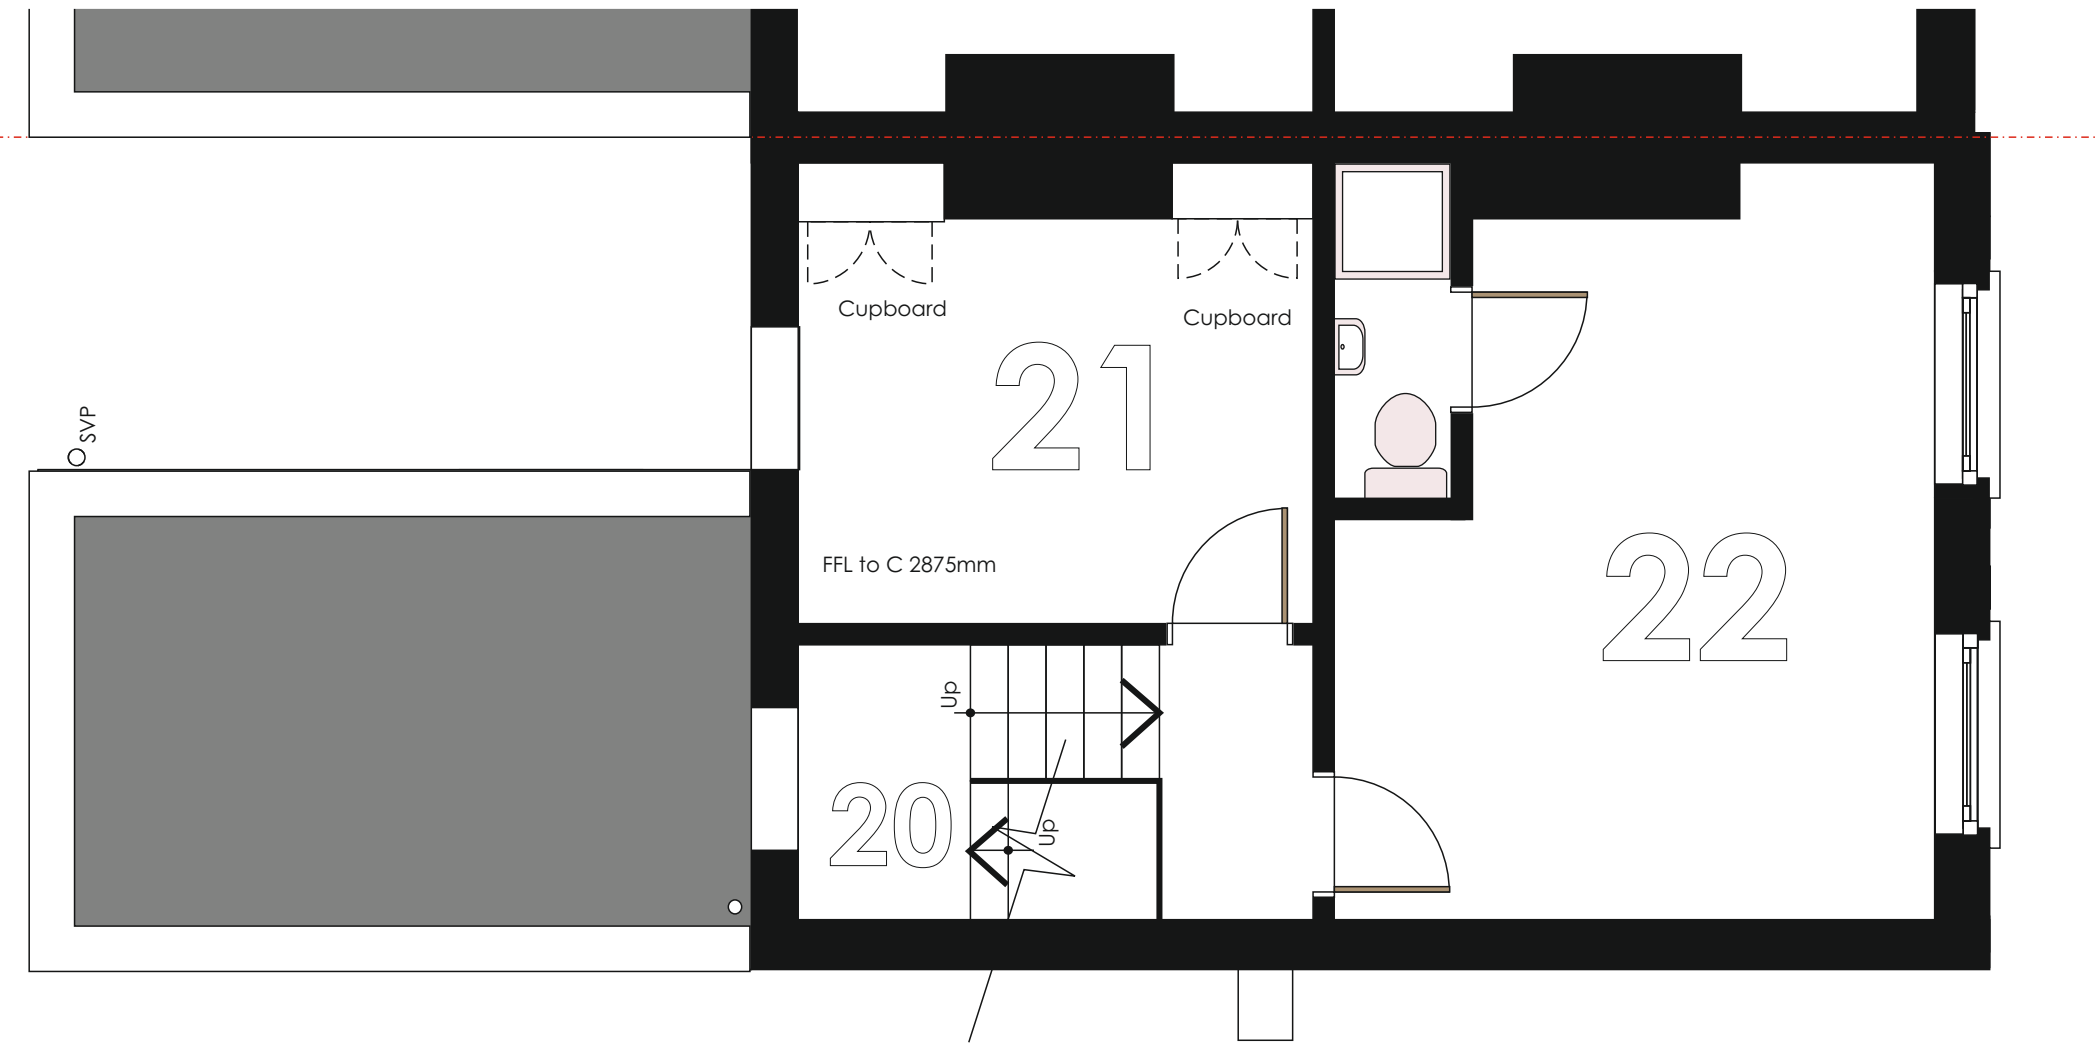



Second Floor Plan - 1:50

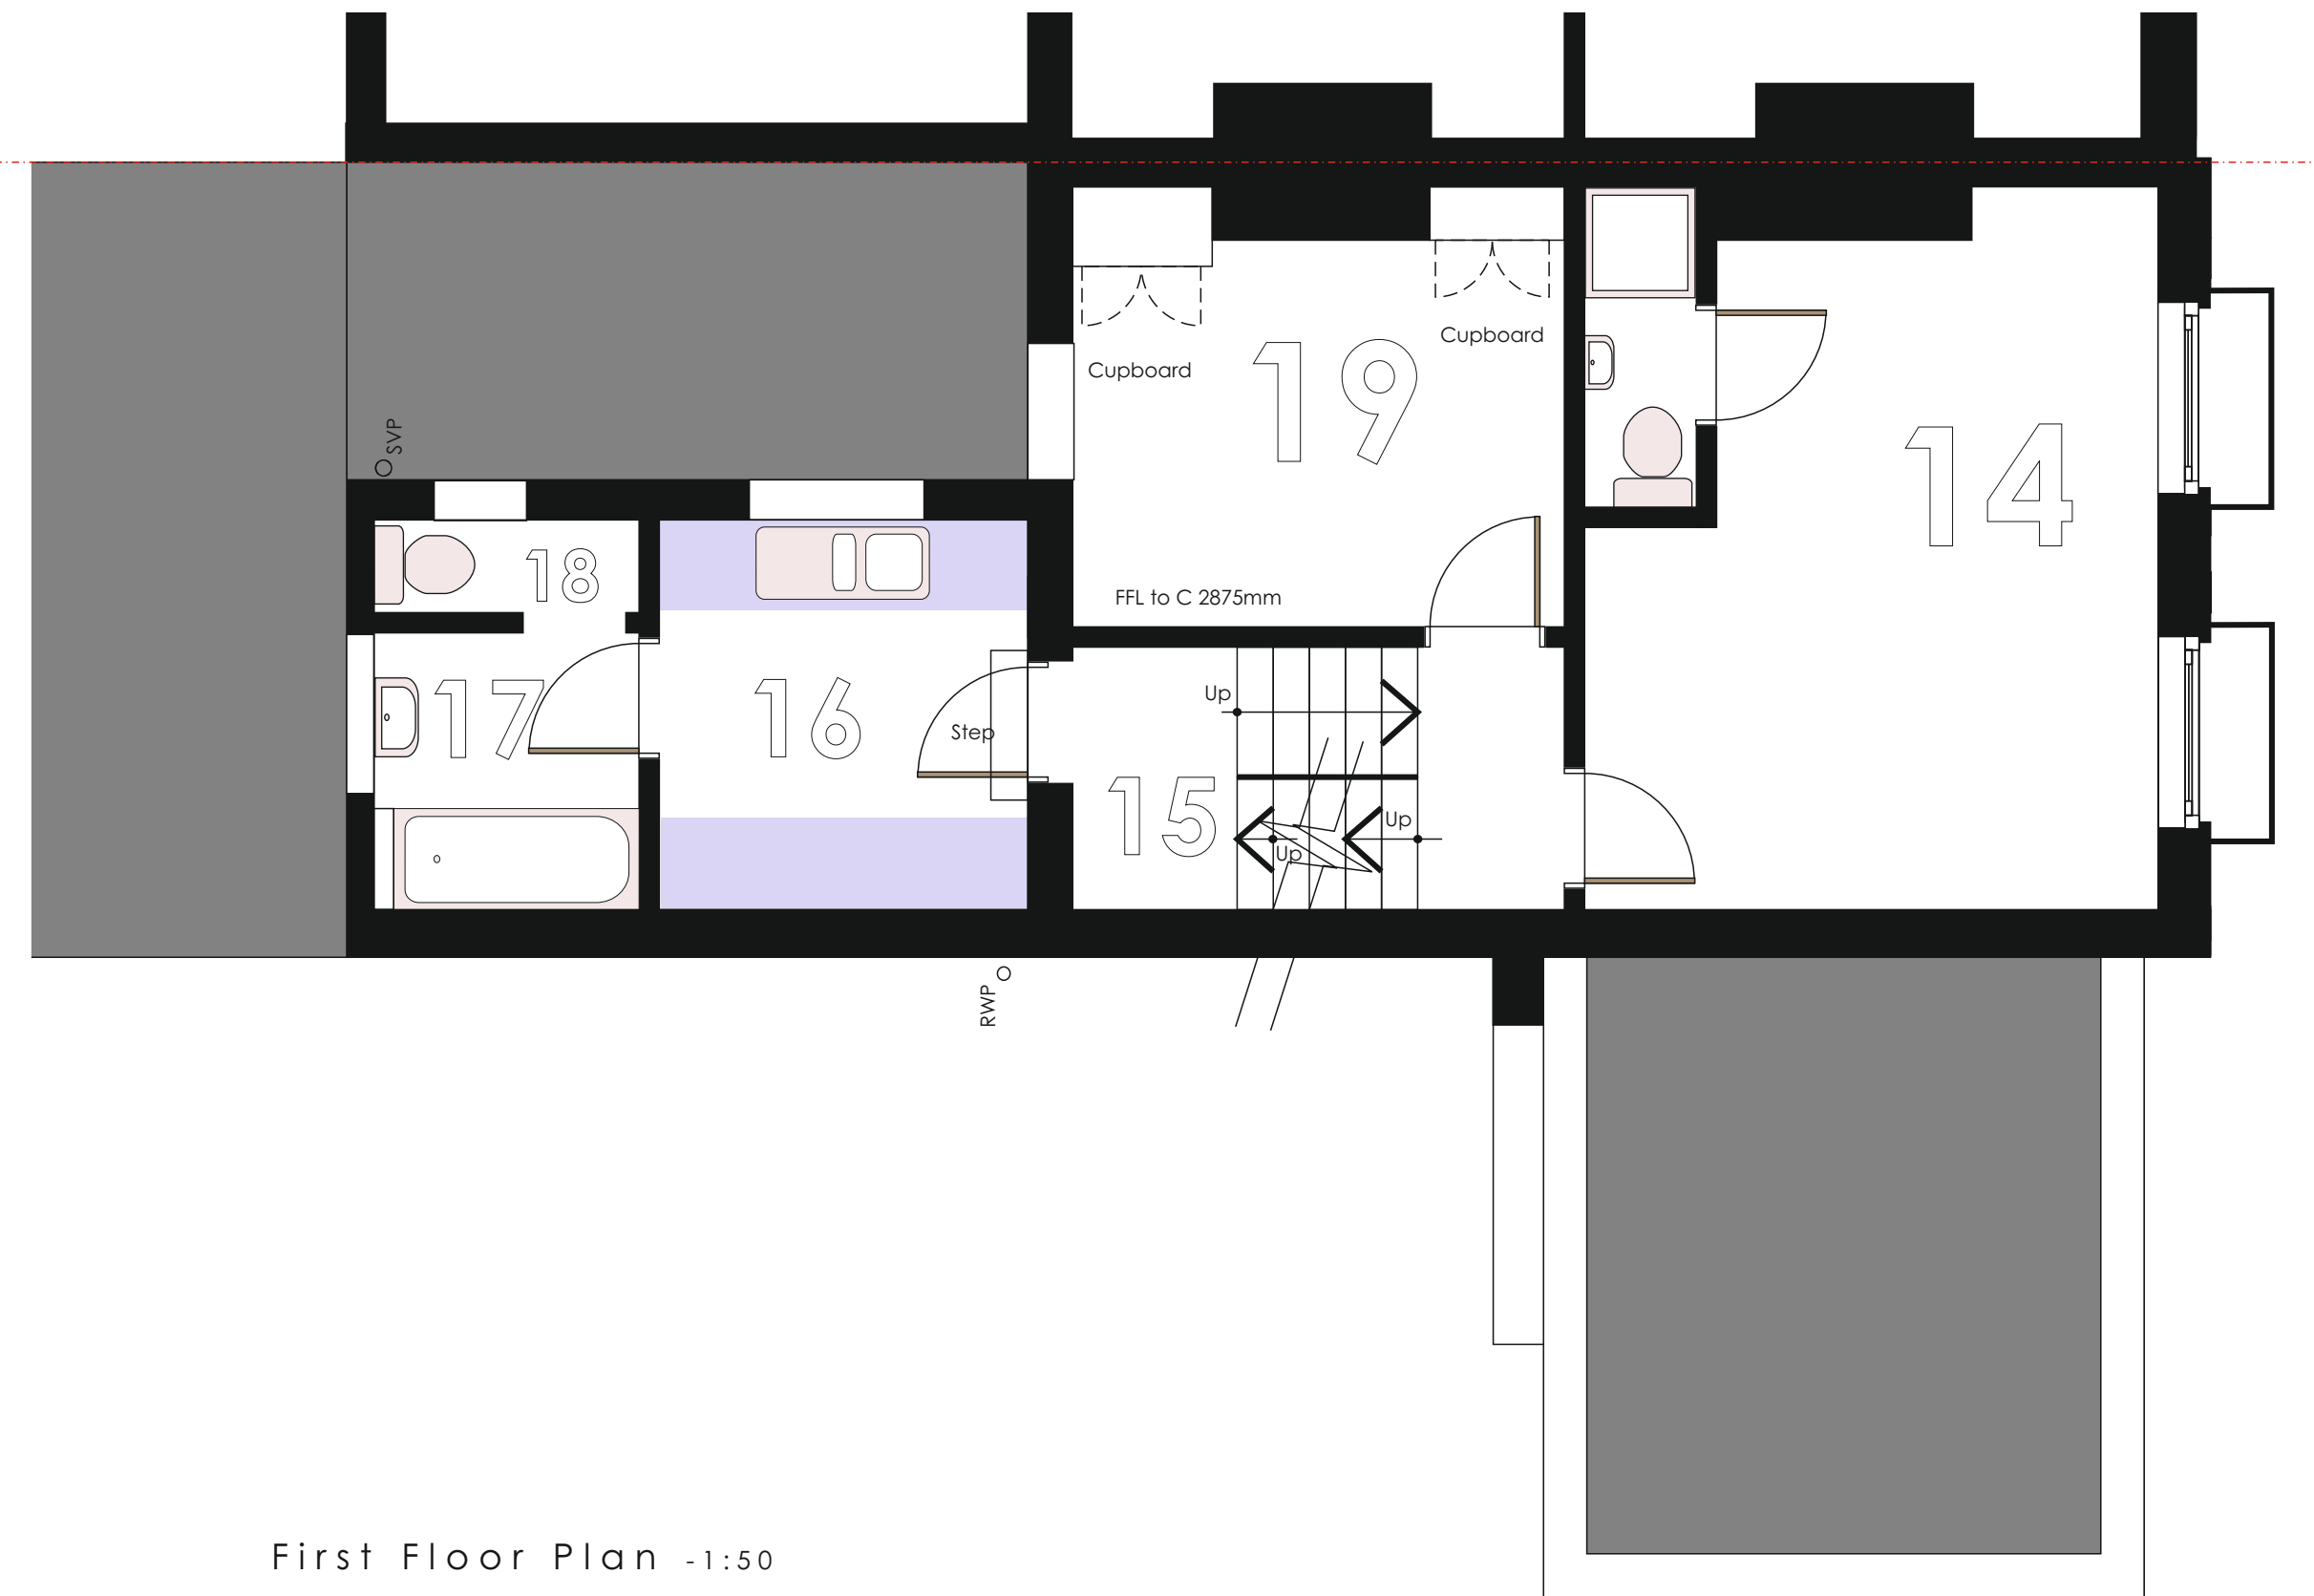

First Floor Plan - 1:50



Site Block Plan - 1:200

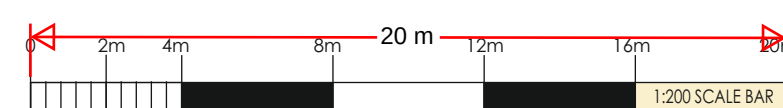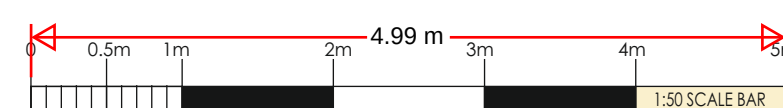

A. Planning unit altered		RFW
REVISIONS		
SCALES	1:50	DEKANE
DATE	October 2024	RFW
DATE	October 2024	
DATE	October 2024	

PROJECT
Conversion to HMO
38 Windmill Street
Gravesend Kent DA12 1BA
for: Mr M Ceik

WARD + ASSOCIATES
THE HOO WROTHAM ROAD
MEOPHAM GRAVESEND KENT DA13 0HP
T: 01474 814196 M: 07771 863940
E: admin@wardassociates.co.uk W: www.wardassociates.co.uk
Skype User Name: ragerwardassociates

1124.WD.02B