


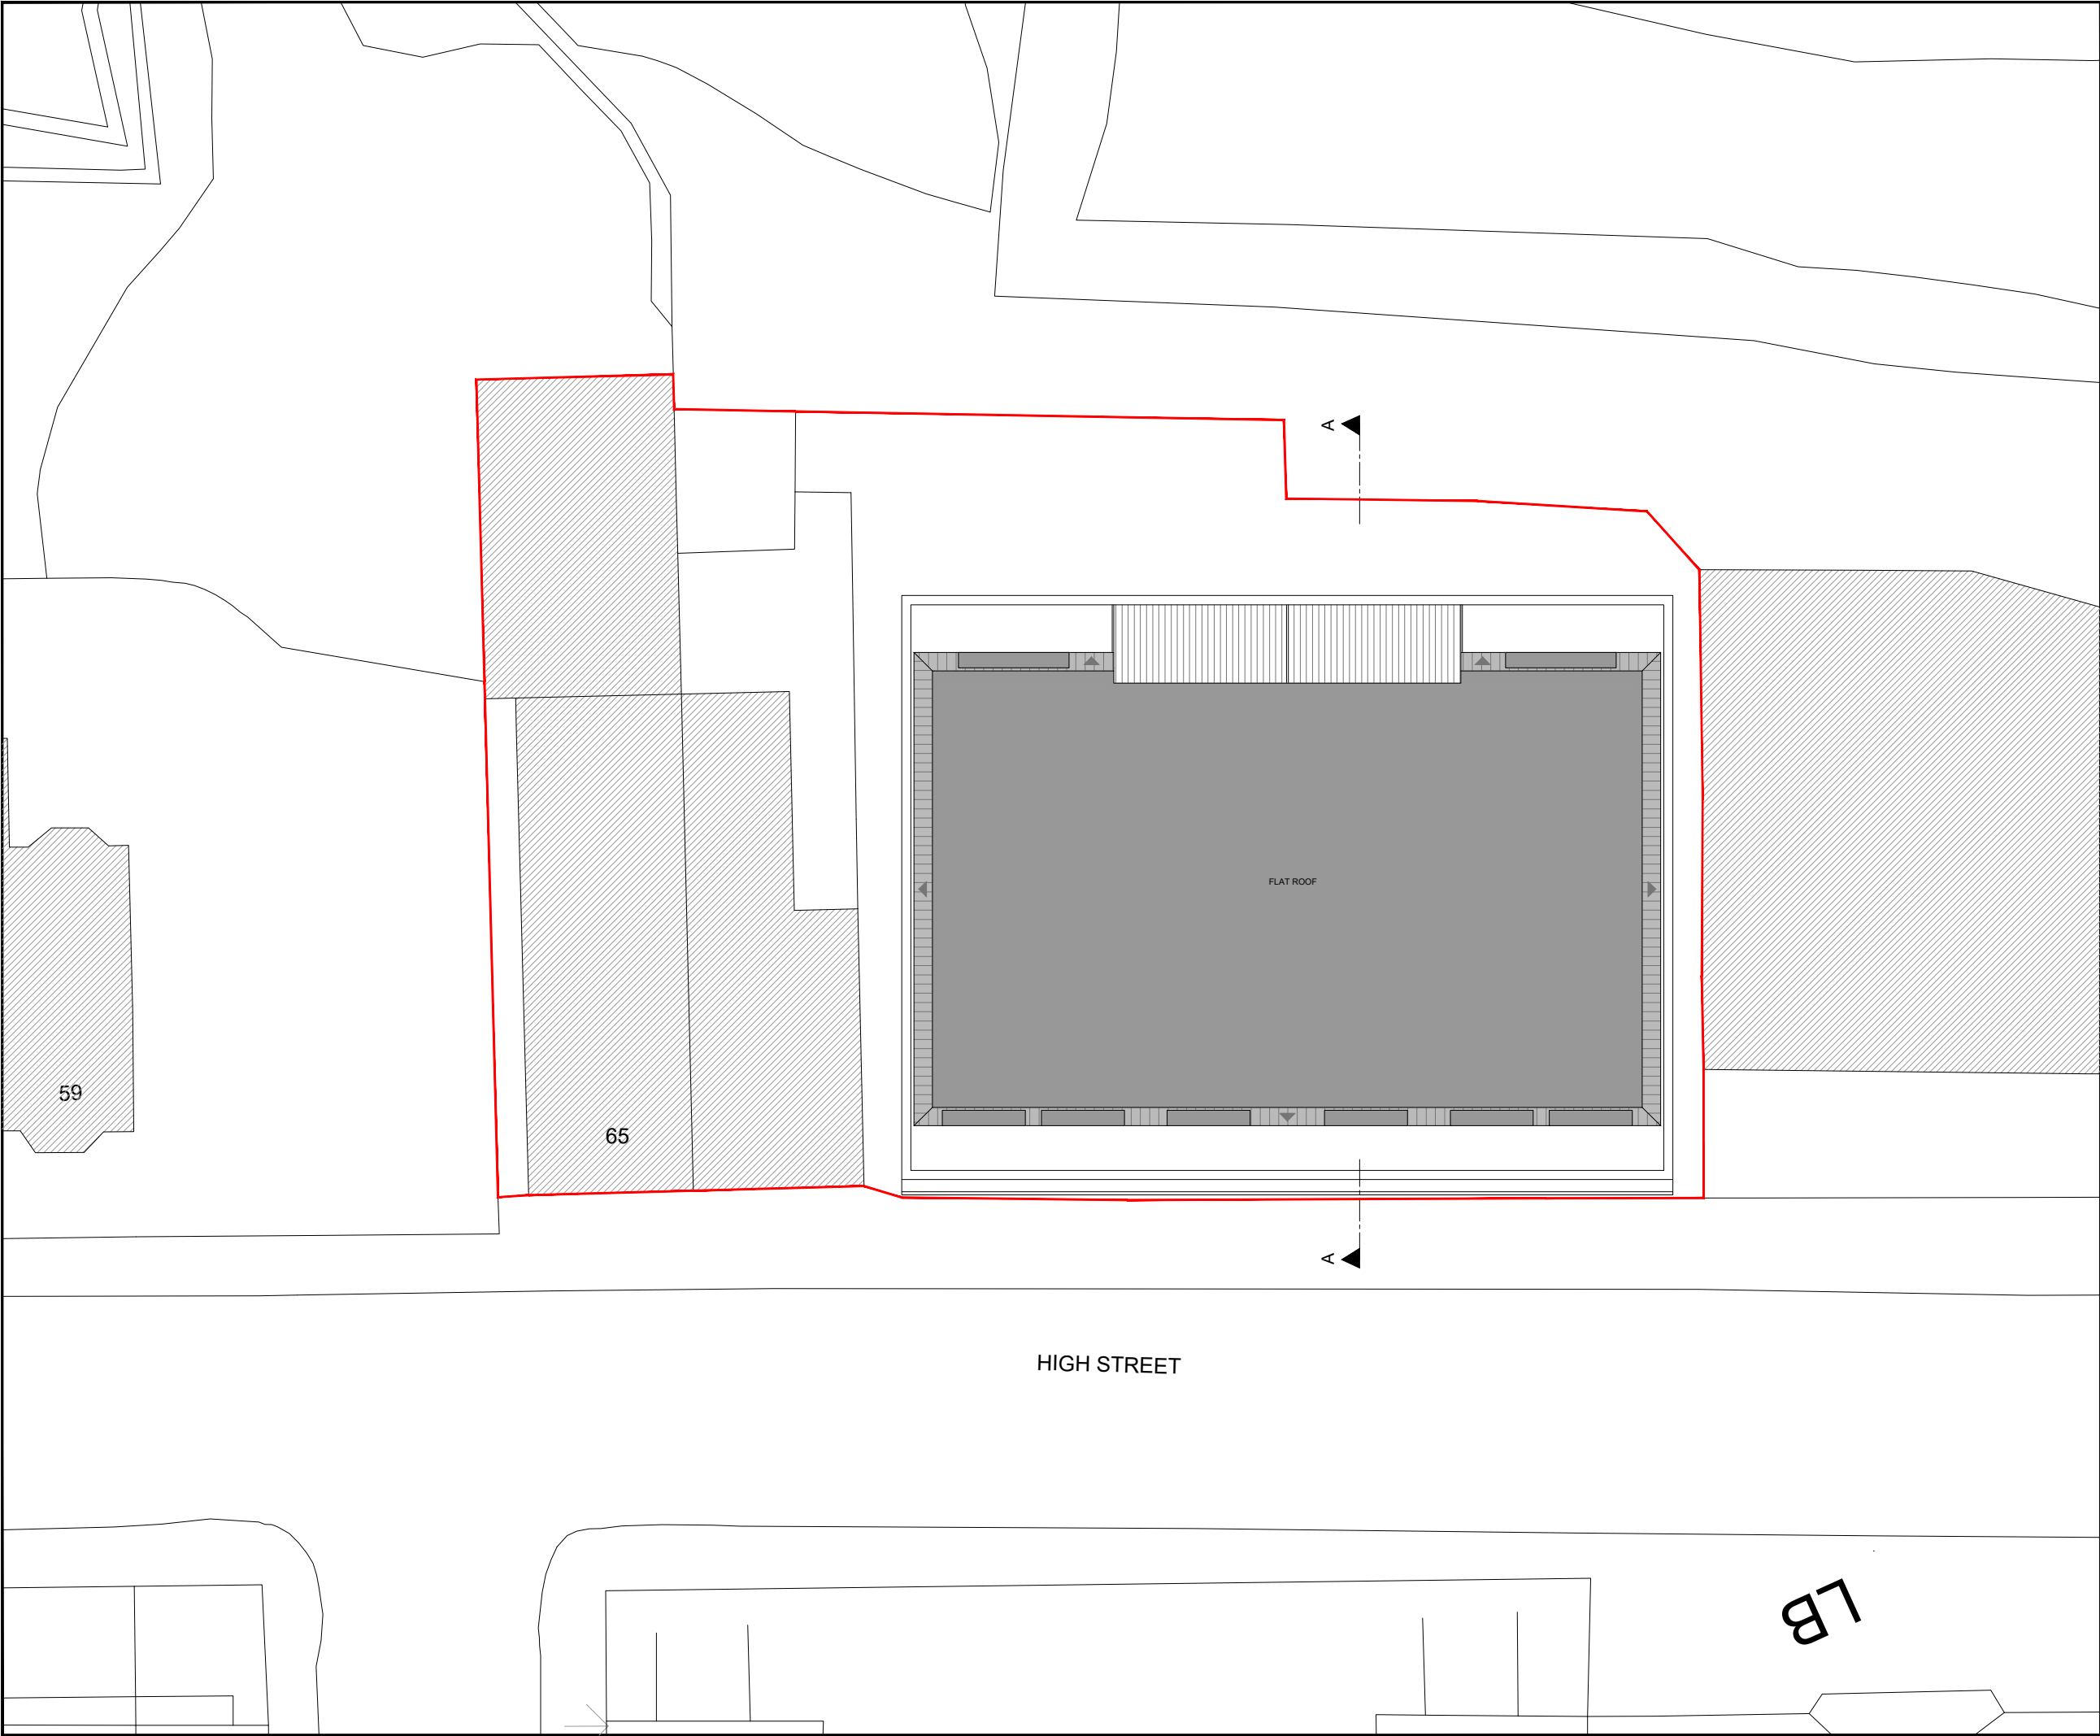

STUDIO
47


ARCHITECTURE LTD

Suite 2, Grove Hall Court
Hall Road
St. John's Wood
NW8 9NR
Tel: 0208 049 3300
Email:
info@studio47architects.com
www.studio47architects.com

NOTES:
THE CONTRACTORS ARE TO CHECK ALL DIMENSIONS, DRAIN RUNS
AND GENERAL CONDITIONS ON SITE BEFORE WORKS COMMENCE,
AND INFORM STUDIO 47 ARCHITECTURE IMMEDIATELY UPON
DISCOVERY OF ANY ERRORS, OMISSIONS OR DISCREPANCIES ALL
WORKS ARE TO BE CARRIED OUT IN ACCORDANCE WITH CURRENT
BUILDING REGULATIONS, BRITISH STANDARDS, CODE OF PRACTICE
AND LOCAL AUTHORITY REQUIREMENTS. DO NOT SCALE FROM THIS
DRAWING WITHOUT FIRST OBTAINING WRITTEN AUTHORIZATION
FROM STUDIO 47 ARCHITECTURE.
THE CONTENTS OF THIS PLAN INCLUDING THE PRINTED NOTES ARE
COPYRIGHT AND REPRODUCTION IN WHOLE OR PART IS NOT
PERMITTED WITHOUT PRIOR CONSENT OF STUDIO 47 ARCHITECTURE
IN WRITING.

DRAWING STATUS

PRELIMINARY	☐	TENDER	☐
PLANNING	☒	BILLS OF QUANTITIES	☐
BUILDING REGULATIONS	☐	CONSTRUCTION	☐
COMMENTS/APPROVAL	☐	AS BUILT	☐

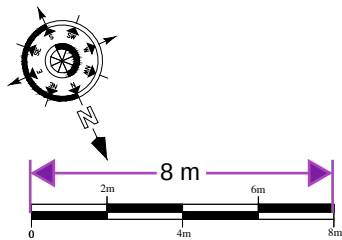

REF.NO:	20211205-PL06	REVISION	R00
---------	---------------	----------	-----

PROJECT

67-77 High Street
Northfleet
DA11 9HJ

TITLE

Proposed Roof Plan

Option 2

SCALE	DATE
A3 1:200	02/04/24
A1 1:100	