


- General Notes:**
- Do not scale from this drawing- refer only to stated dimensions. If in doubt request clarification from this office. This drawing, and associated copyright, is the property of Convery Prenty Shields Architects Ltd.
- A BL 16.05.24
1. Amended substation location away from road and screening added
- B BL 28.05.24
1. Amended levels and addition of kiosk
- C BL 20.06.24
1. Amended access to substation from central path
2. Adjusted levels to suit layout
3. Addition of bollards and added clearance to parking
- D BL 23.07.24
1. Kiosk removed
2. Levels amended
3. Hedge added behind and to car parking
4. Noise impact assessment note added
- E BL 02.08.24
1. Hedge and slab adjusted towards road to allow 1000mm access
- F BL 28.08.24
1. Note added for minimum clearance as required by UKPS

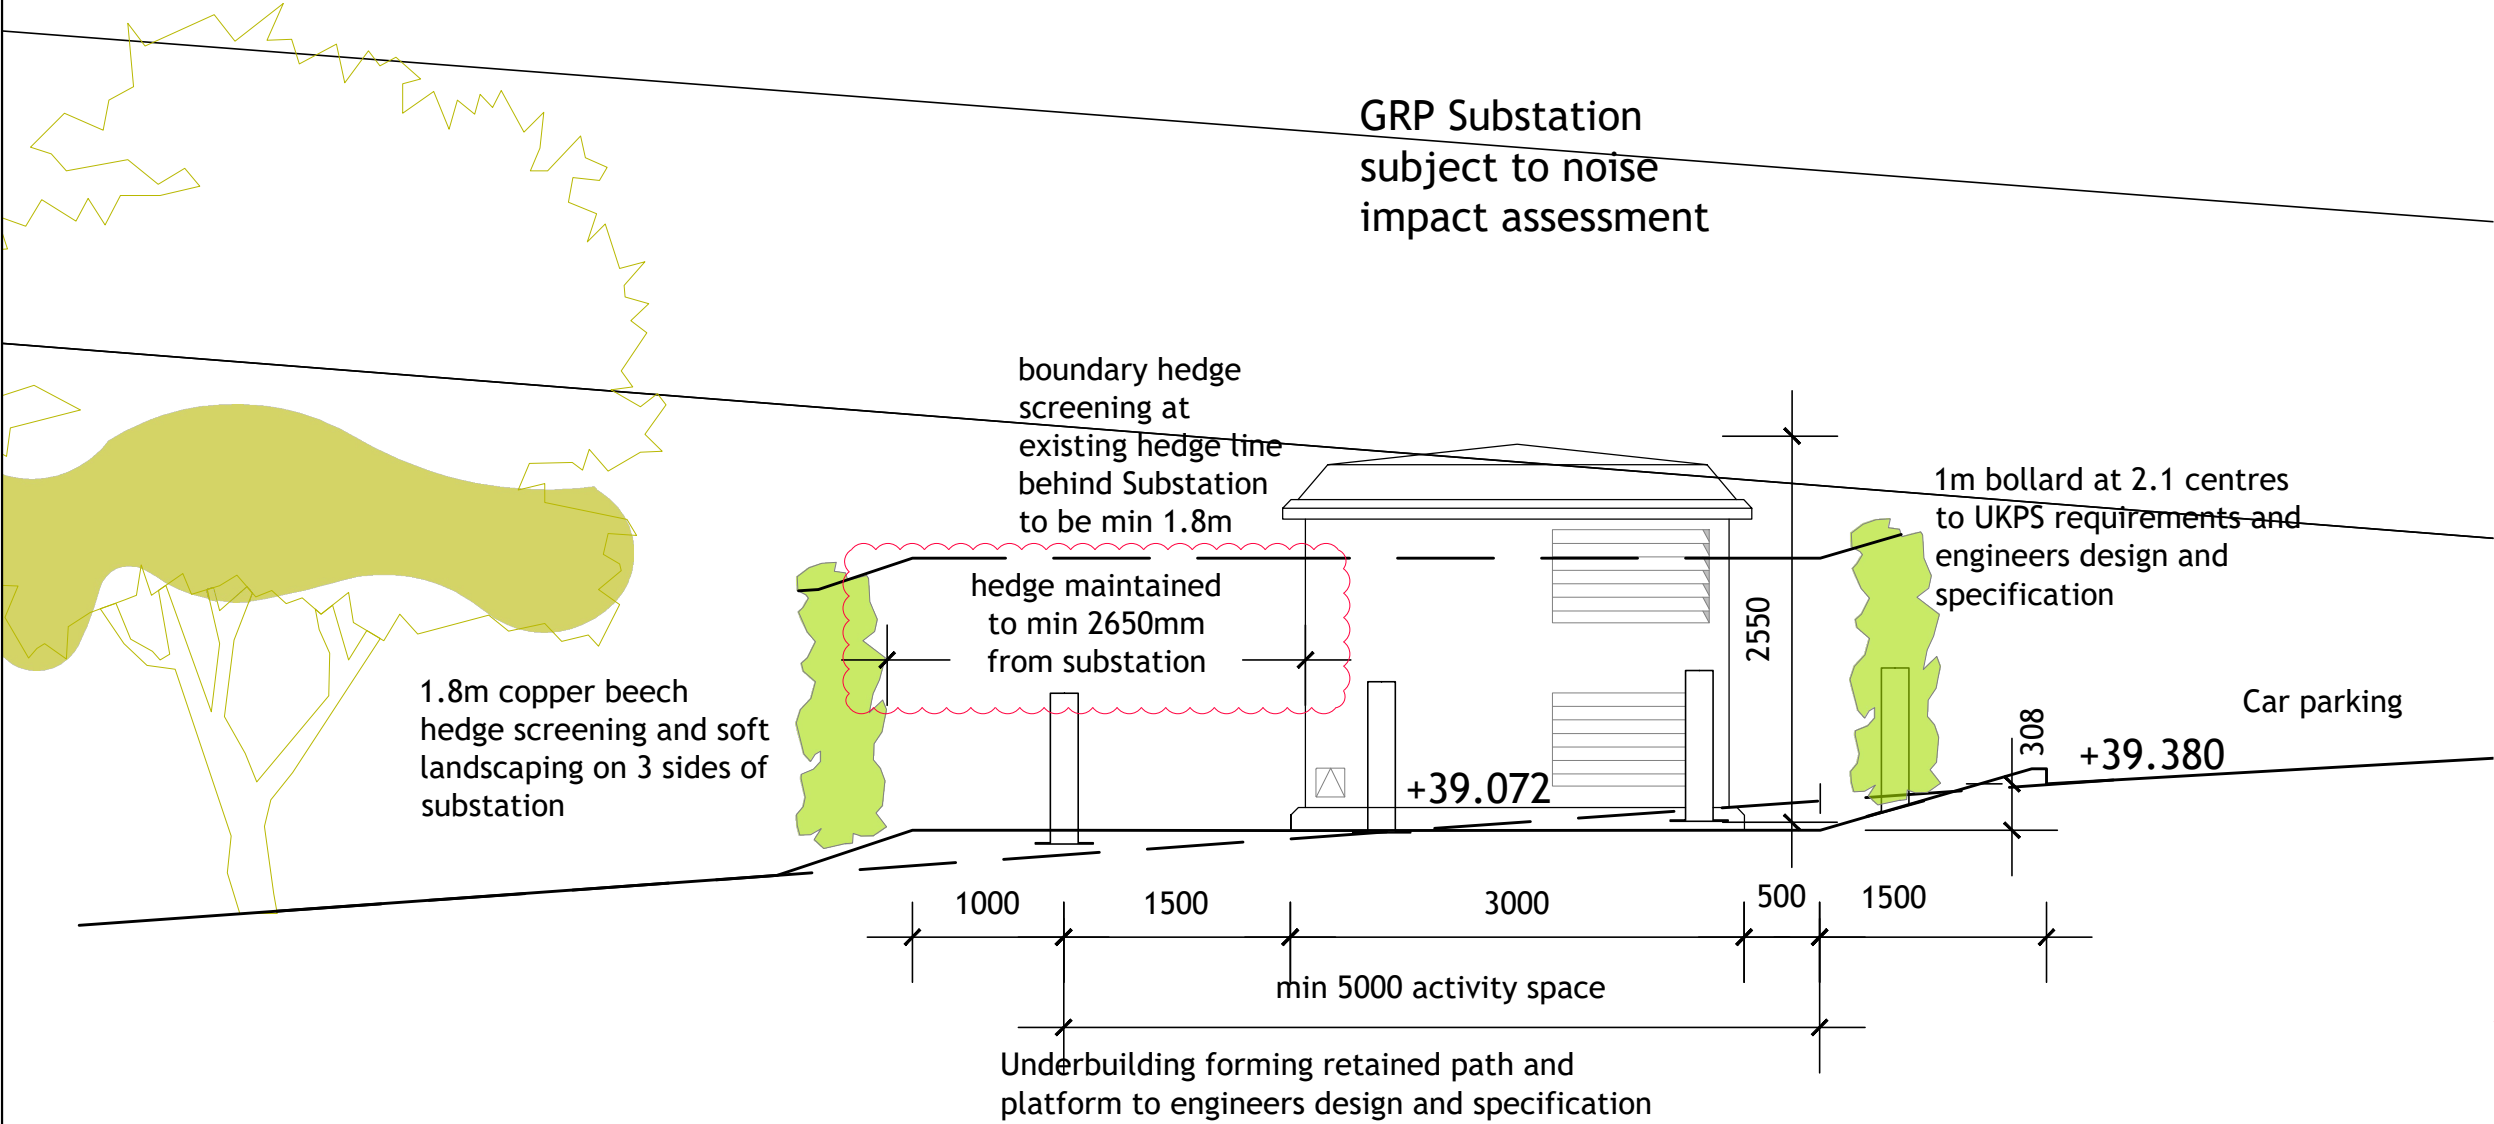

Substation and Kiosk design and installation
to specialist subcontractor's requirements

PLANNING

ConveryPrentyShields
ARCHITECTS

144 West George Street, Glasgow, G2 2HG www.cpsarchitects.co.uk 0141 258 3100

CLIENT Simply Construct Ltd
PROJECT Proposed Care Home
Former Battle of Britain Site,
Coldharbour Road,
Northfleet, Gravesend,
DA11 8NT
DRAWING Proposed Substation Site Section

PAPER SIZE A3
SCALE 1:50
DATE 14.05.24

DRAWING NUMBER 2271_00_204
REVISION F

0 1 2 3 4 5
metres
1:50