



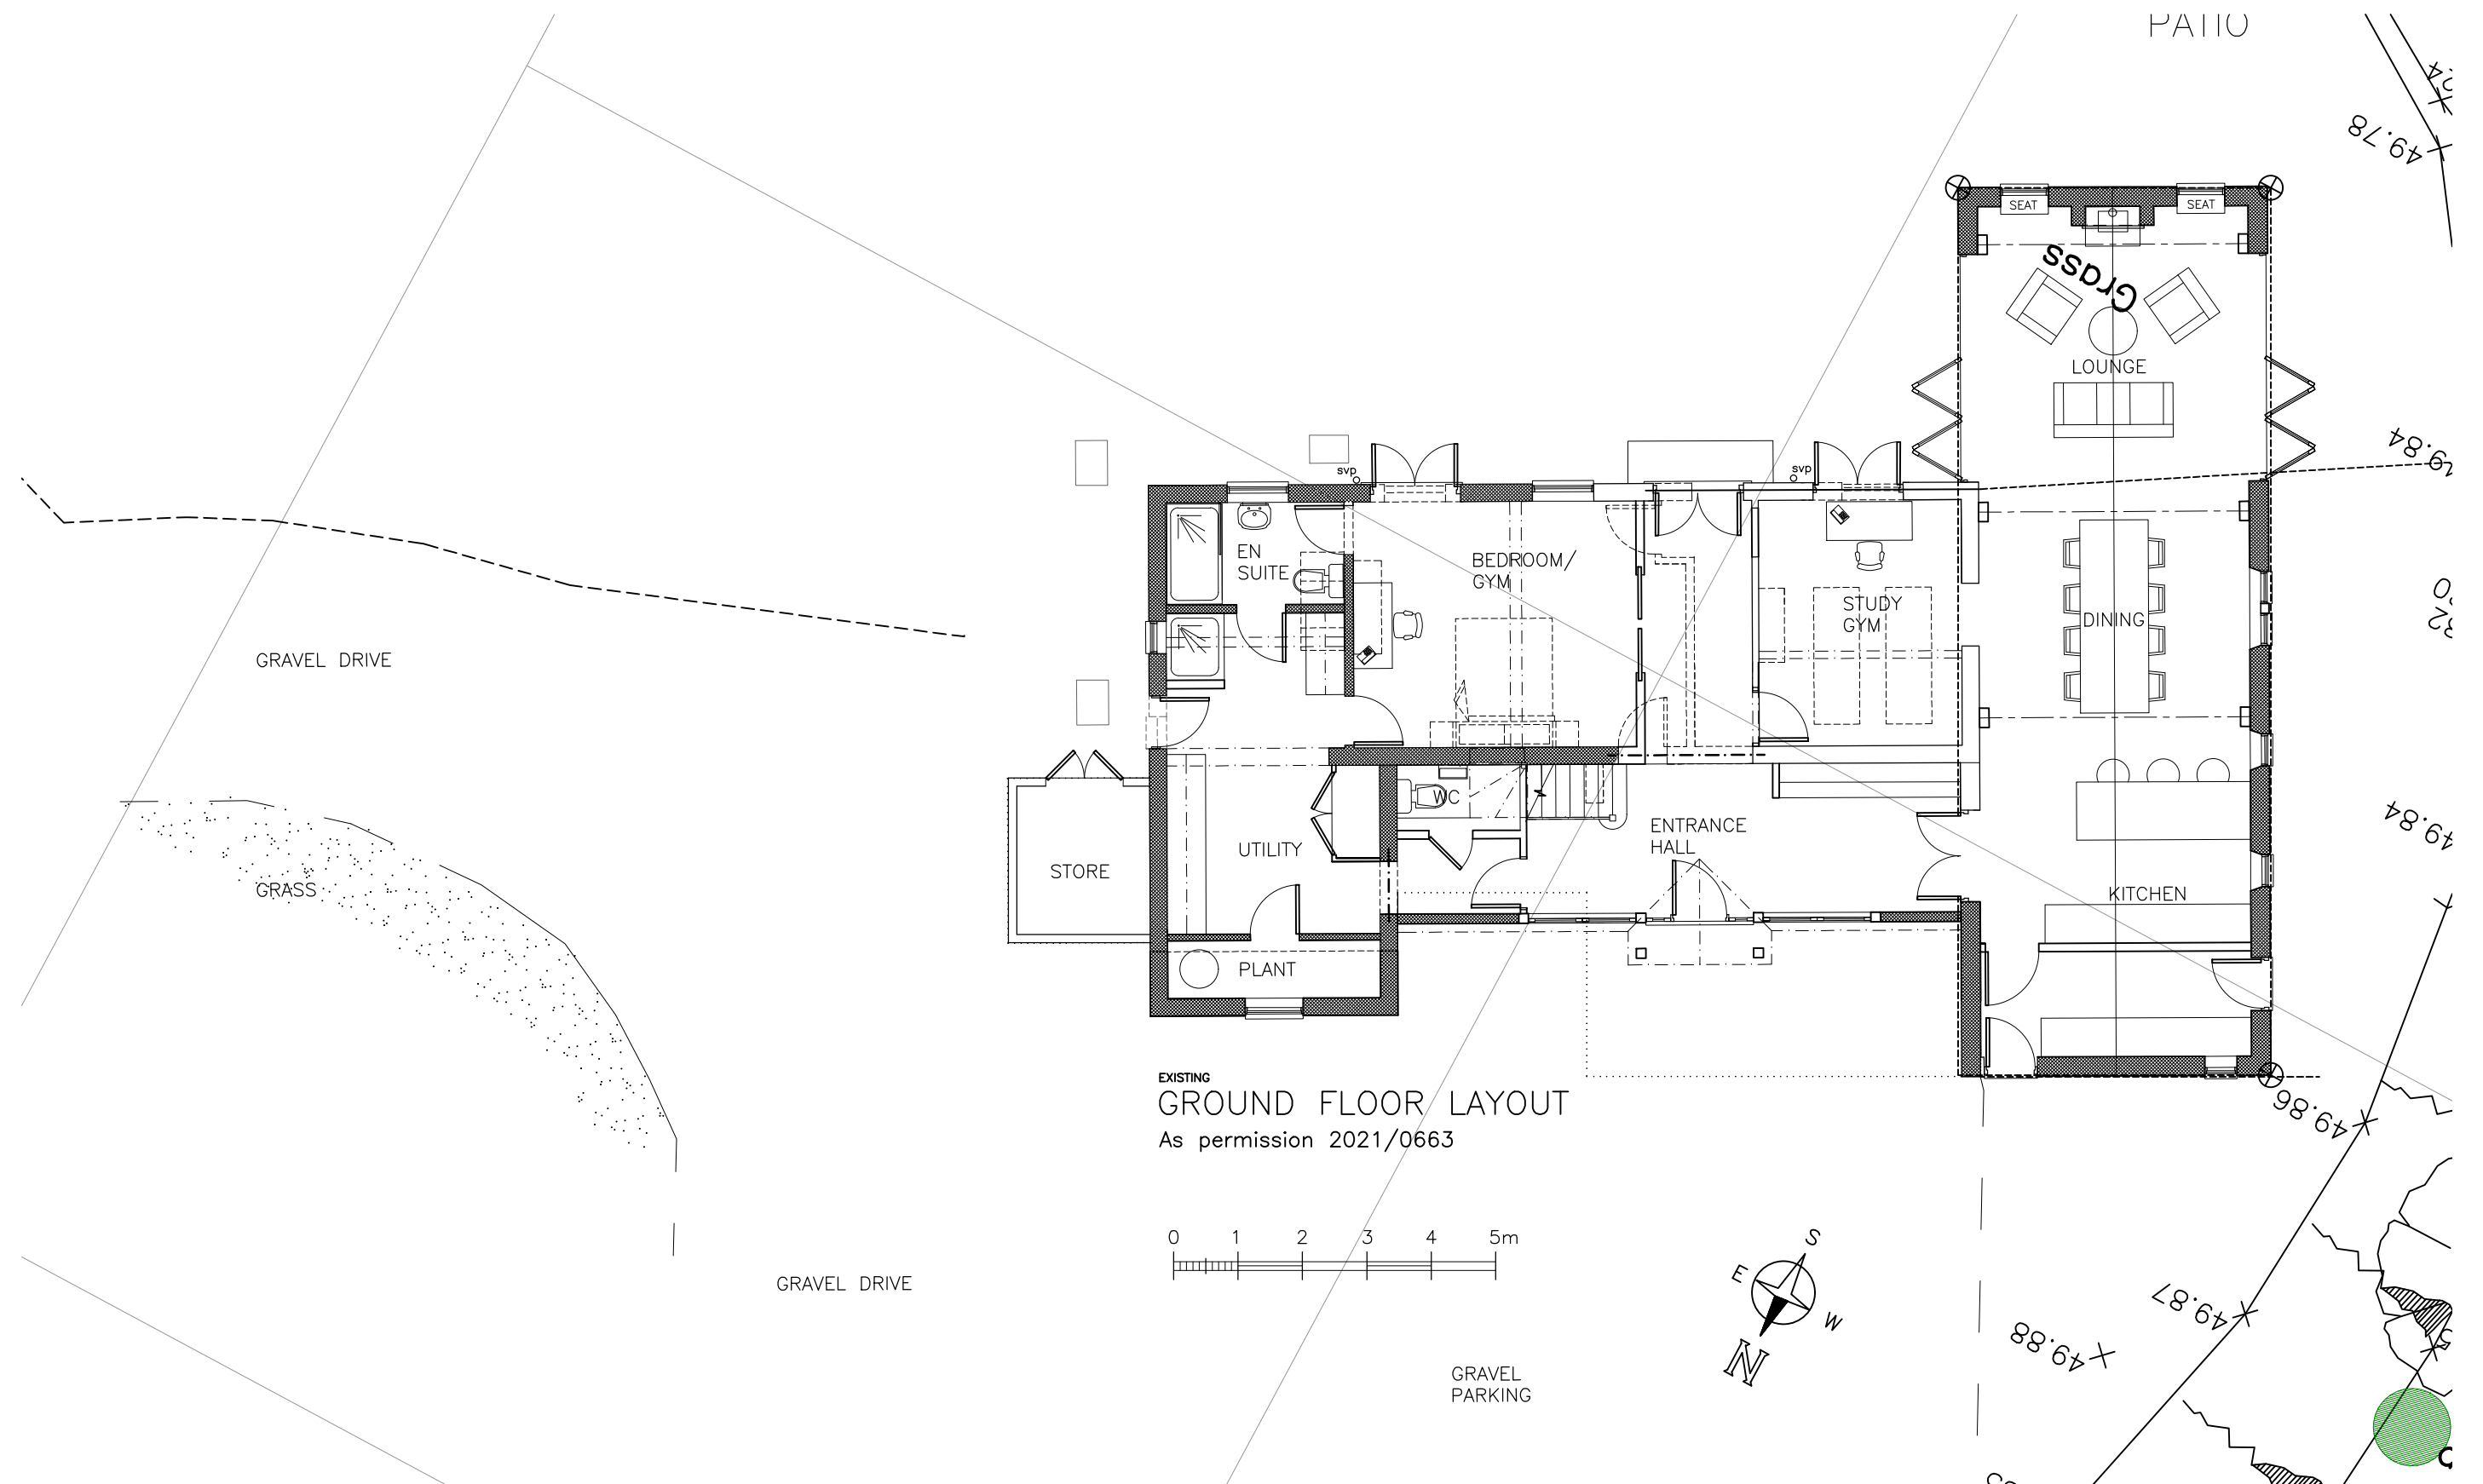

Rev C – Issued Planning re-submission. – 08.08.2023
Rev A – Issued for planning – 28.04.2023

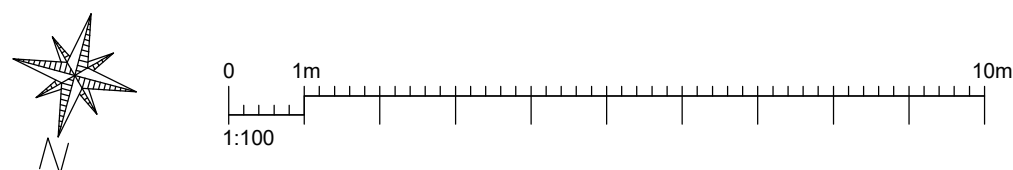

GARDENERS COTTAGE, THE RIDGEWAY,
SHORNE, DA12 3LB

PROPOSED REPOSITION DOUBLE GARAGE

EXISTING GROUND FLOOR LAYOUT

SCALE

1:100 @ A3

DATE

	JAN 2021
--	----------

	DRAWN BY
--	----------

P.O.

CLIENT

--	--

DRAWING NO.

717 - 19

REV.
C

OLSON DESIGN GROUP
INTERIOR & ARCHITECTURAL DESIGN

ISLAND VIEW, 23 HAMPTON PIER AVE
HERNE BAY KENT CT6 8EW
pennyolson7@hotmail.com
07788972736