


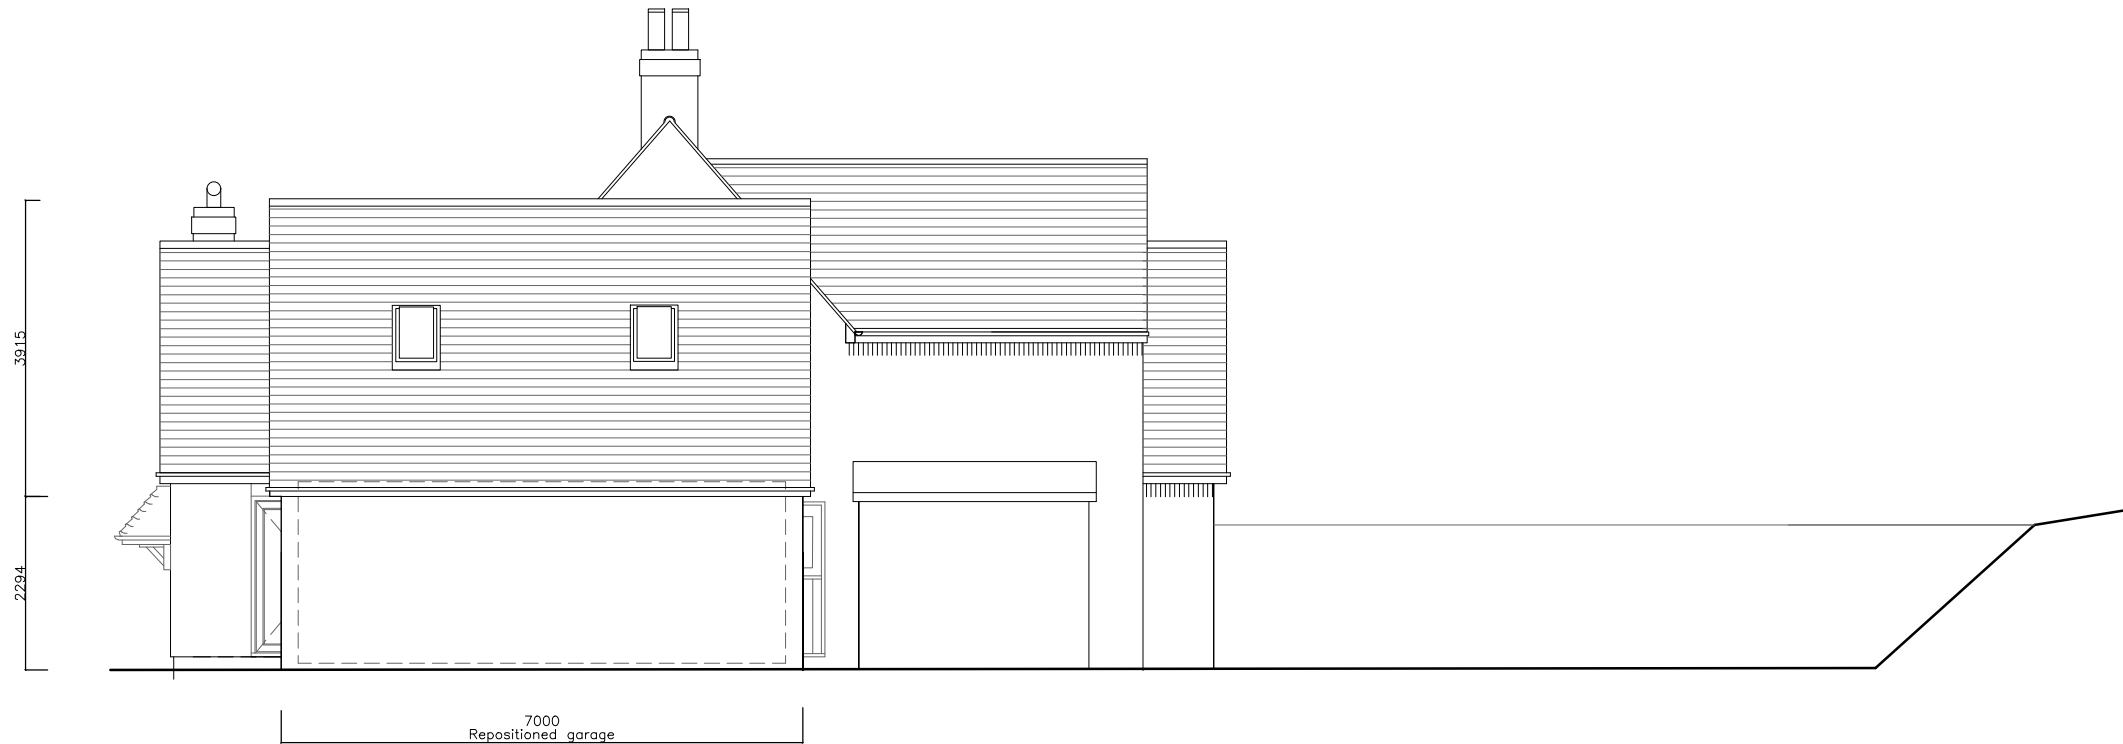

PROPOSED
EAST (SIDE) ELEVATION
As permission 2021/0663



PROPOSED
NORTH (FRONT) ELEVATION
As permission 2021/0663

Rev C – Issued Planning re–submission. – 08.08.2023
Rev B – Issued for client approval–resubmission. – 29.06.2023
Rev A – Issued for Planning – 28.04.2023

	GARDENERS COTTAGE, THE RIDGEWAY, SHORNE, DA12 3LB PROPOSED REPOSITION DOUBLE GARAGE PROPOSED ELEVATIONS - EAST & NORTH	SCALE	1:100 @ A3			OLSON DESIGN GROUP INTERIOR & ARCHITECTURAL DESIGN ISLAND VIEW, 23 HAMPTON PIER AVE HERNE BAY KENT CT6 8EW pennyolson7@hotmail.com 07788972736
		DATE	FEB 2023	DRAWN BY	P.O.	
		CLIENT				
		DRAWING NO.	717 – 17		REV. C	