




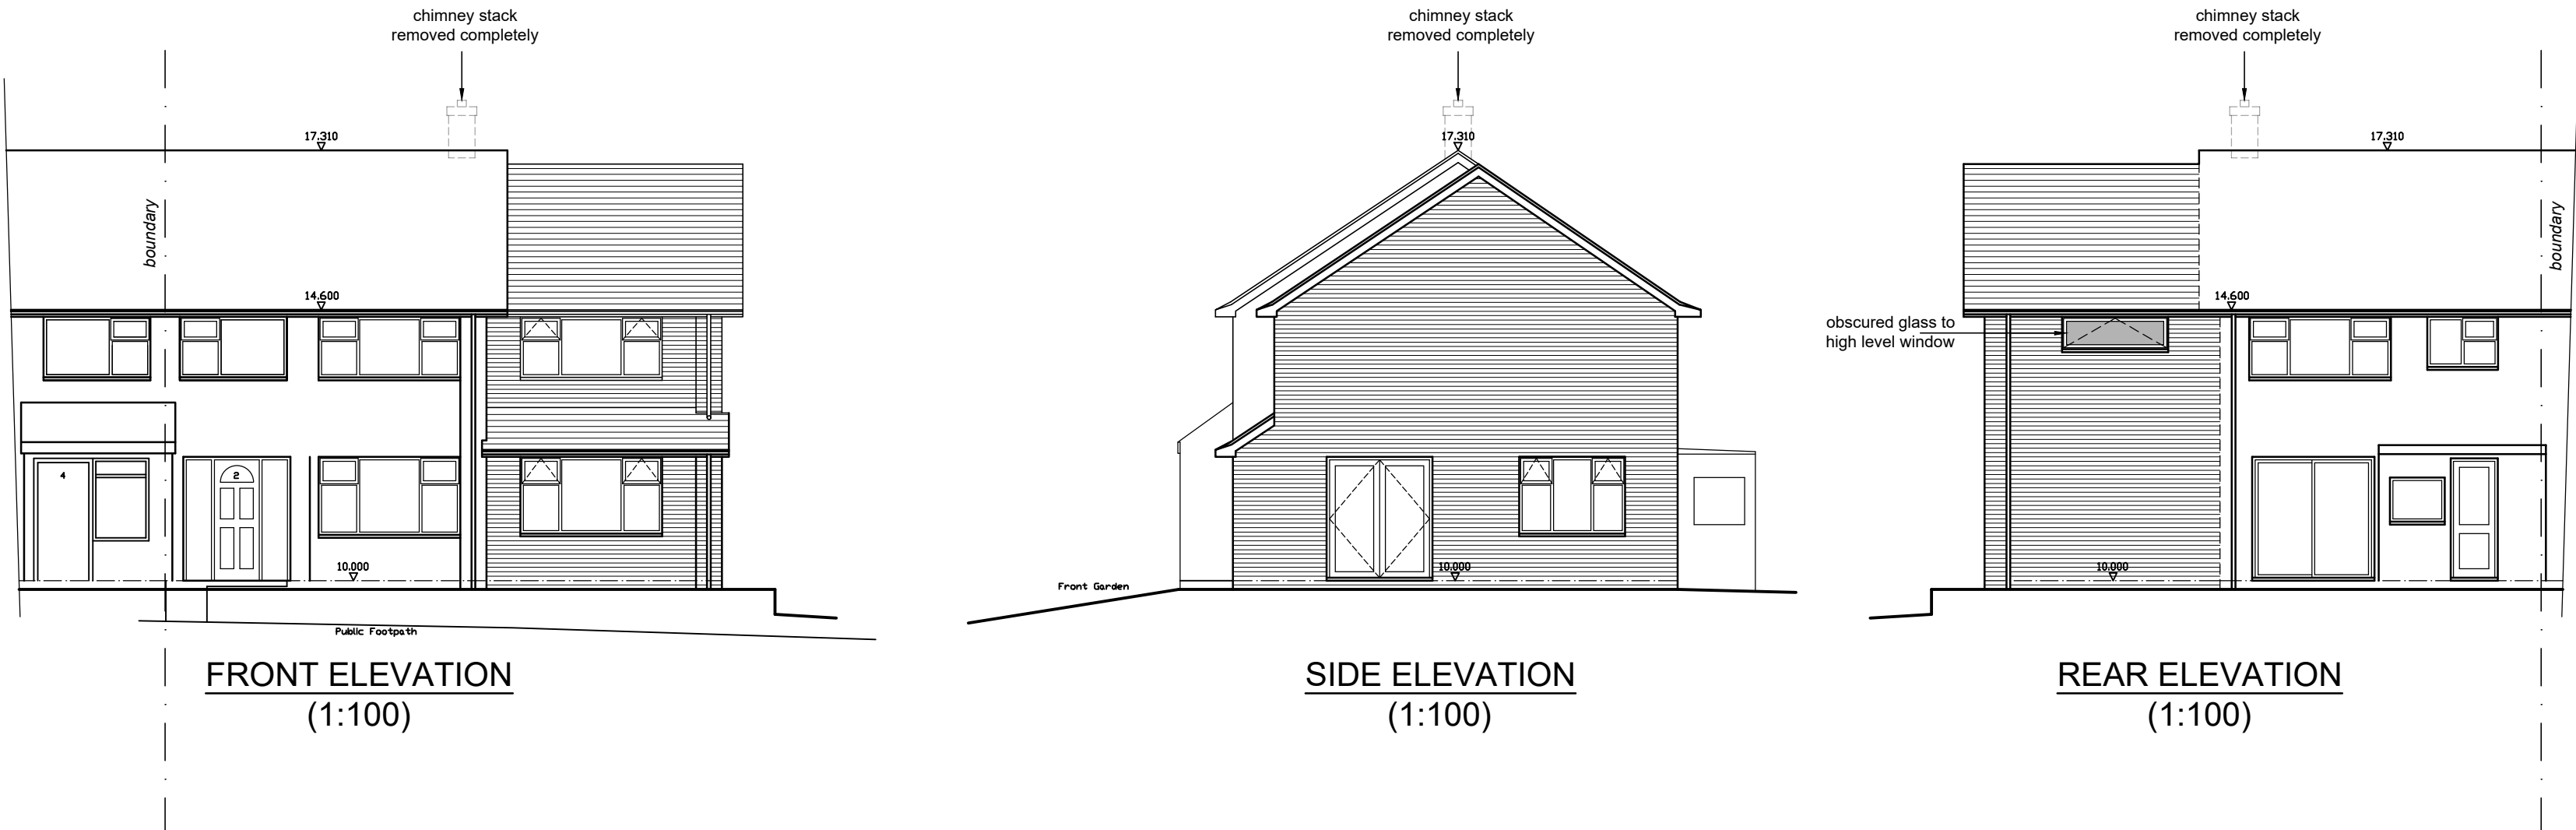


MATERIALS


ROOF
ROOF TILES - COLOUR TO MATCH MAIN DWELLING

WALLS
FACING BRICKWORK TO MATCH MAIN DWELLING

WINDOWS & DOORS
COLOURED uPVC TO MATCH MAIN DWELLING

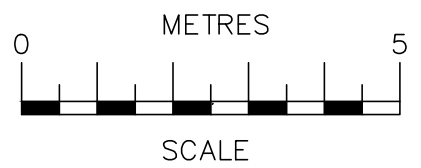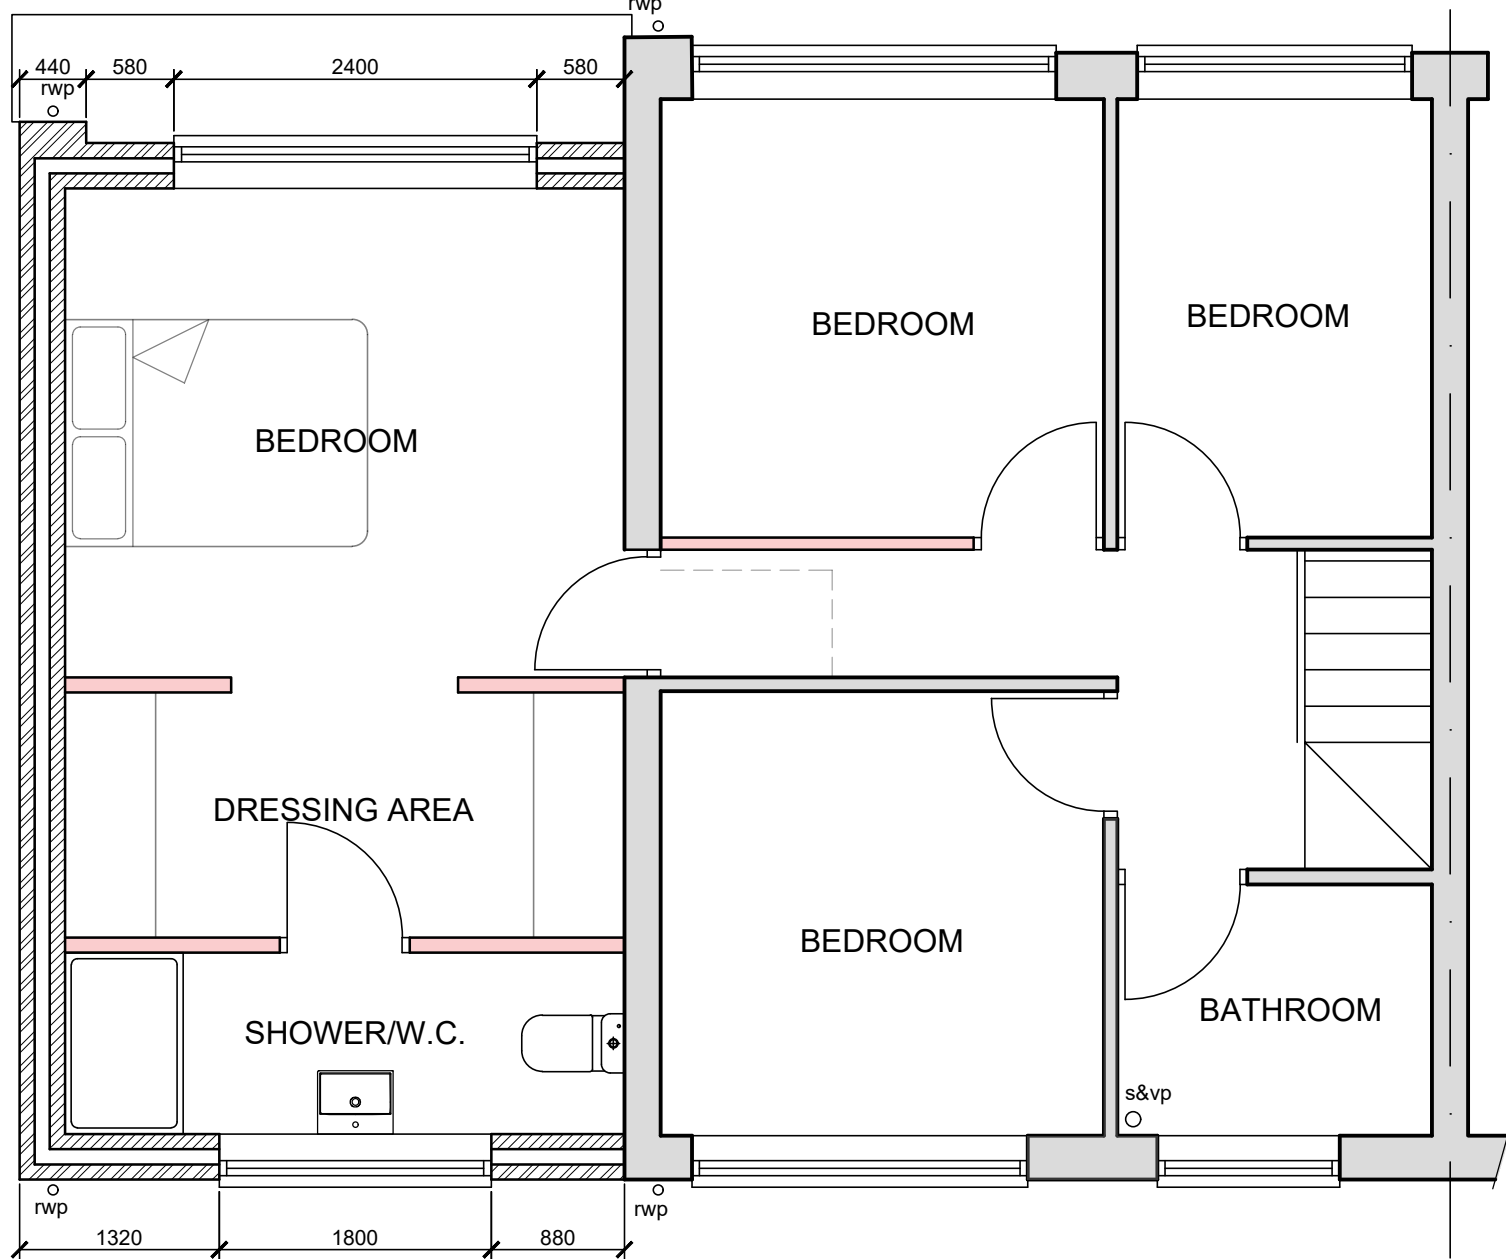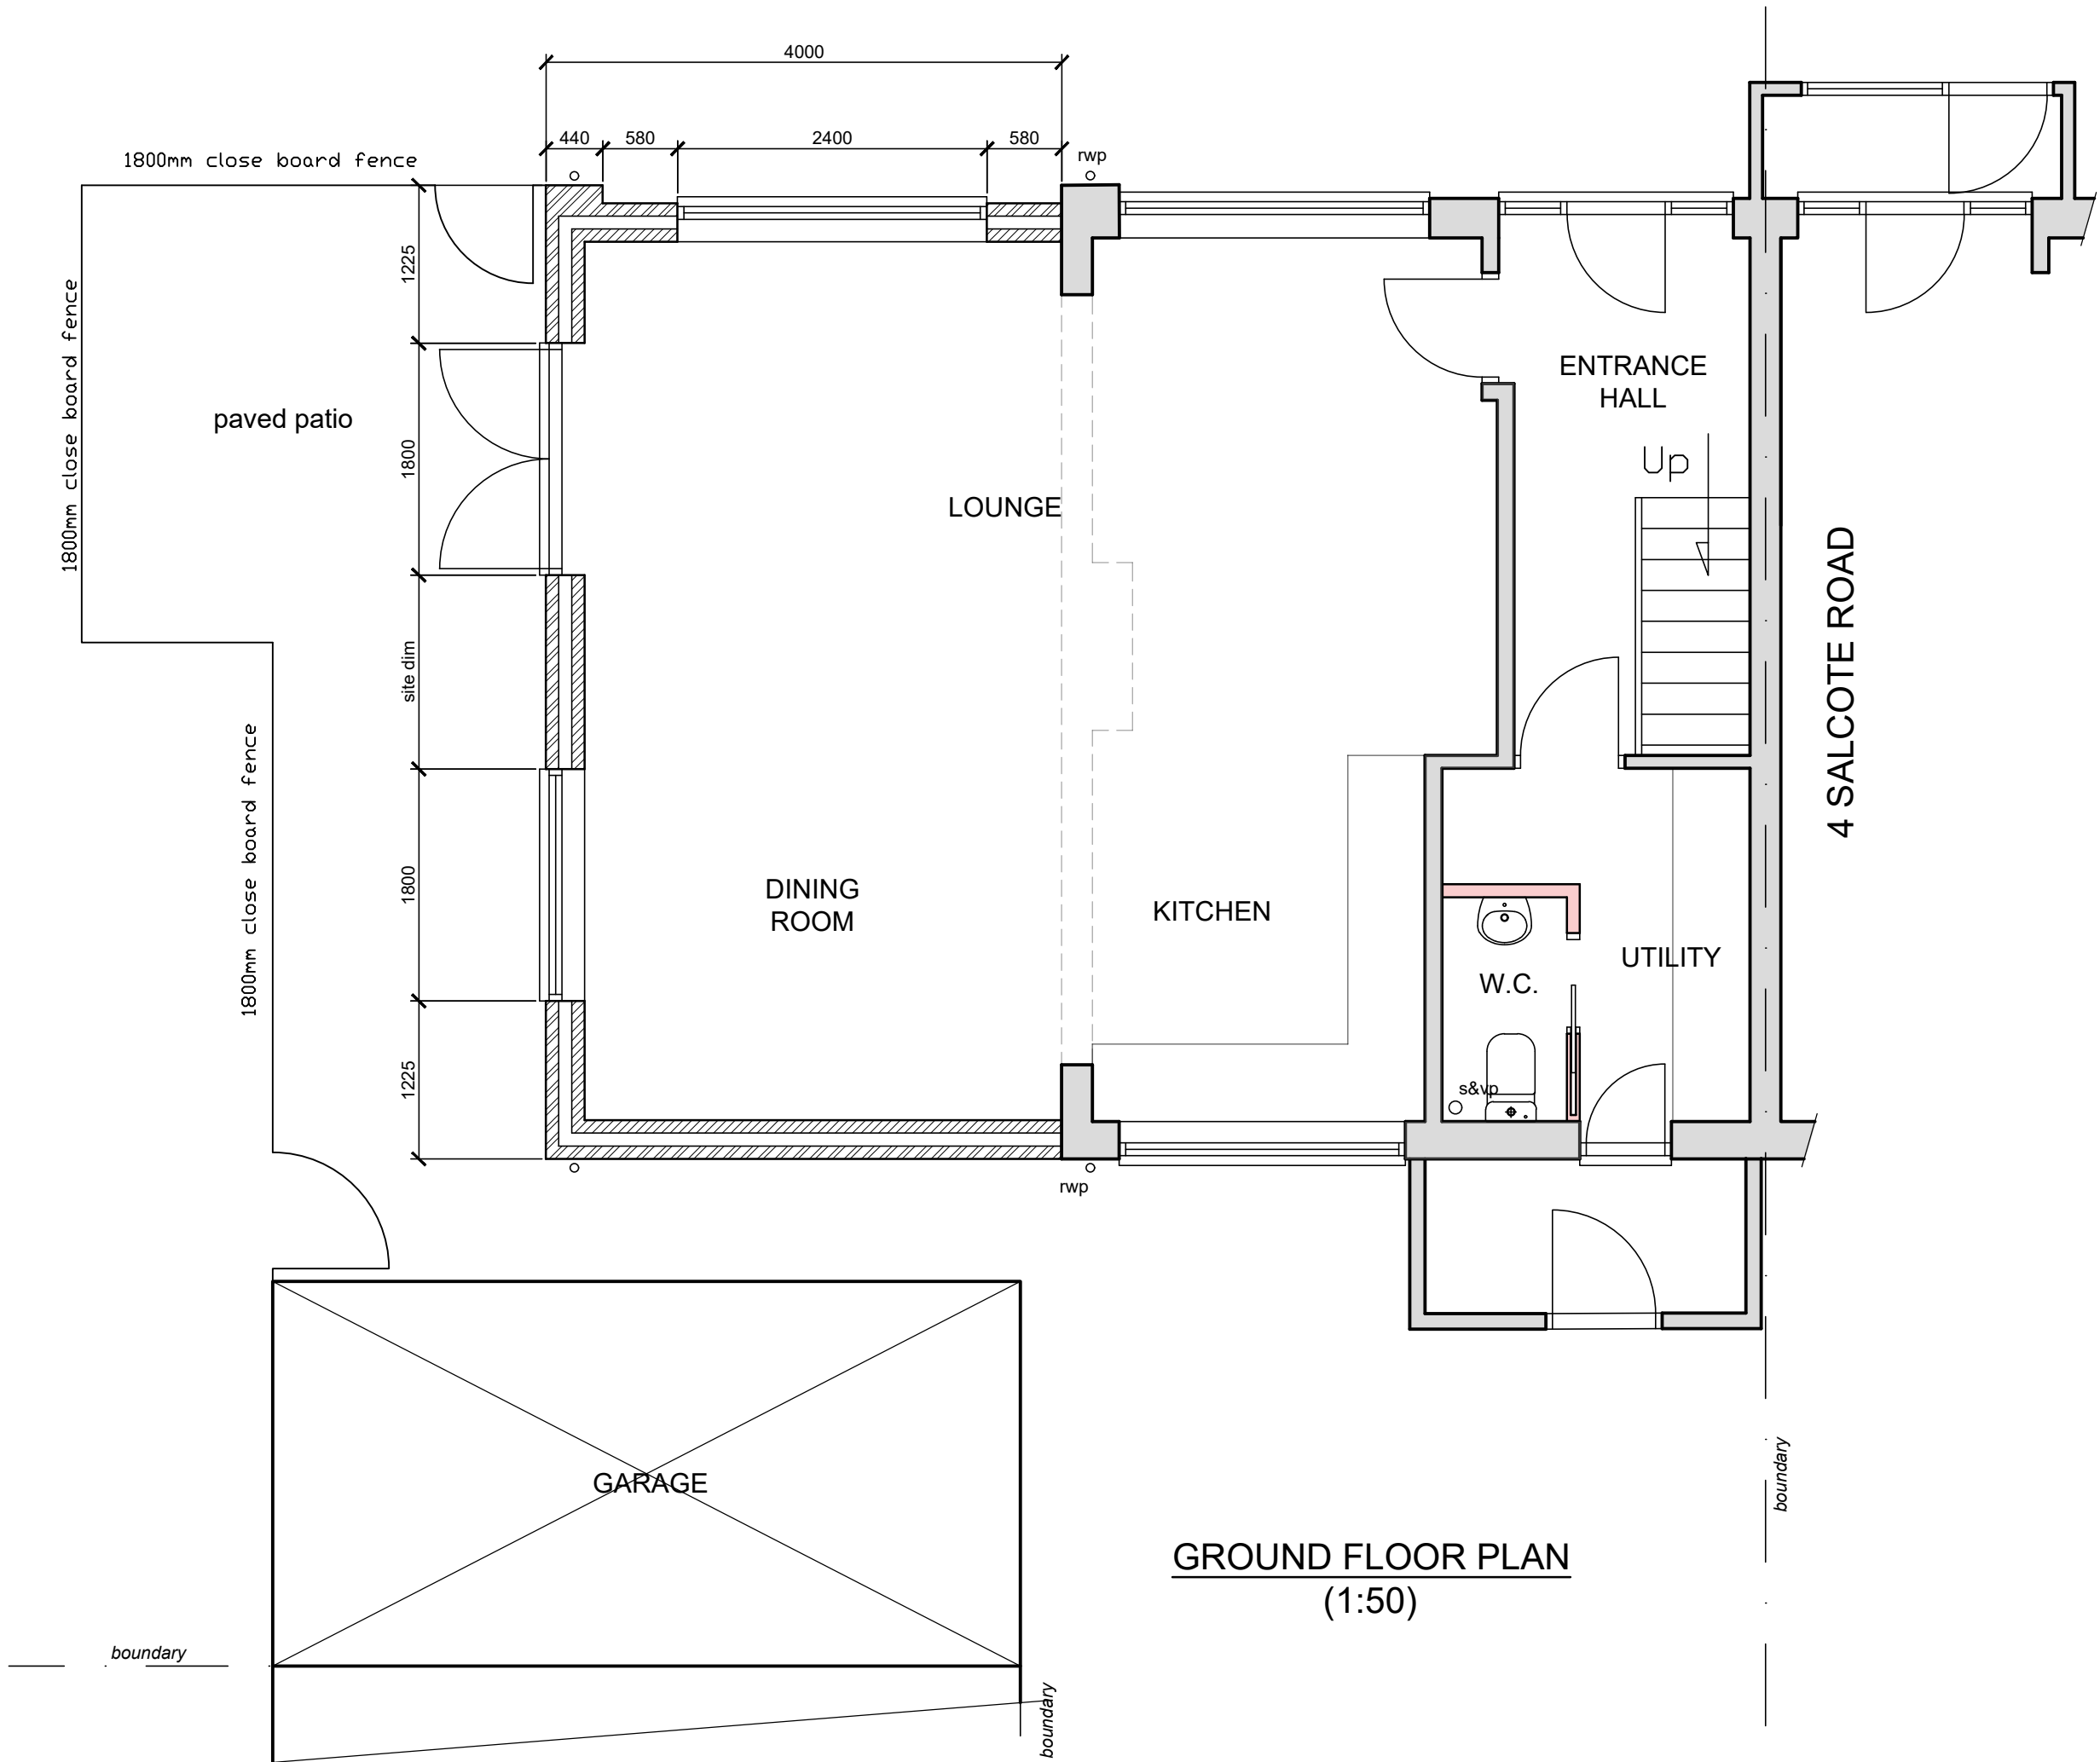

SCALE BAR @ 1:100

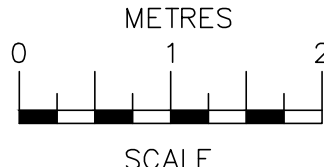

SCALE BAR @ 1:50

Date	No	Revision
Penfold Project Services		
Epmarket, Wrotham Road, Meopham, Kent, DA13 0JH		
Telephone: 01474 816690		
e-mail: apenfold448@btinternet.com		
Job Title:	2 SALCOTE ROAD GRAVESEND KENT DA12 4RB	
Dwg Title:	PLANS & ELEVATIONS AS EXISTING	
Scale:	1:100 @ A1	
Dwg No.:	01	
Date:	August 2023	