



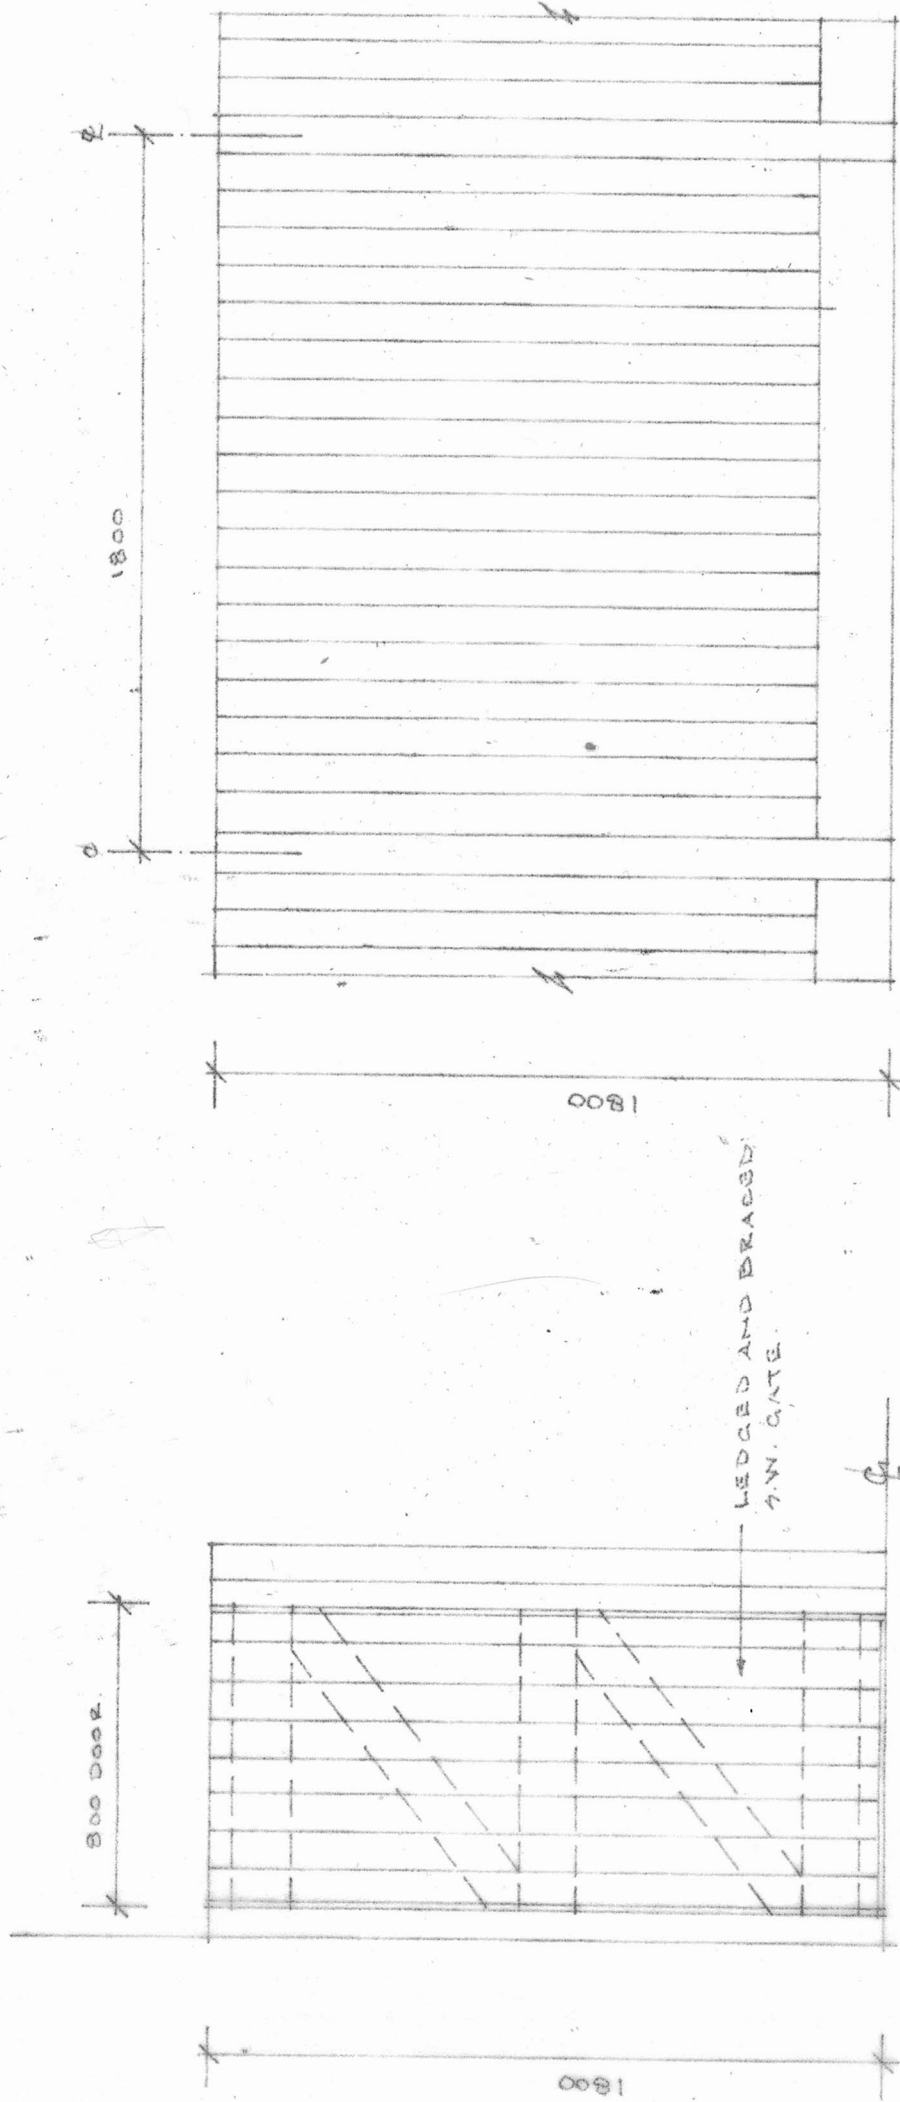

LEDGED AND BRACED
4.W. GATE

ELEVATION-GATE

ELEVATION.A.

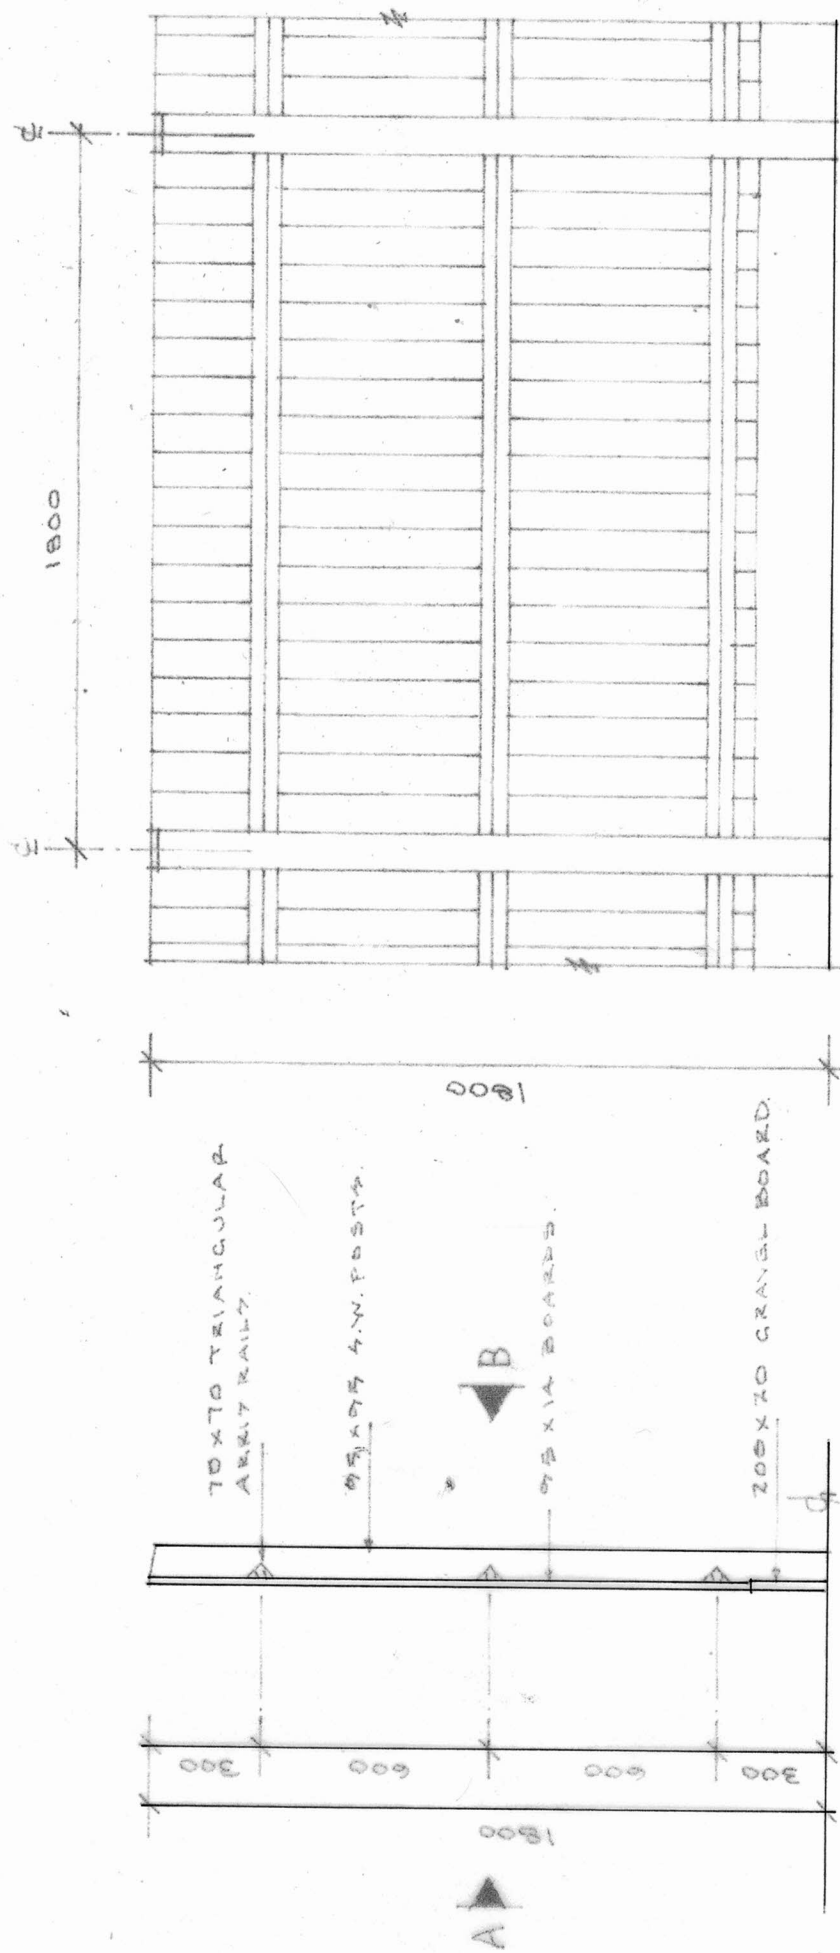


TOP TO TRIANGULAR
AREIT RAIL

4.W. POST

25 X 14 BOARDS

205 X 10 GRAVEL BOARD

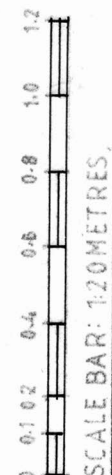

Client: MR. J. MASTERS			
Job: SCOUT HQ. CASTLE LANE-GRAVESEND			
Dry-Close Boarding Fence			
Date	Scale	Job no	Dry no
AUG 23	1:20	23/16	P05.
			Rev