




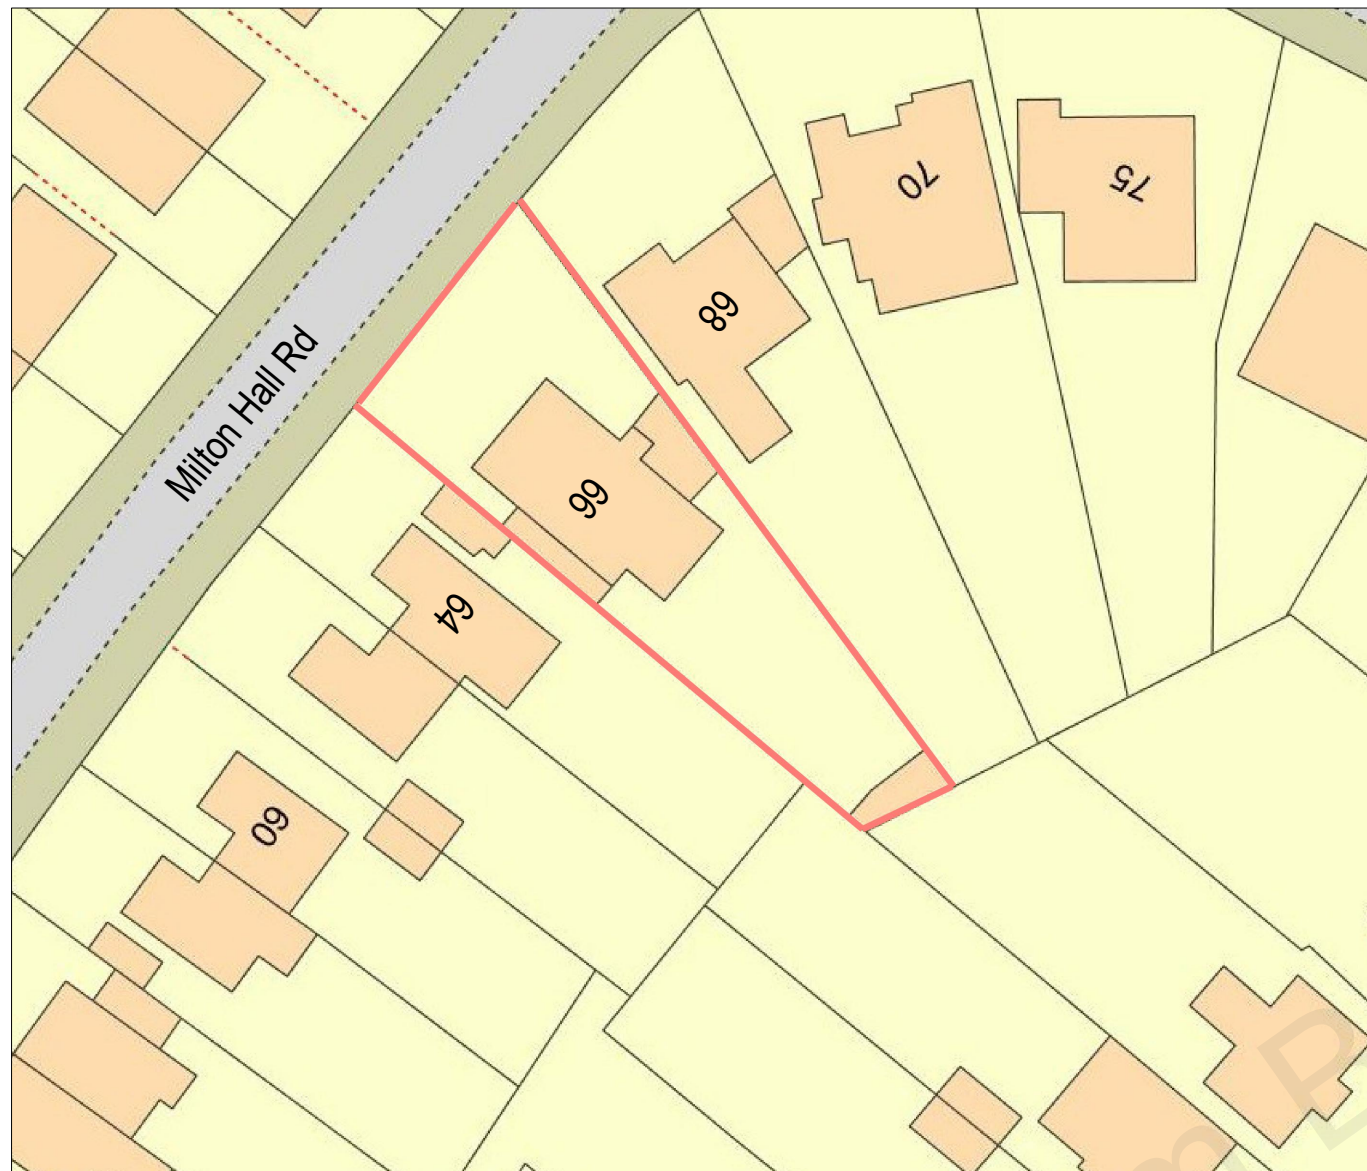


BLOCK PLAN AS EXISTING
(SCALE 1:500@A3)

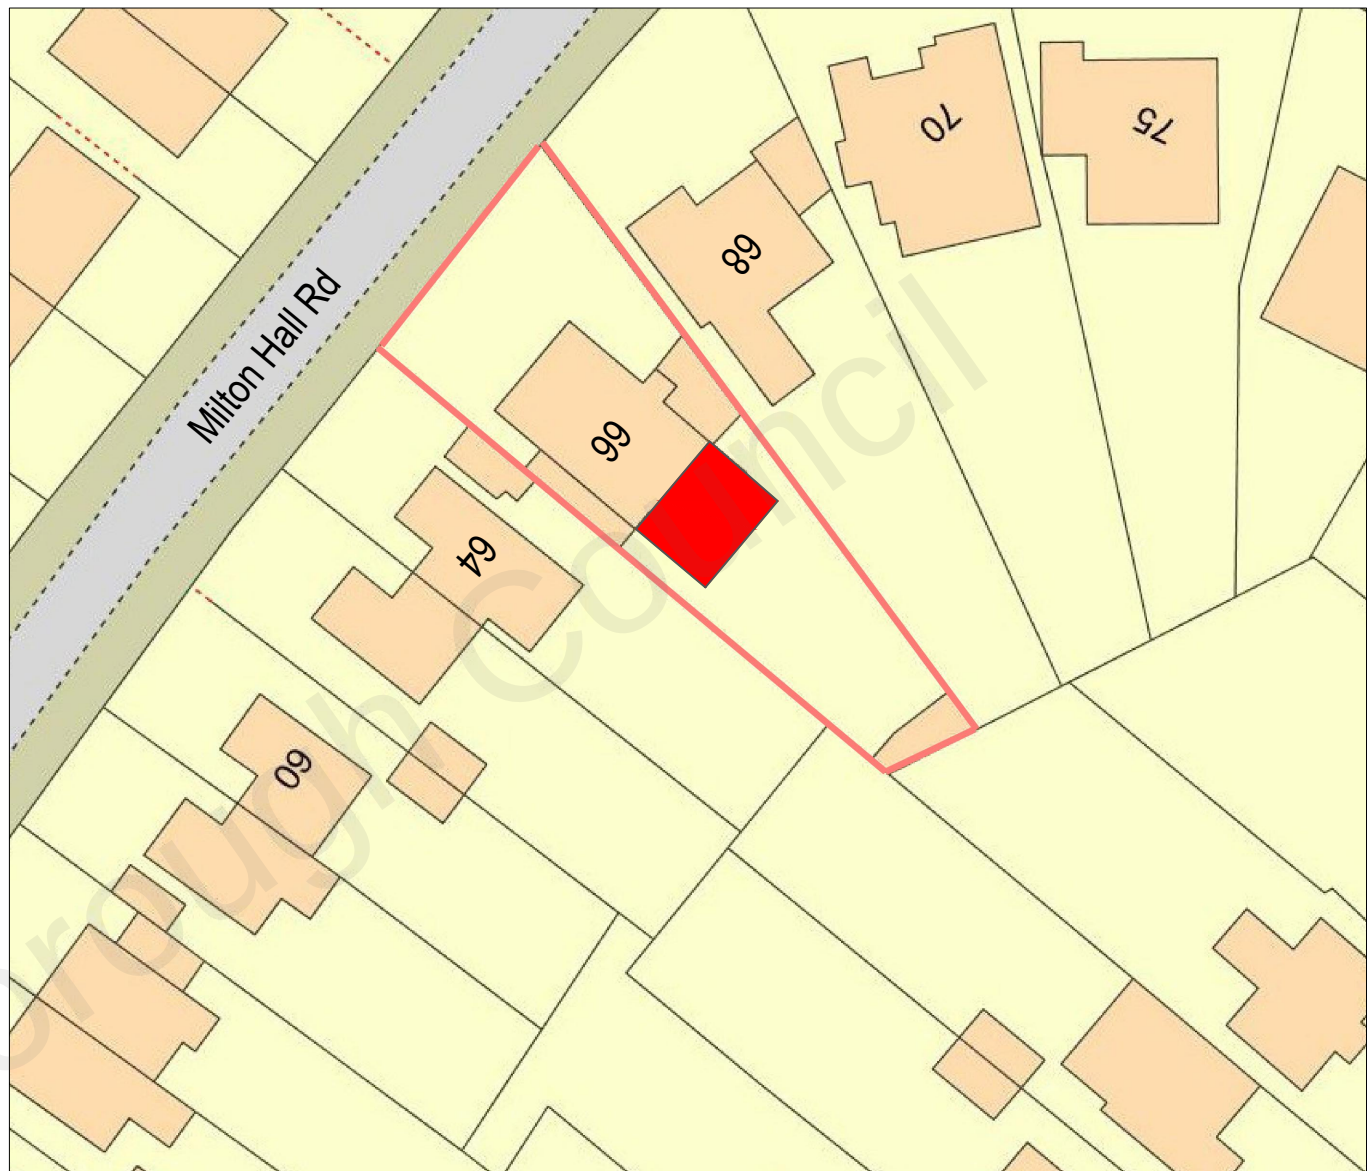


BLOCK PLAN AS PROPOSED
(SCALE 1:500@A3)

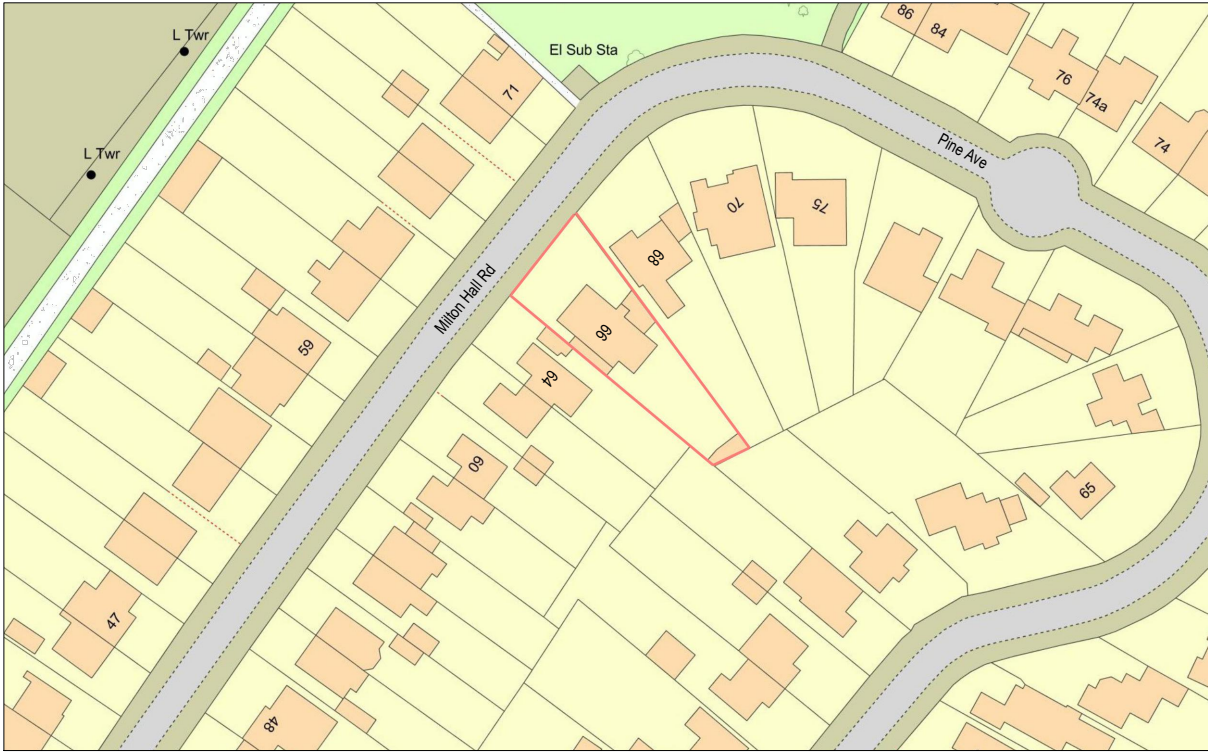

SITE LOCATION PLAN
(SCALE 1:1250@A3)

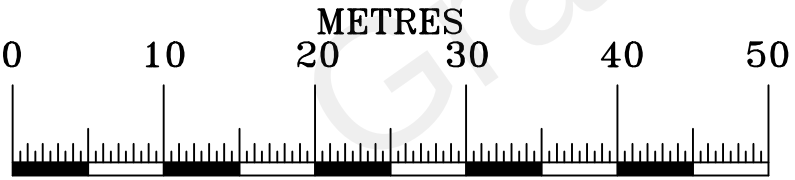

SCALE 1:500

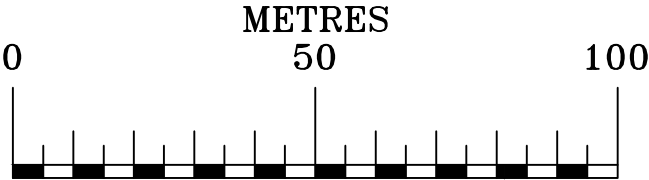

SCALE 1:1250

REV:	AMENDMENT:	BY:	DATE:
TITLE: SITE LOCATION AND BLOCK PLANS			
SITE ADDRESS: 66 MILTON HALL ROAD, DA12 1QW			
JOB No. 20101	CLIENT: DMITRIJUS ZATURSKIS		
SCALE: AS SHOWN@A3	DWG SHEET: A05		
	REV -		
DRAWN BY: AR	DATE: 14/04/2021		
APPROVED BY: ***	DATE: **/**/****		
ARCHITECTURE, PLANNING & ENGINEERING EMAIL: AR.DESIGN@CONSTRUCTION.GMAIL.COM Tel: 074 2955-9396		 AR Design & Construction LTD	