


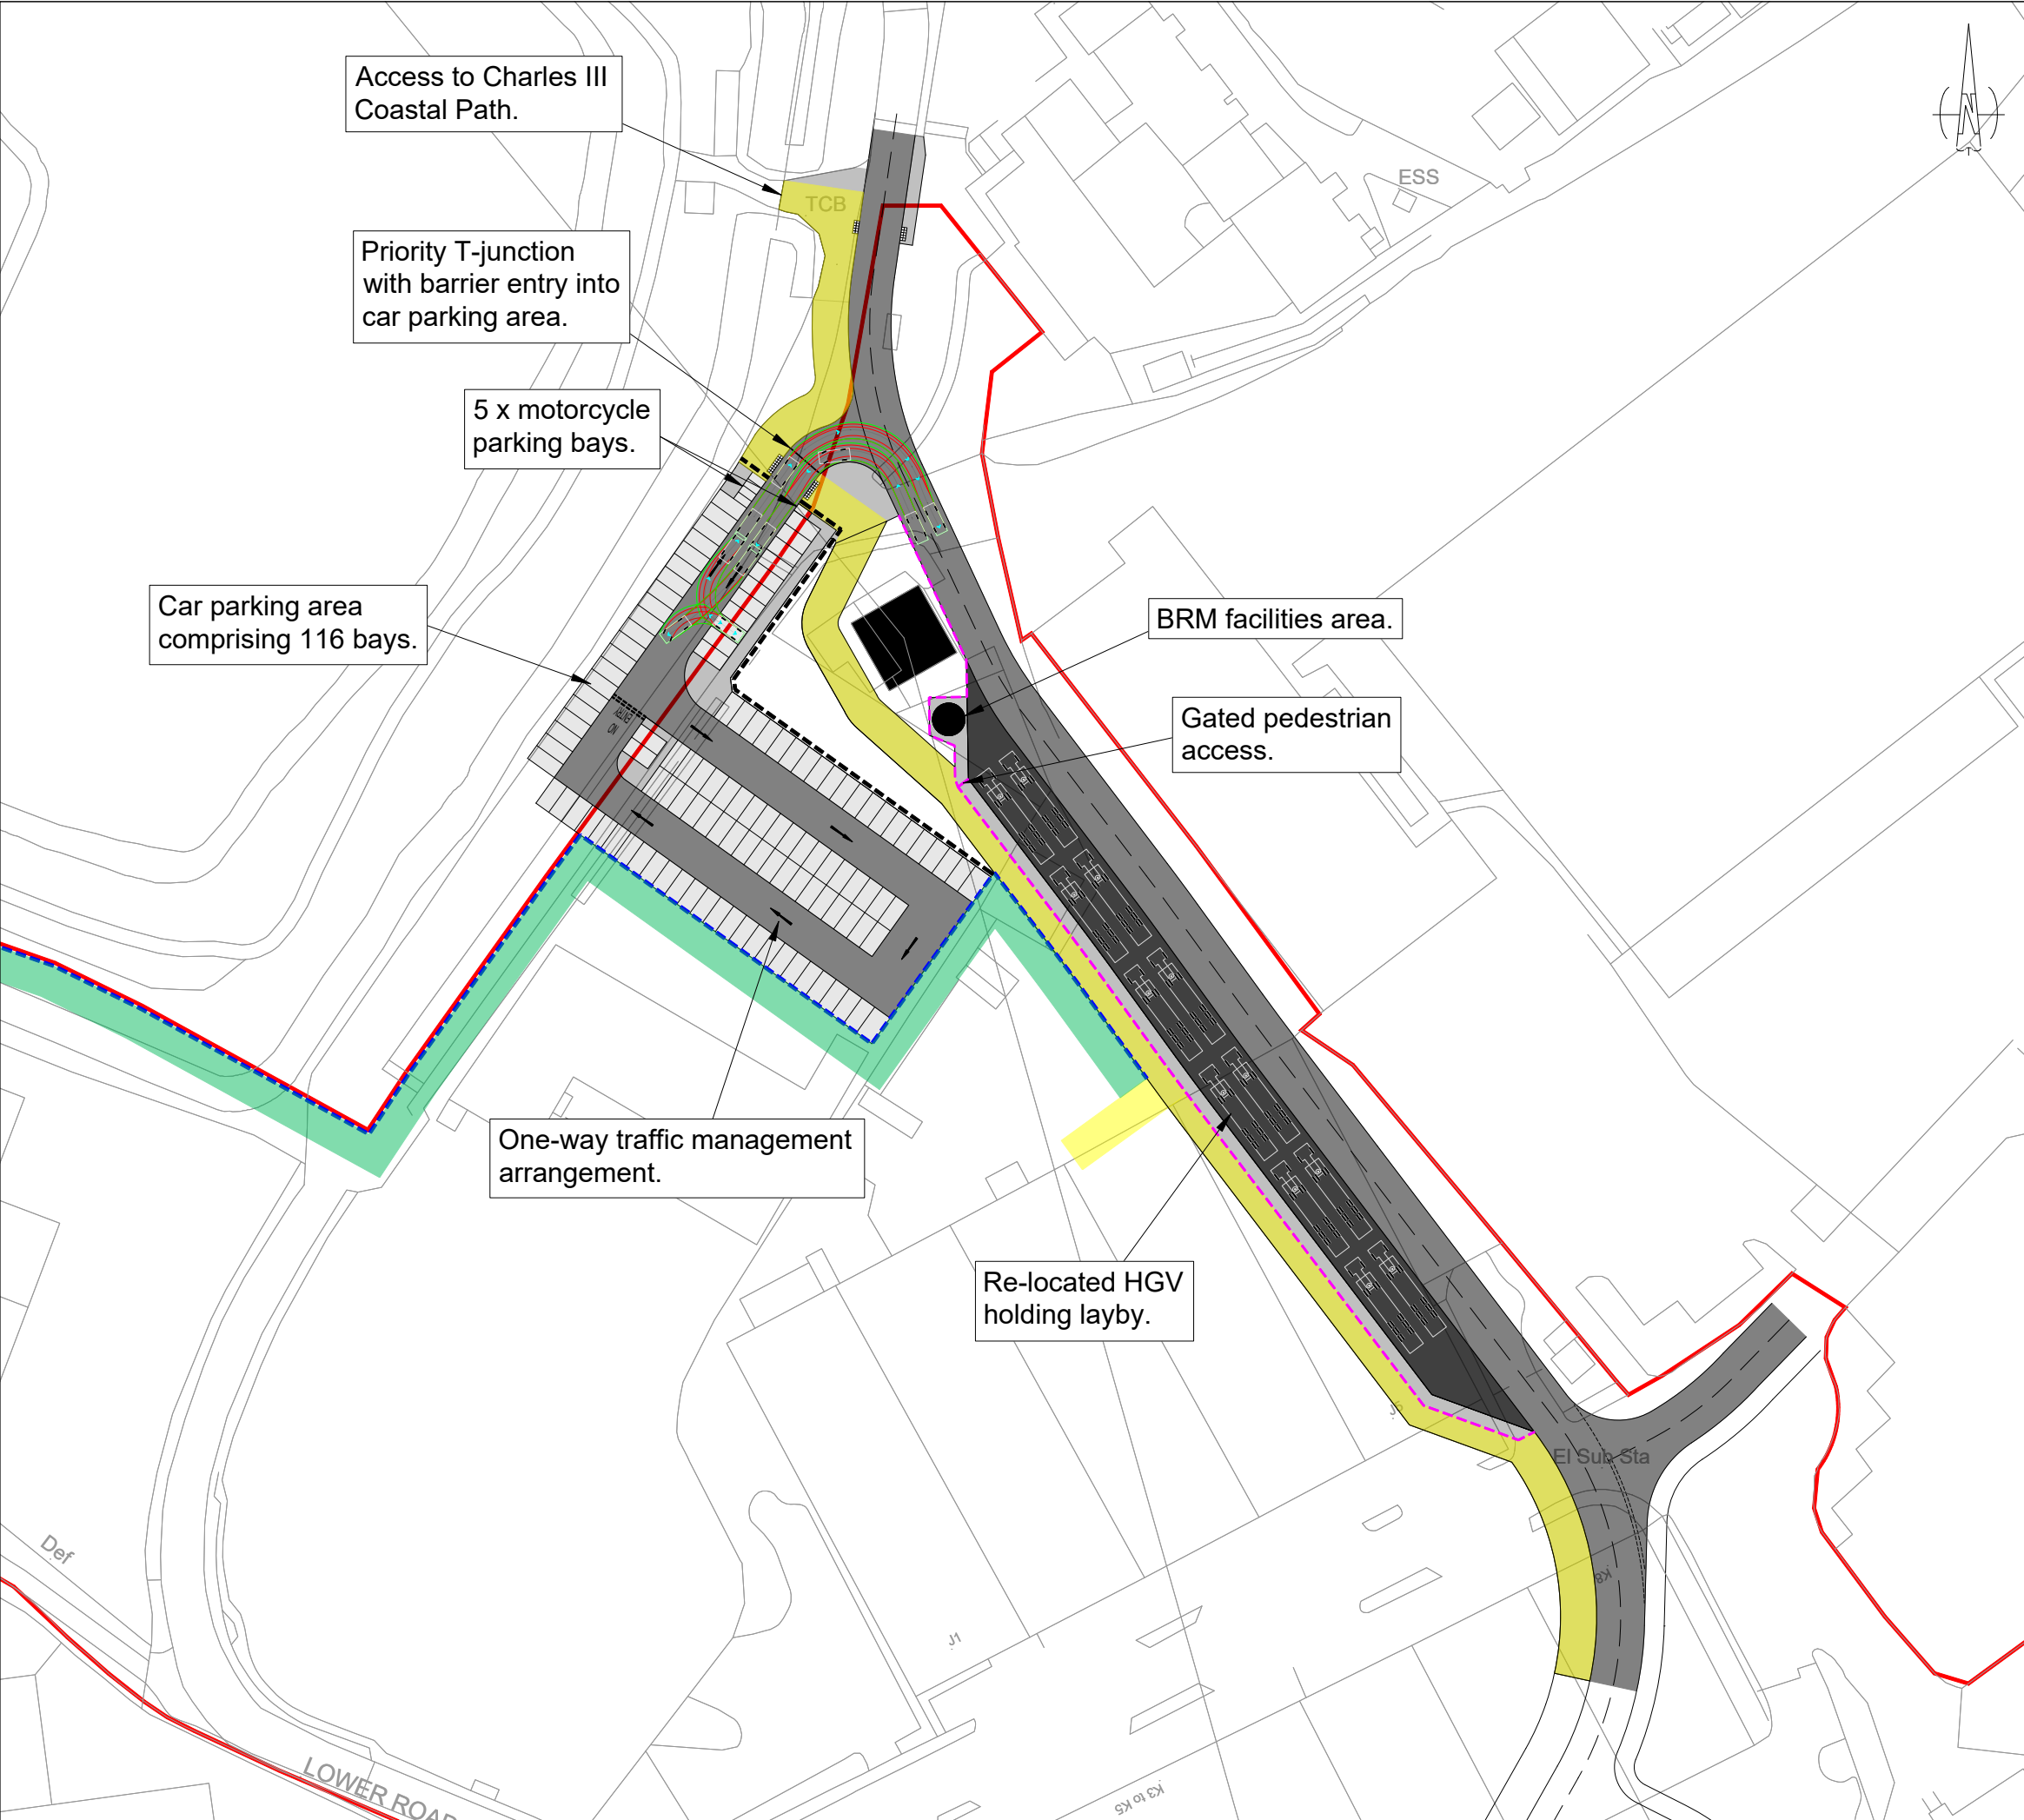

Date of 1st Issue
29/05/25

Description
First Issue

Drawn by
LF

Checked by
RS

Key:

Site Boundary

OS Base Mapping

Proposed Carriageway

Notes:

1. Drawing units are in metres unless specified otherwise.

2. Drawing is based on OS base mapping.

1.80

1.61

8.00

0.65

1.36

3.80

LST (16.5)

Tractor Width : 2.55

Trailer Width : 2.55

Tractor Track : 2.55

Trailer Track : 2.55

13.60

8.00

0.65

Lock to Lock Time : 6.0

Steering Angle : 42.8

Articulating Angle : 70.0

4.75

0.90

2.90

Car

Width : 1.80

Track : 1.80

Lock to Lock Time : 6.0

Steering Angle : 30.2

0 m

50 m

Scale 1:1000 @ A3

A3 SCALE

1:1000

Drawing Title

Northfleet Harbourside
Highway Optioneering
Alignment Option 1
Sheet 1 of 1

Client

Drawing Status

Optioneering

27 Park Street
Leamington Spa
CV32 4QN
E: info@ttc-tp.com

ttc

Transportation
Consultancy

VALUE · EXCEED · TRUST · EXCELLENCE · CLARITY

Drawing Number

211203-06

Revision

-