
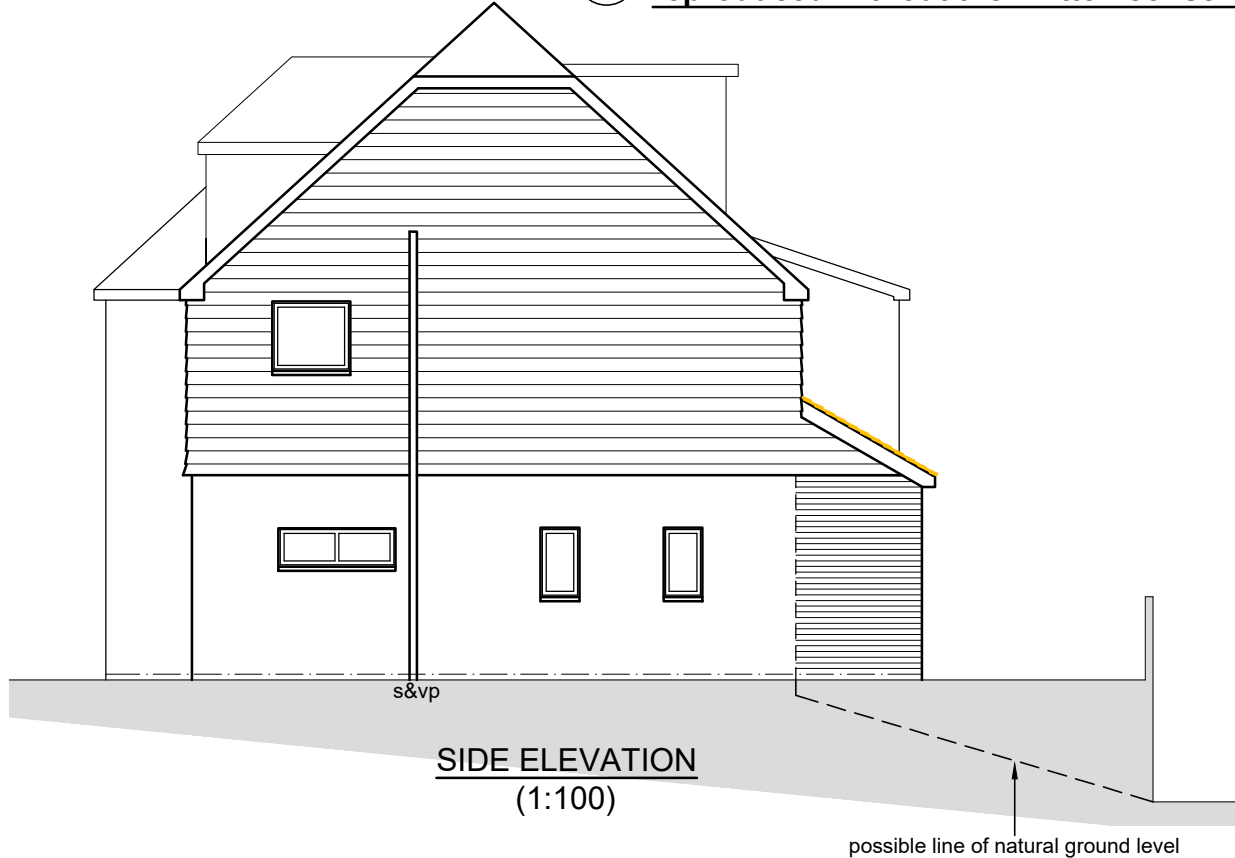


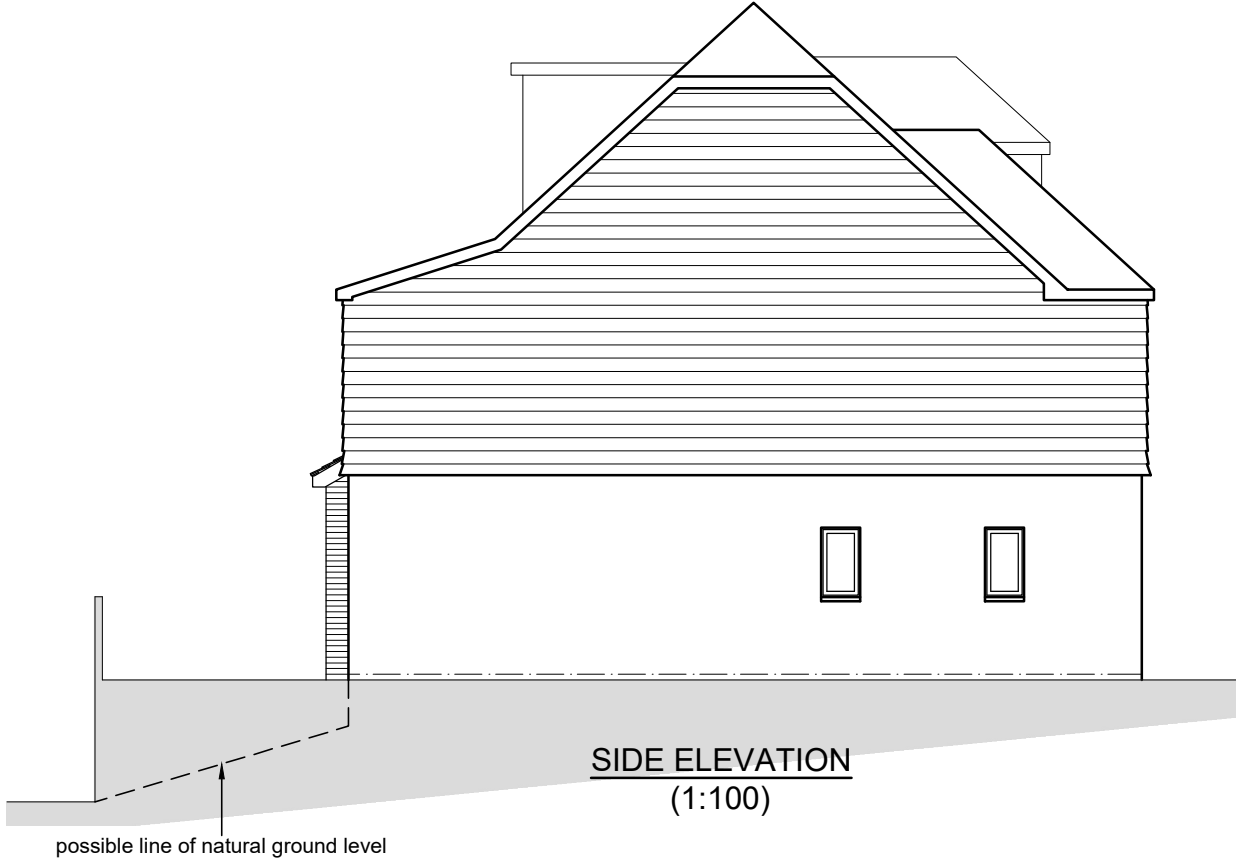

MATERIALS



ROOF
ROOF TILES - COLOUR TO MATCH MAIN DWELLING

WALLS
FACING BRICKWORK & TILE HANGING TO MATCH MAIN DWELLING


WINDOWS & DOORS
COLOURED uPVC TO MATCH MAIN DWELLING

DRAINAGE LEGEND

- EXISTING 100mm PRIVATE DRAIN
- EXISTING PRIVATE DRAIN REMOVED
- EXISTING 100mm PUBLIC SEWER
- PROPOSED 100mm PRIVATE DRAIN

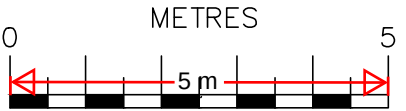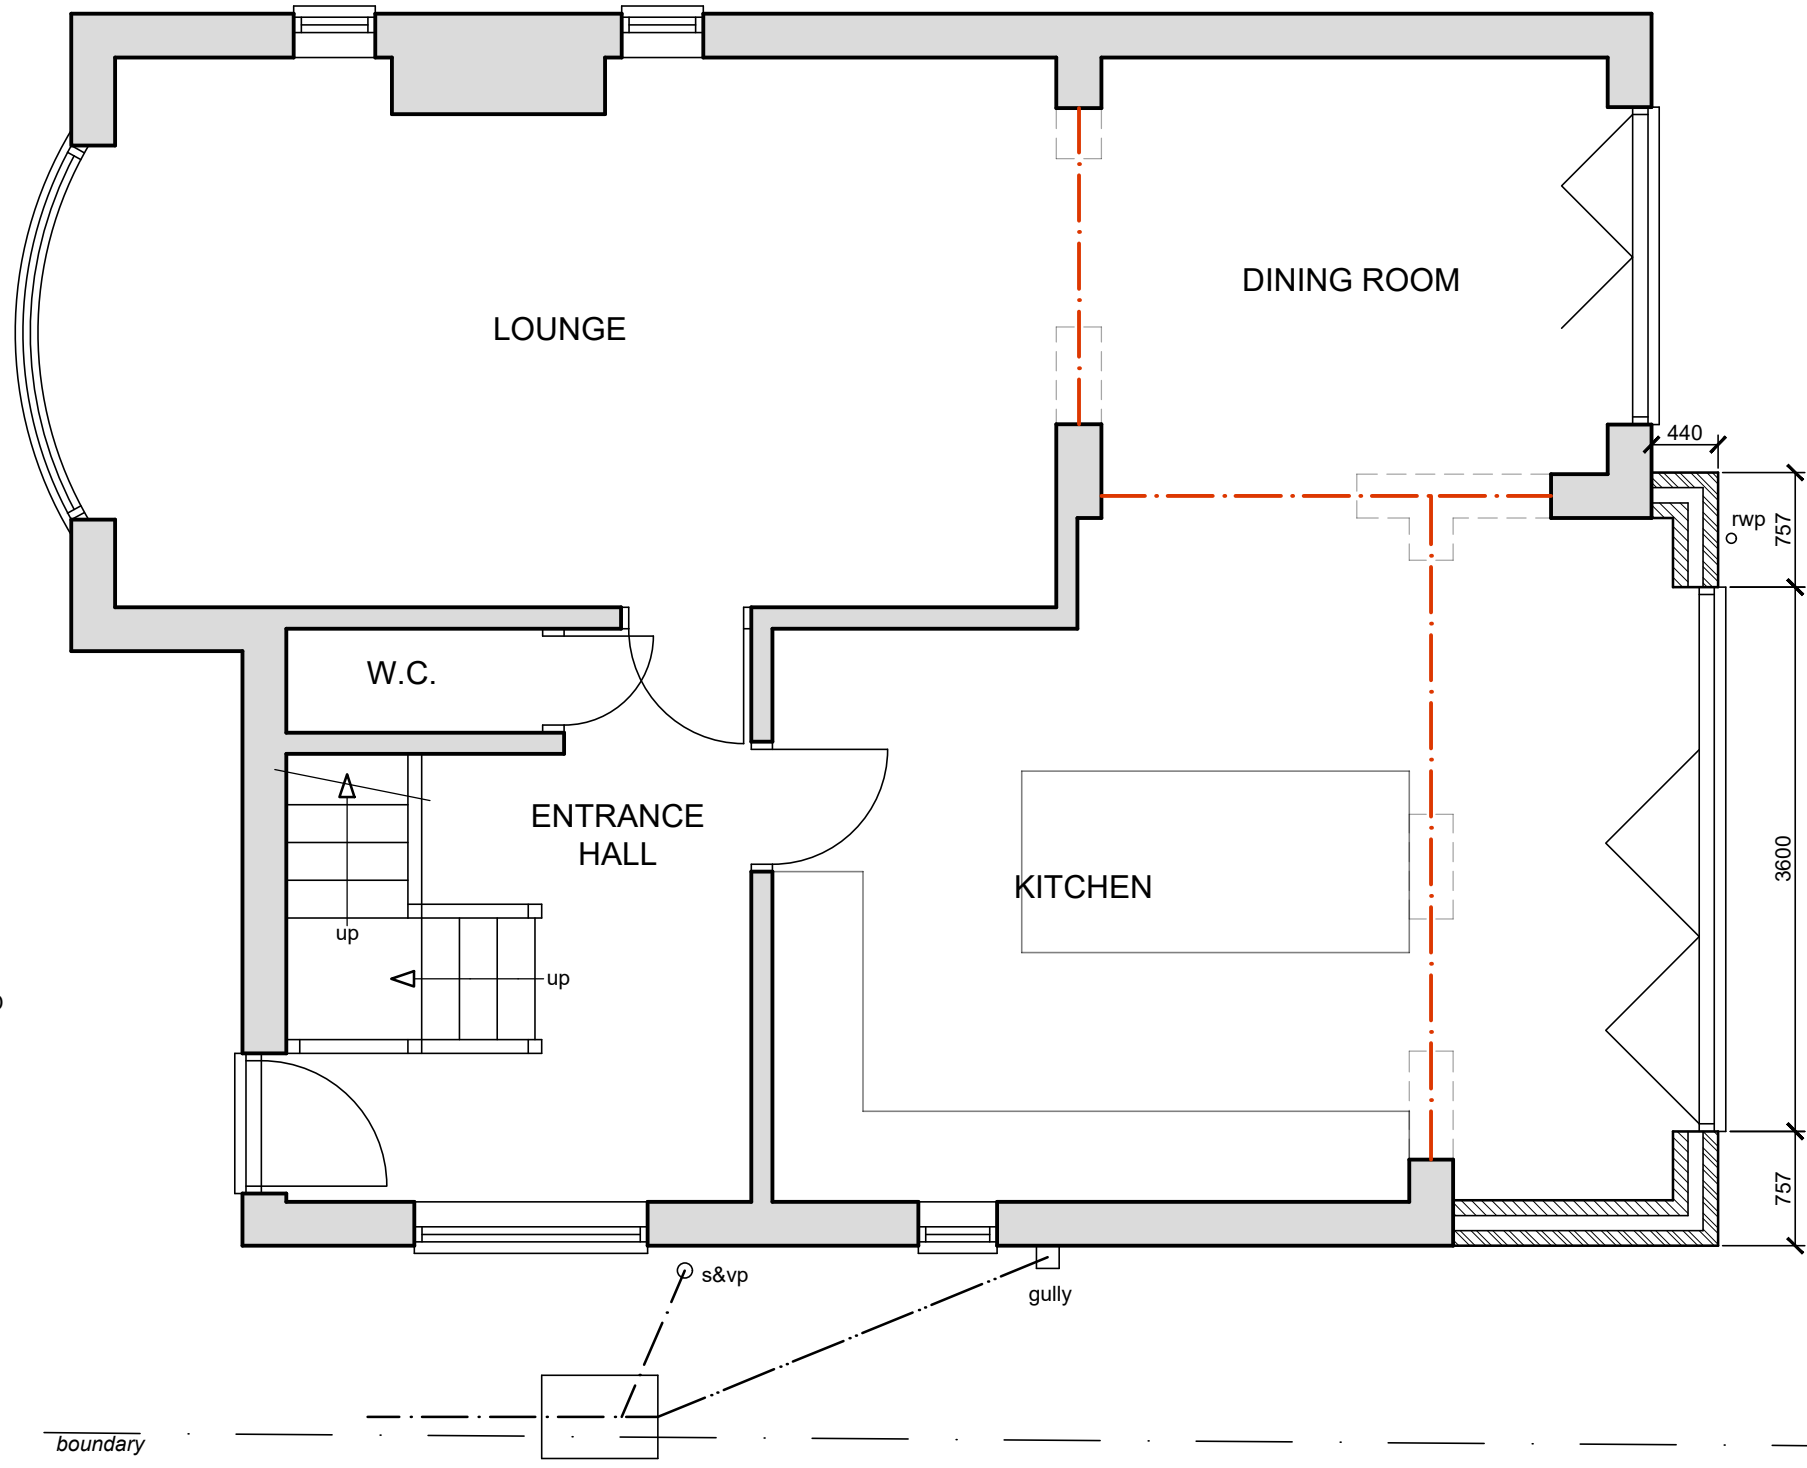

SCALE BAR @ 1:100

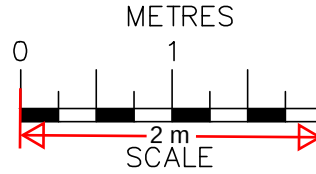

SCALE BAR @ 1:50

Date	No	Revision
Penfold Project Services		
Epmarket, Wrotham Road, Meopham, Kent, DA13 0JH Telephone: 01474 816690 e-mail: apenfold448@btinternet.com		
Job Title: 45 PINE AVENUE GRAVESEND KENT DA12 1QY		
Dwg Title: PLAN & ELEVATIONS AS PROPOSED		
Scale:	1:50 & 1:100 @ A2	
Dwg No.:	02	
Date:	February 2025	