


WINDSOR ROAD

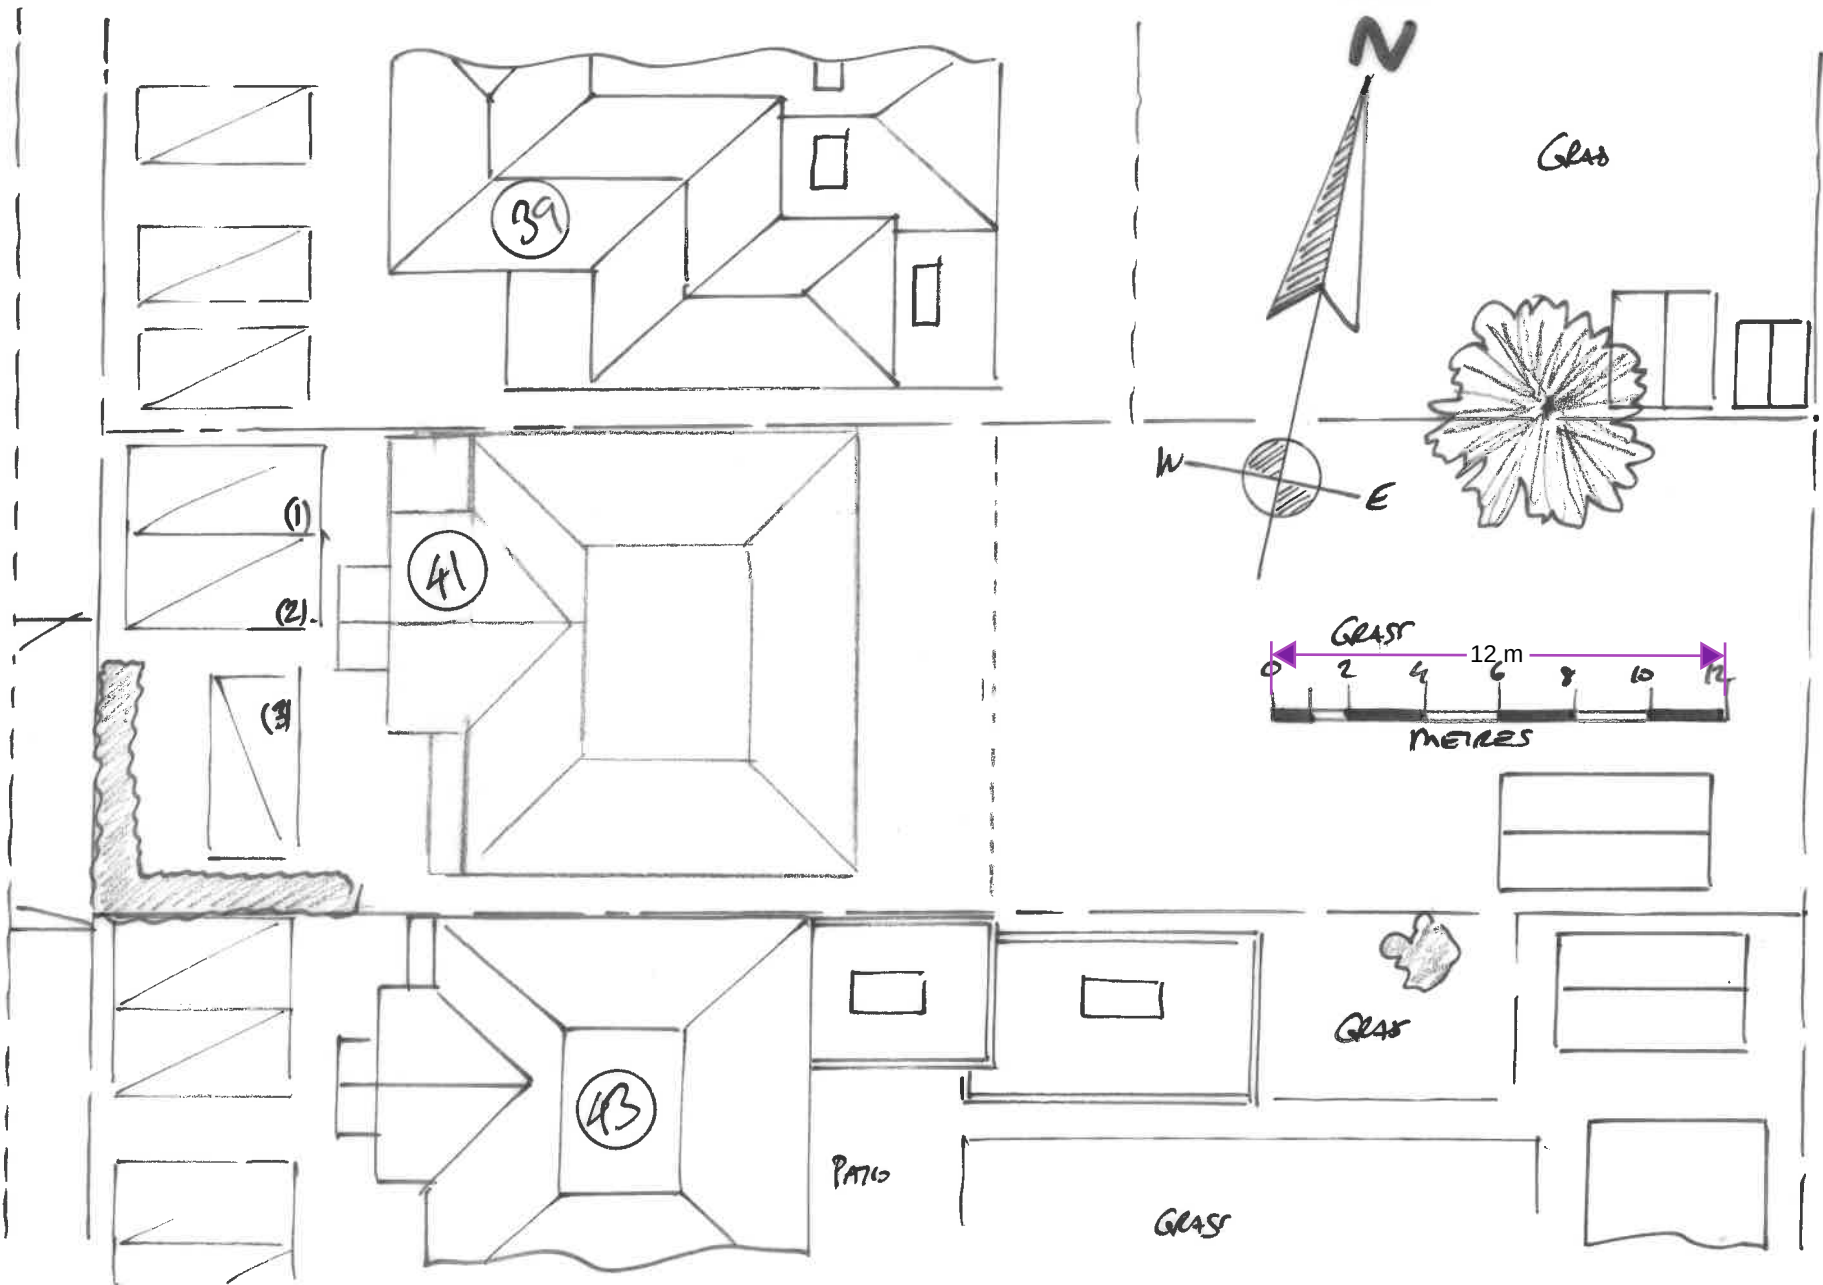

PROJECT

41 WINDSOR ROAD

TITLE

PROPOSED BLOCK PLAN

DATE

DEC/2024

SCALE

1:200 & A4

DRAWING

DKM/8524/03

REV

02