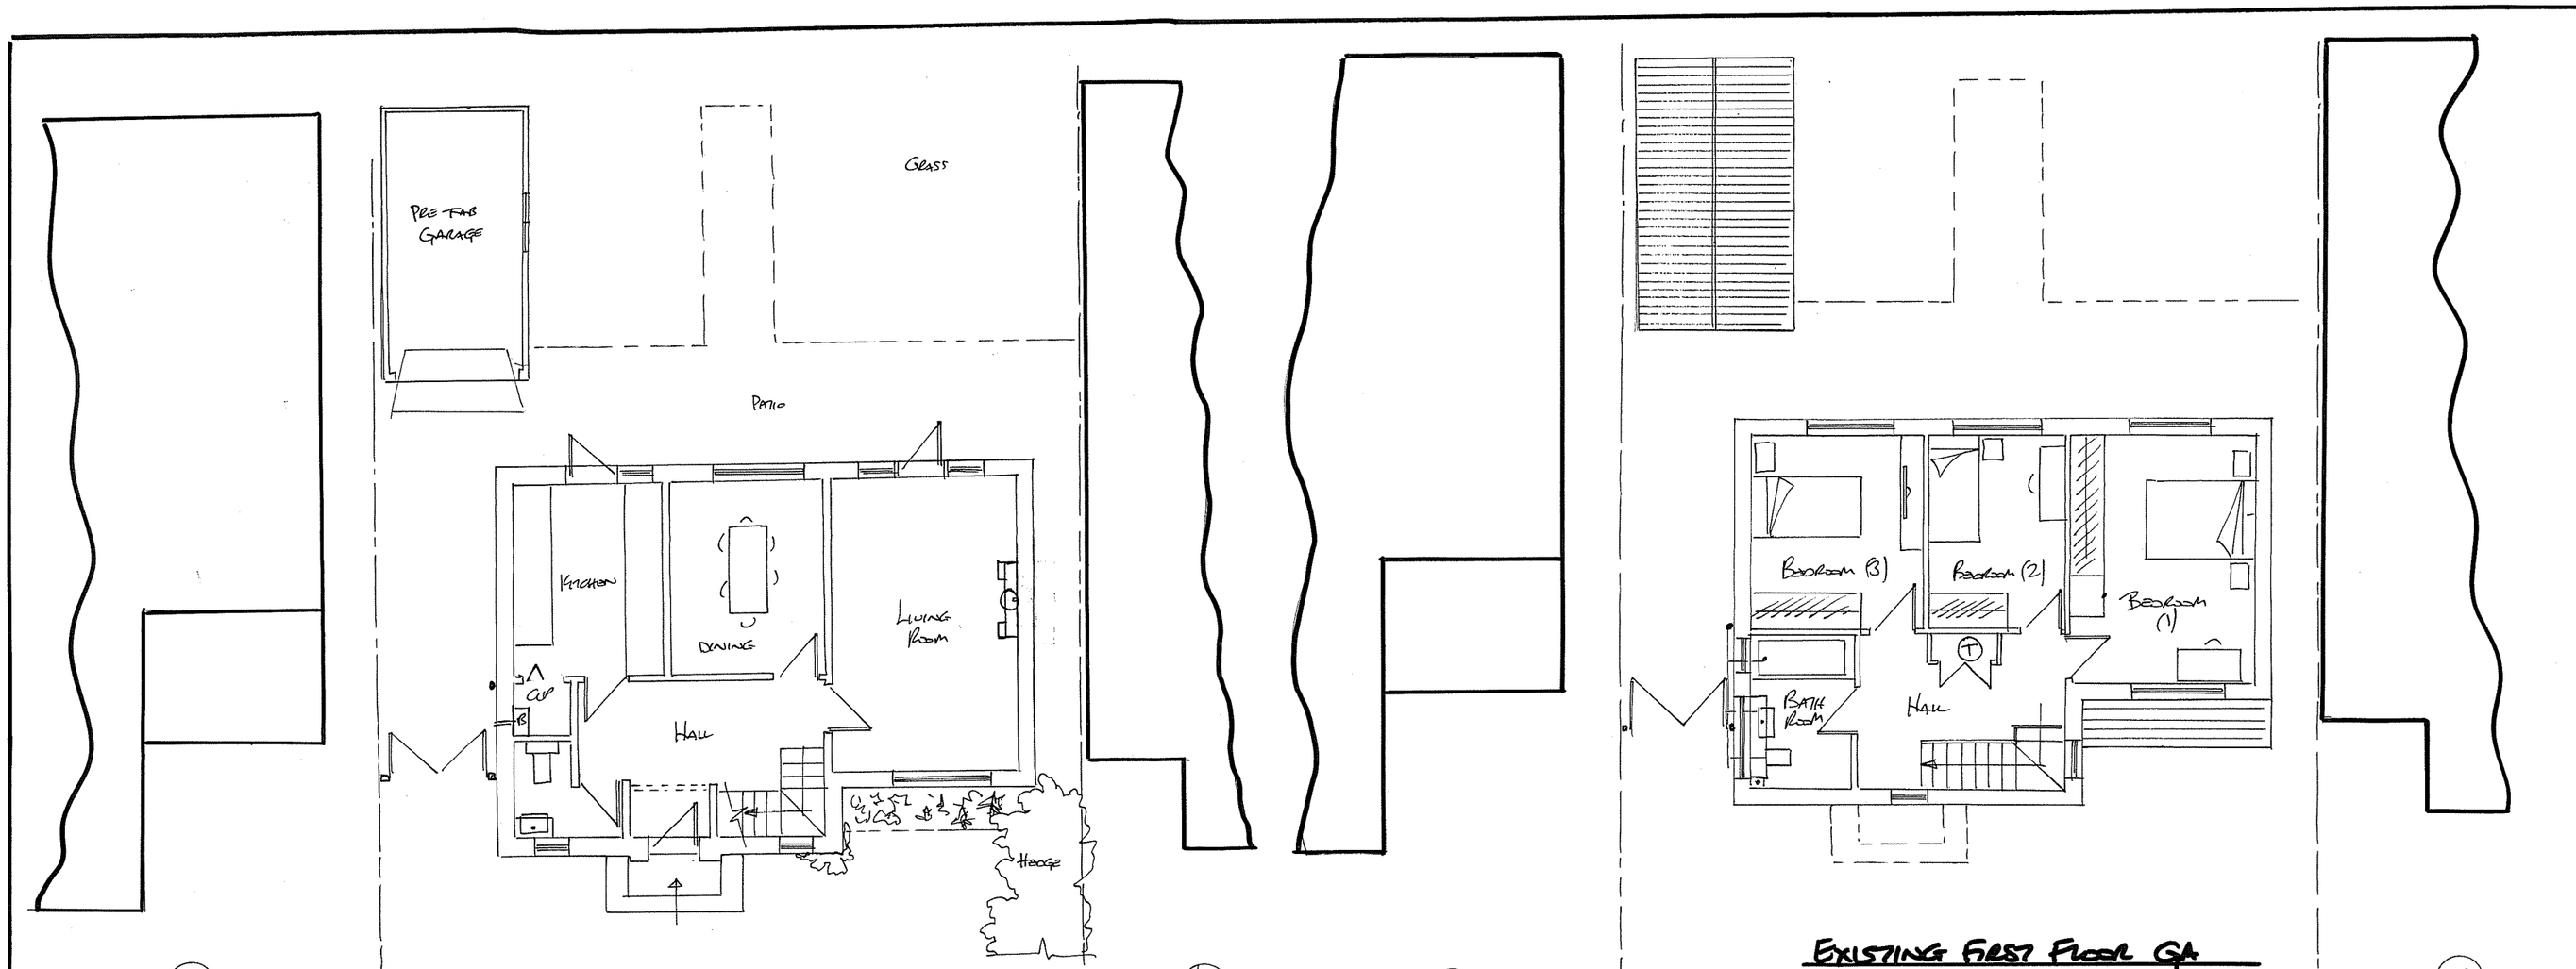


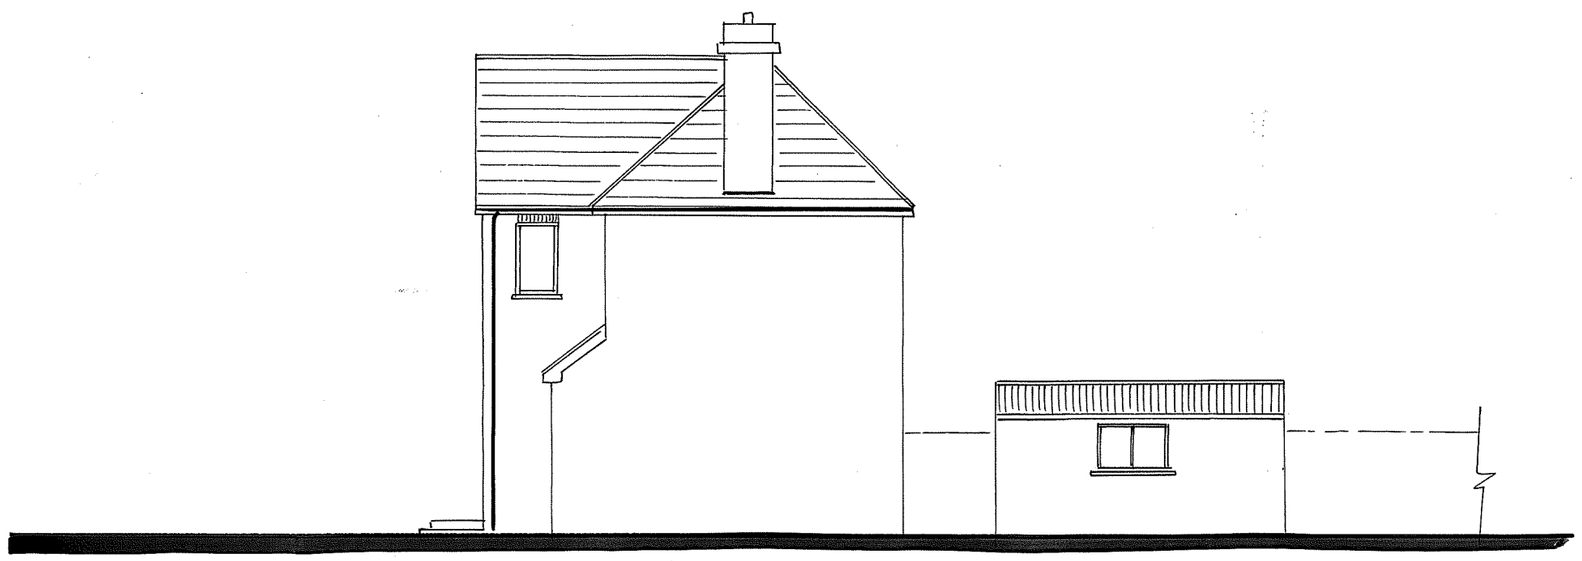

EXISTING GROUND FLOOR GA



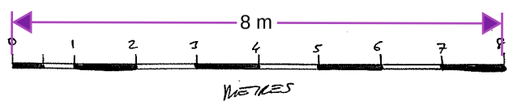

EXISTING FIRST FLOOR GA




EXISTING FRONT ELEVATION

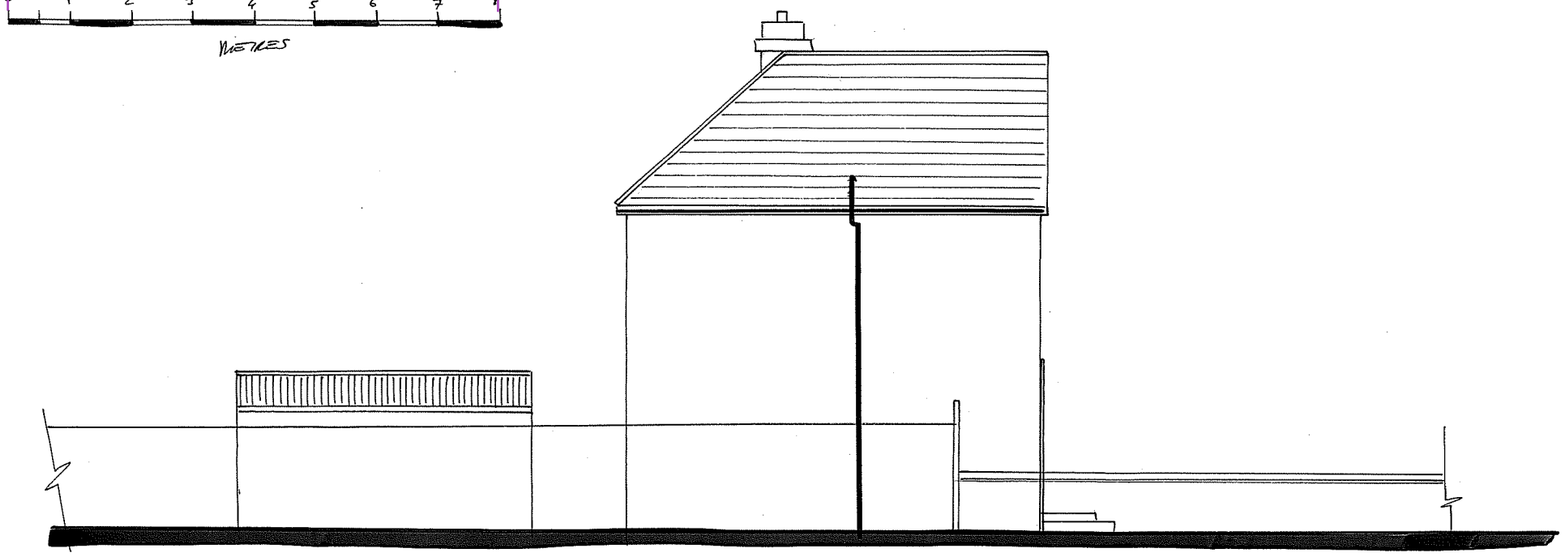


EXISTING SIDE ELEVATION






EXISTING REAR ELEVATION



EXISTING SIDE ELEVATION

Ref 01-3763 Addn
Rev 0- DKM

Title
EXISTING ELEVATIONS
AND GA'S

Date
DEC/2024

Scale
1:100 @ A2

Project
41 WINDSOR ROAD
GRAVESEND
KENT

Drawing
DKM/8524/04

Rev
01