


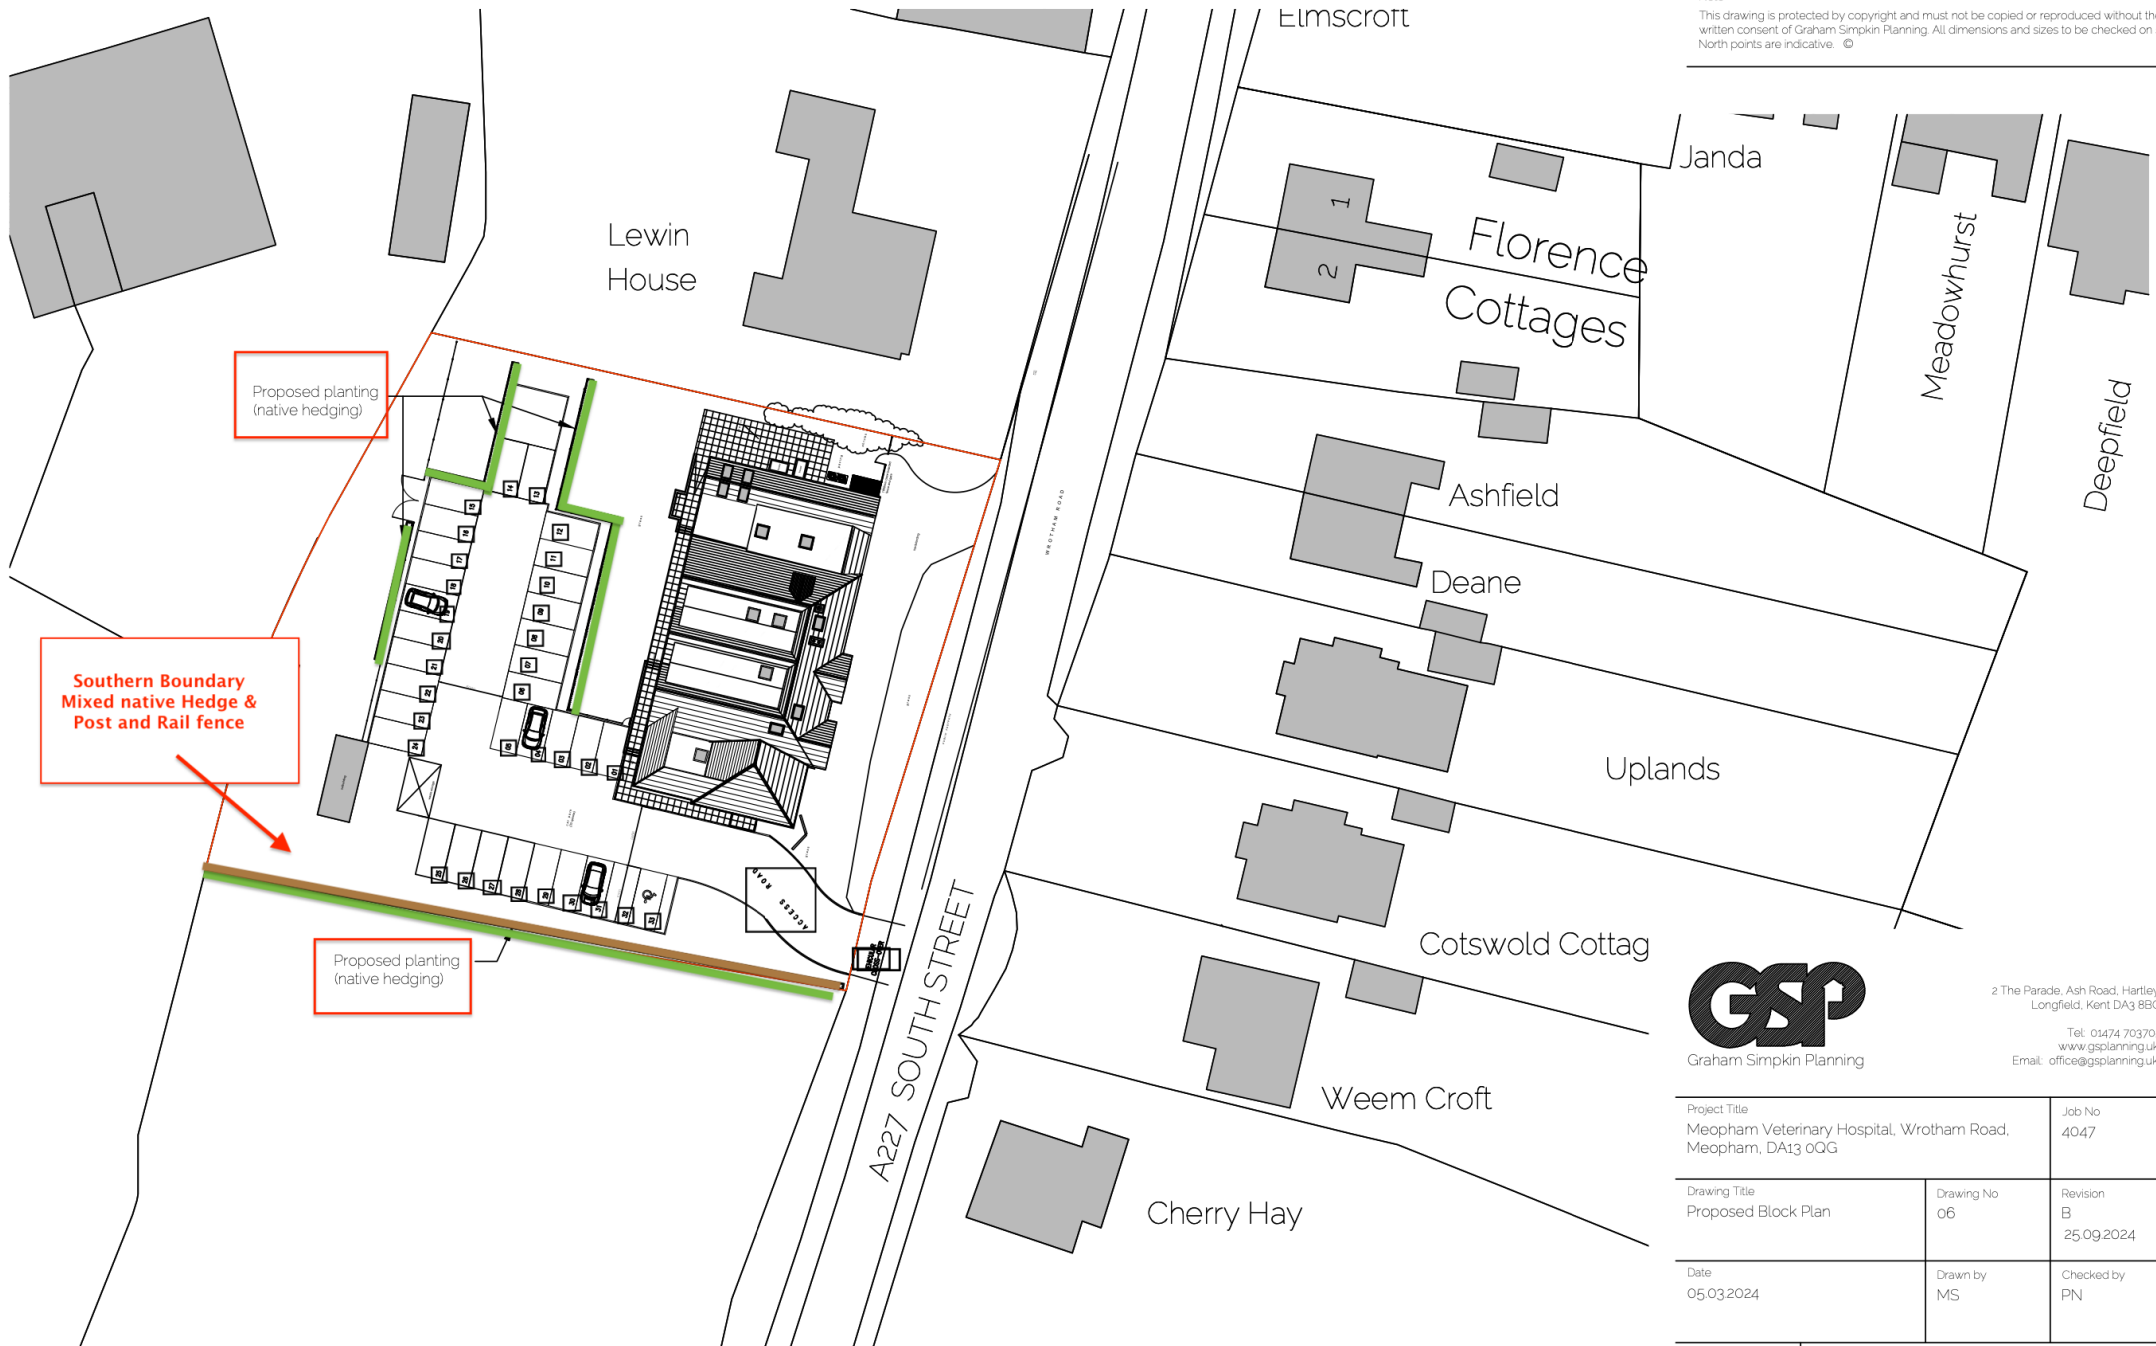

Proposed Block Plan
1500



2 The Parade, Ash Road, Hartley
Longfield, Kent DA3 8BG

Tel: 01474 703705
www.gsplanning.uk
Email: office@gsplanning.uk

Project Title Meopham Veterinary Hospital, Wrotham Road, Meopham, DA13 0QG		Job No 4047
Drawing Title Proposed Block Plan	Drawing No 06	Revision B 25.09.2024
Date 05.03.2024	Drawn by MS	Checked by PN
Scale 1:500 @ A3	Note REV A: Outbuilding removed and new planting/ landscaping indicated.	

