


101

EXISTING LOCATION PLAN

1:1250

10 m 50 m 100 m


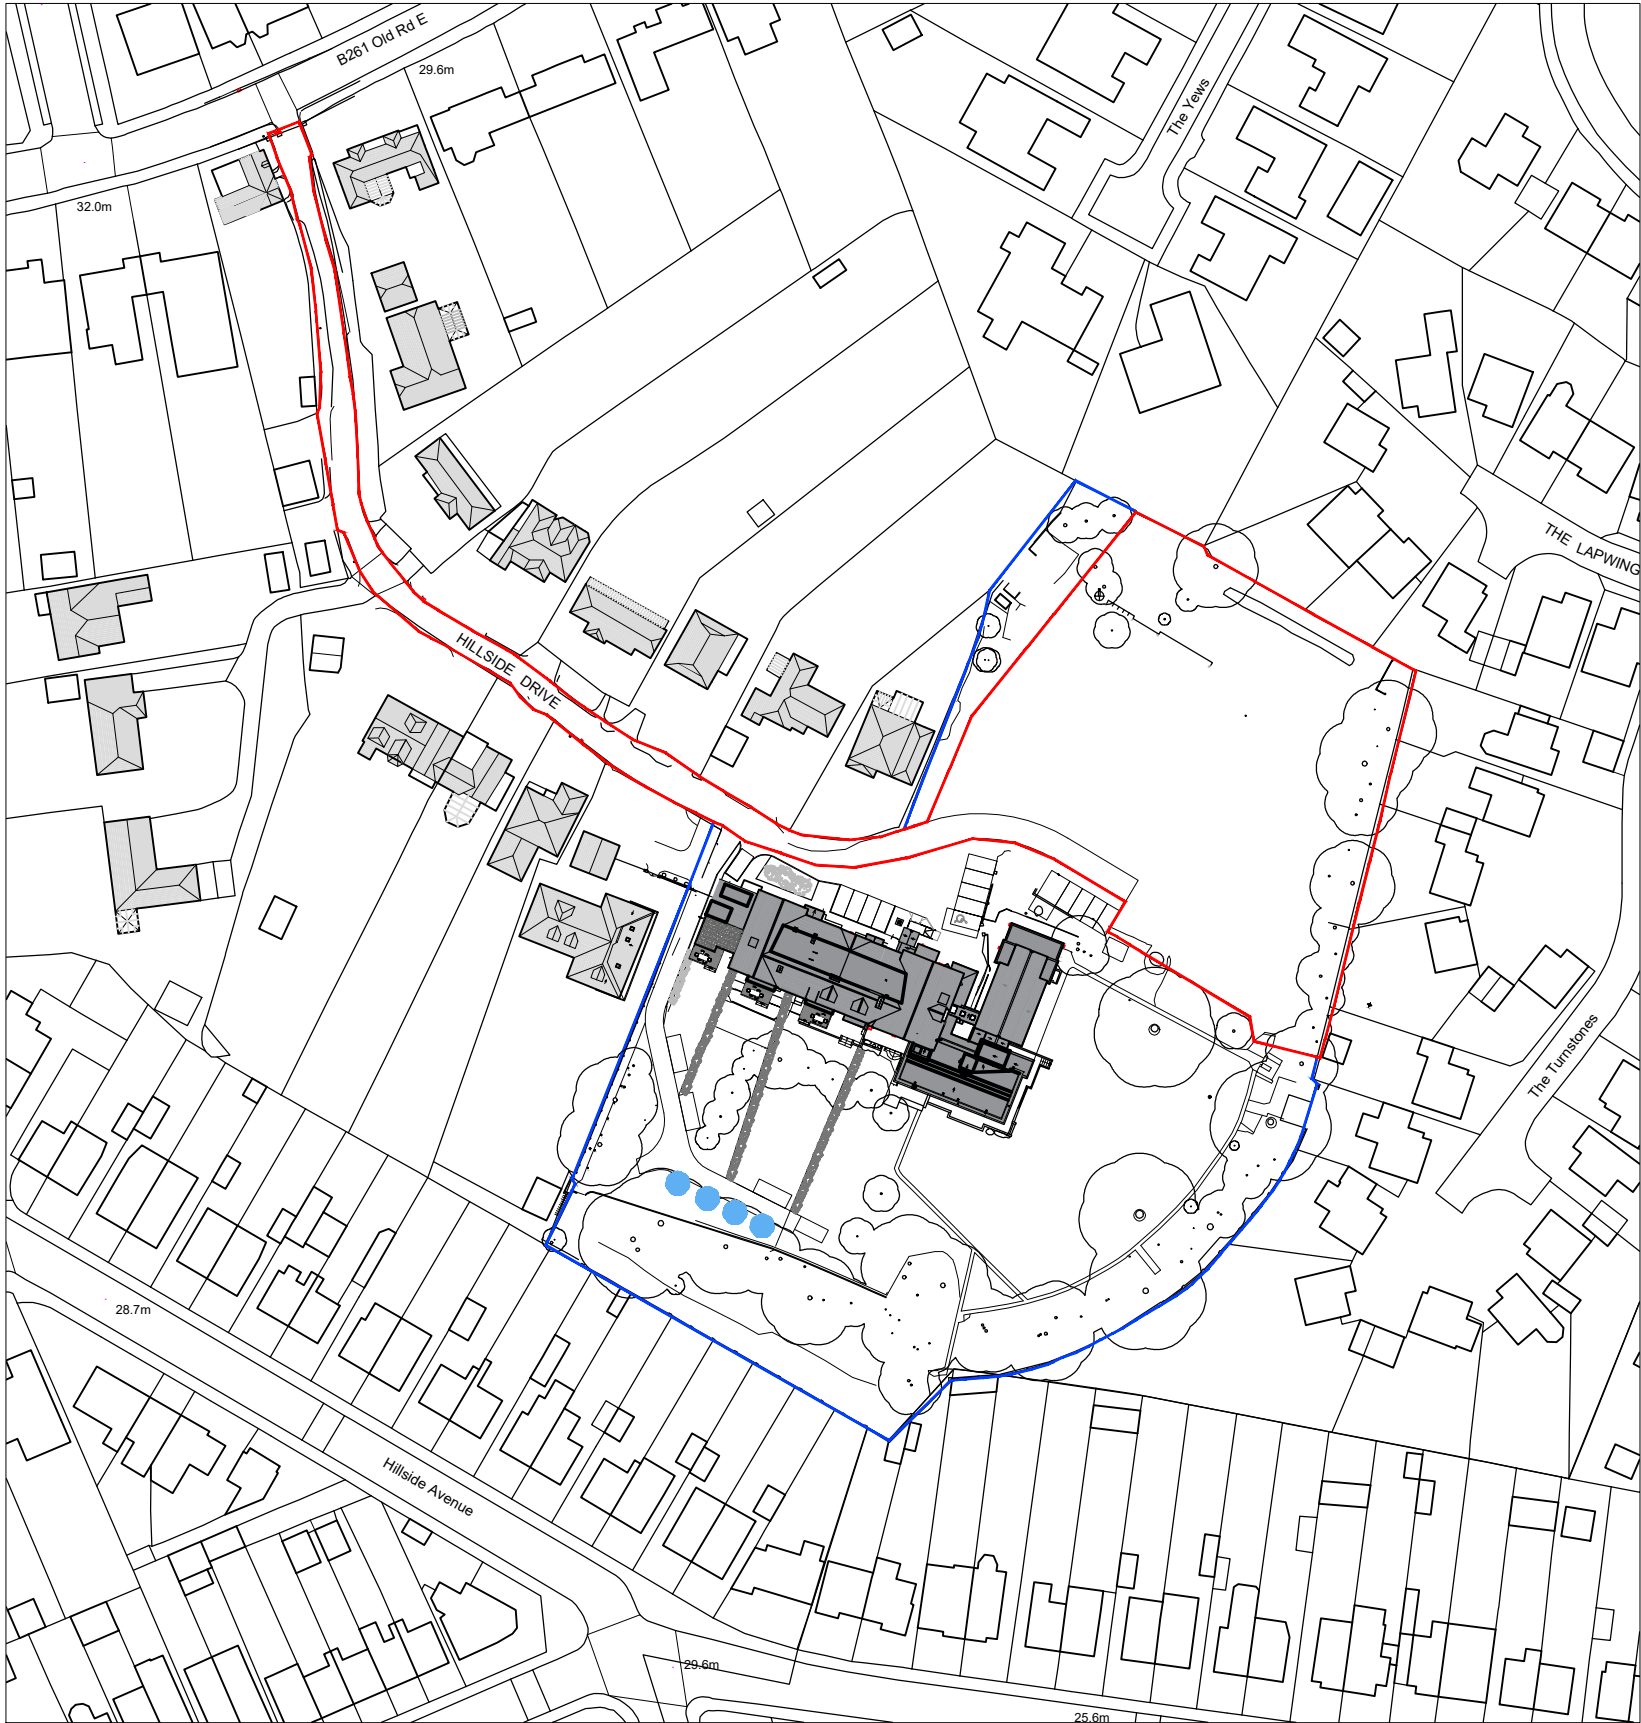


101

EXISTING BLOCK PLAN

1:500

5 m 10 m 20 m 50.01 m 30 m

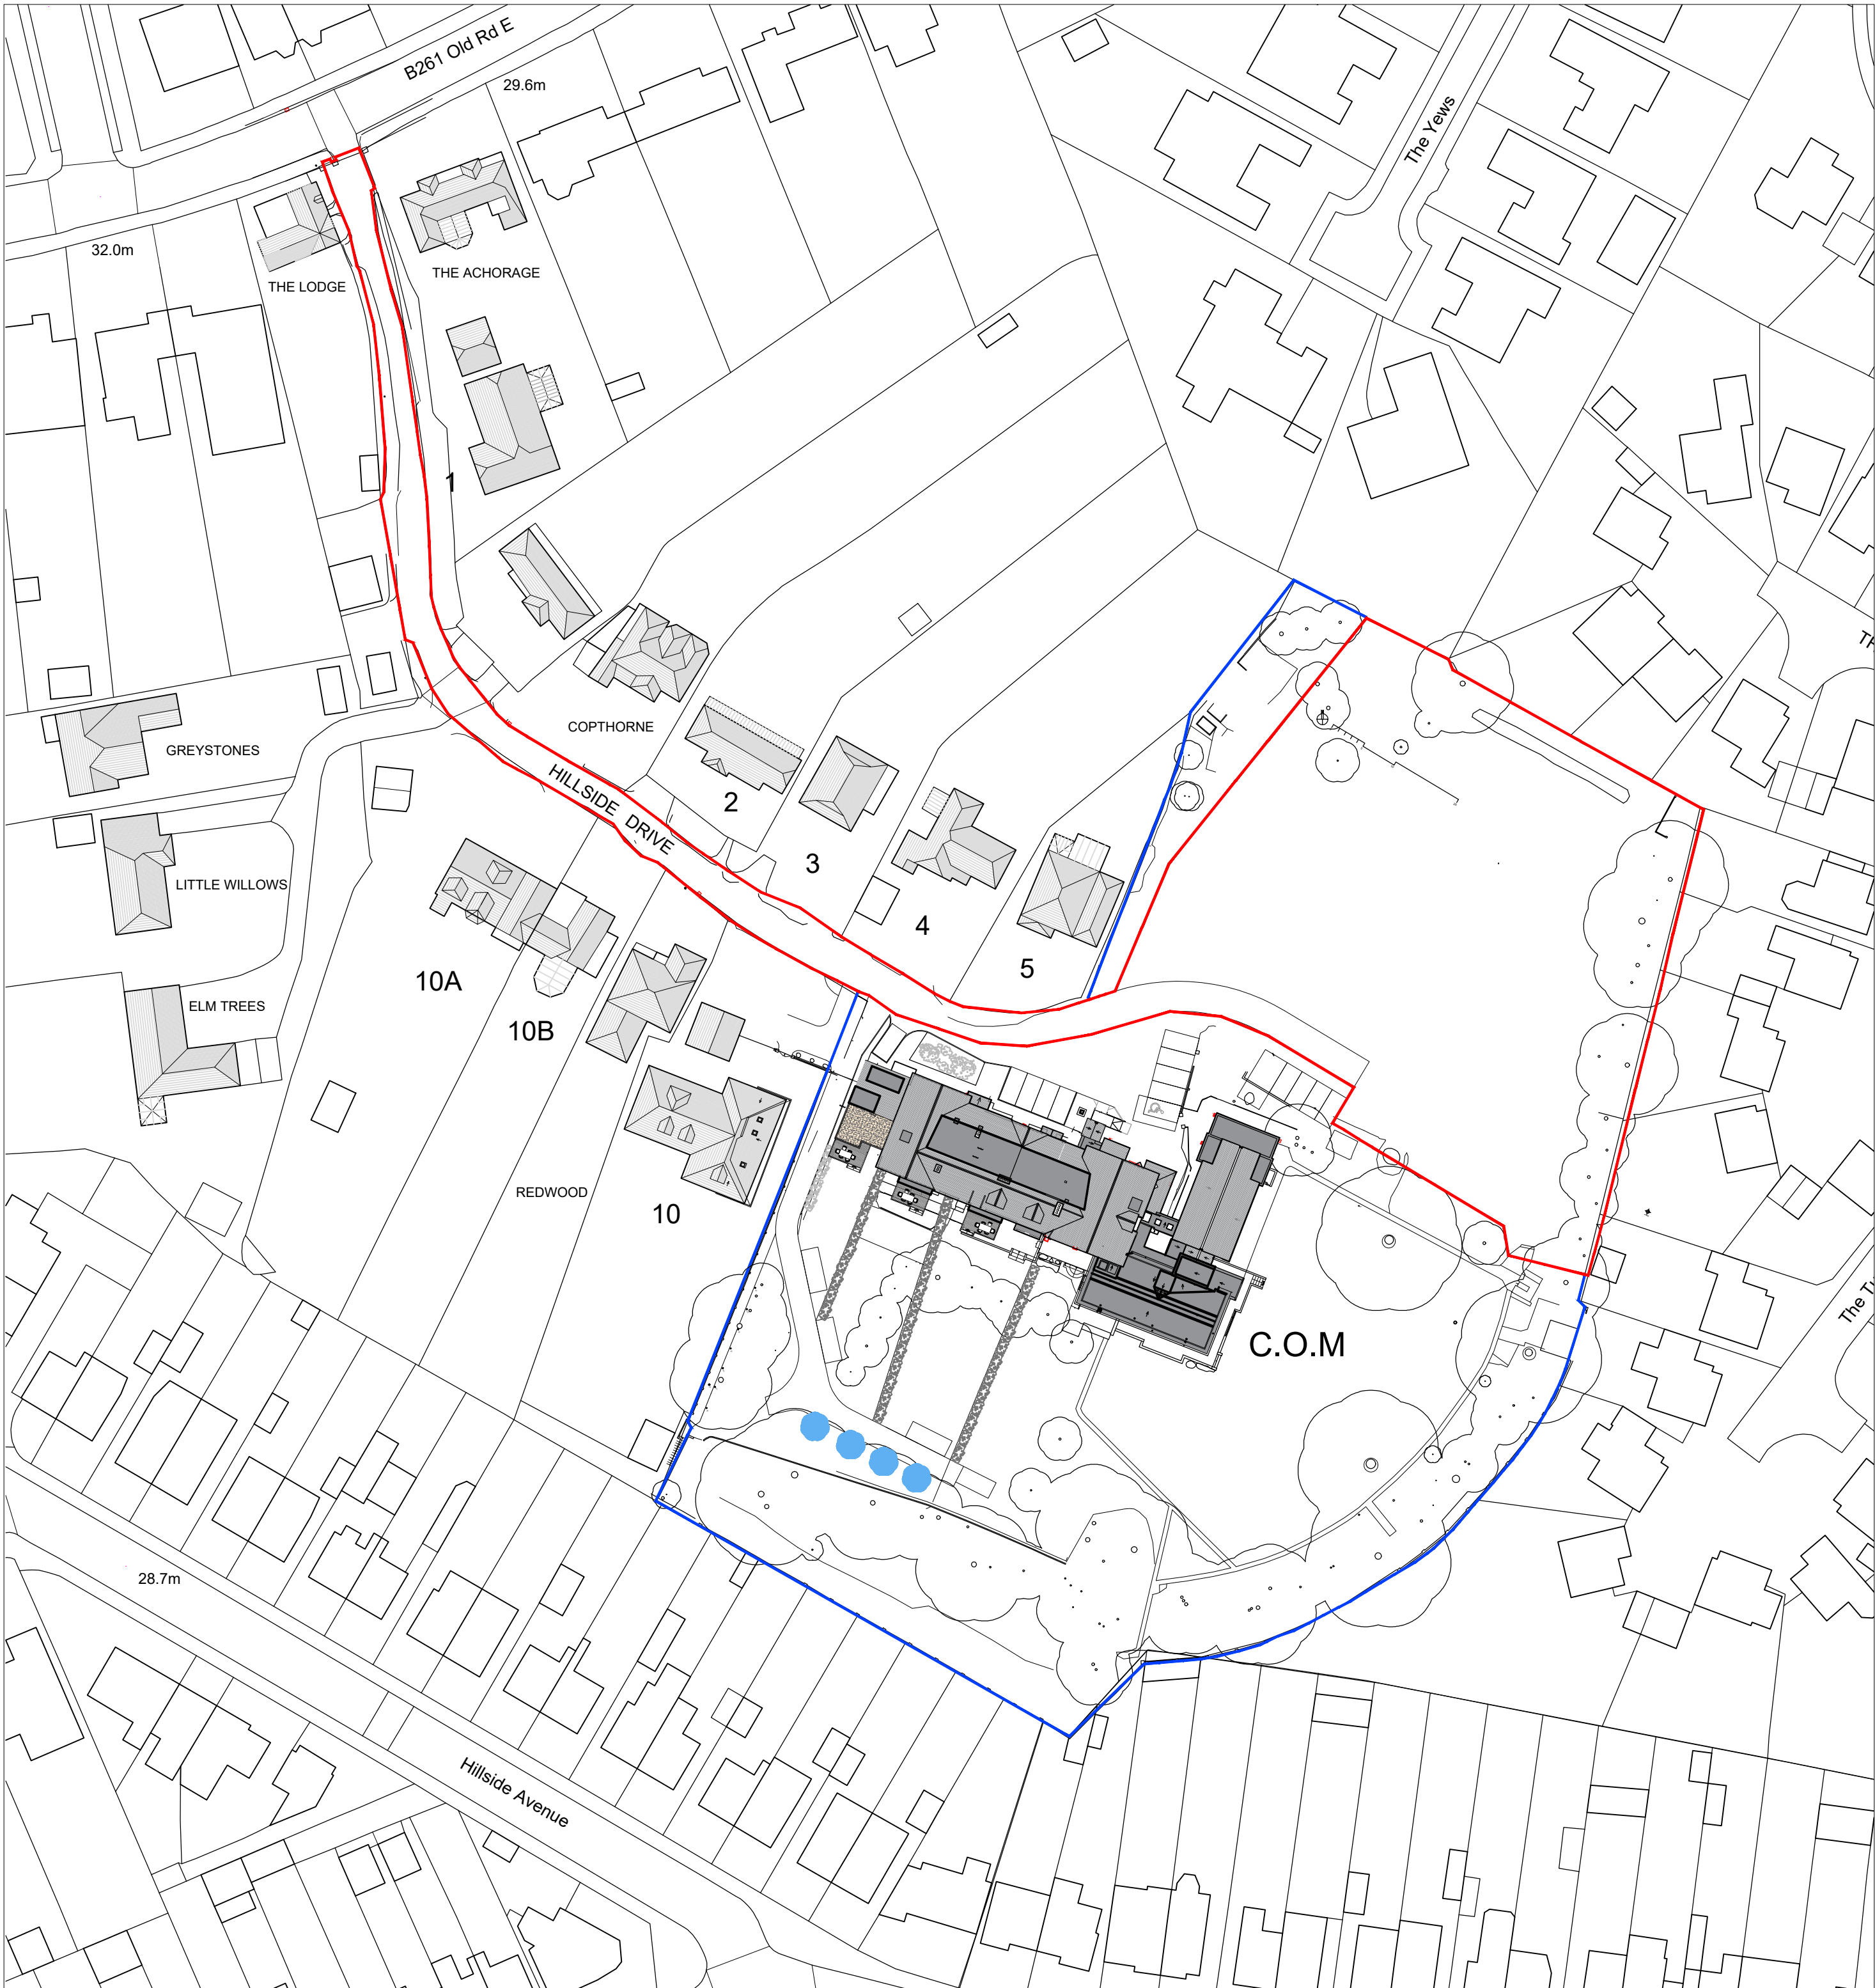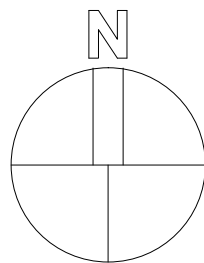

NOTE:

The site layouts for the convent are shown as per planning application 20241161 (for the change of use of Hillside and Rydal in two 6-bedroom houses, and for the existing single-storey extension to be replaced by a 2-bedroom bungalow) in order for the proposal for four new houses to be understood in the context of proposed changes to the car park, driveway and turning area of the convent in application 20241161

NOTES

clayarchitecture

FOR PLANNING

ISSUE DATE: 12/02/25

Rev. Date By Notes
Copyright Clay Architecture Ltd
All dimensions are to be verified by the contractor before commencing works
Project
CONVENT OF MERCY, GRAVESEND
PROPOSAL FOR RYDEL & THEYDON HOUSE
SISTERS OF MERCY
Client
Scale 1:500
Scheme Design @ A1 size
Existing Block Plan Date 27/09/2024
Drawing No. 5296/PL/101
Revision /
Drawn GEN
Authorised

clayarchitecture

Great Lines Studios, Marlborough Road, Gillingham, Kent ME7 9HB
T: 01634 573 017
www.clayarchitecture.com
E: design@clayarchitecture.com