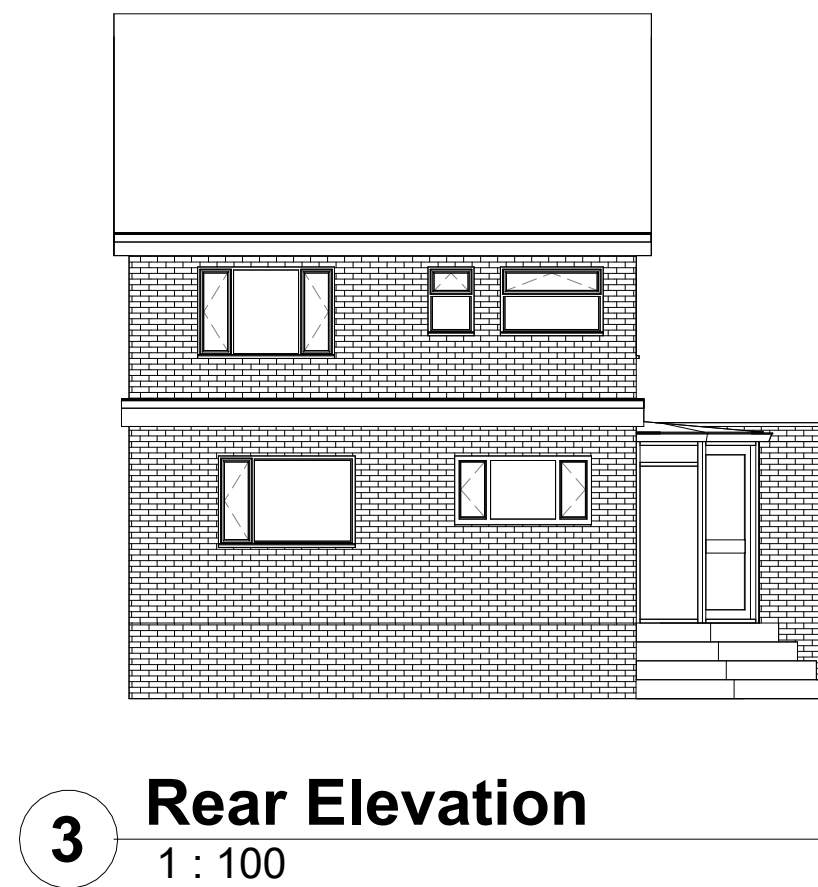
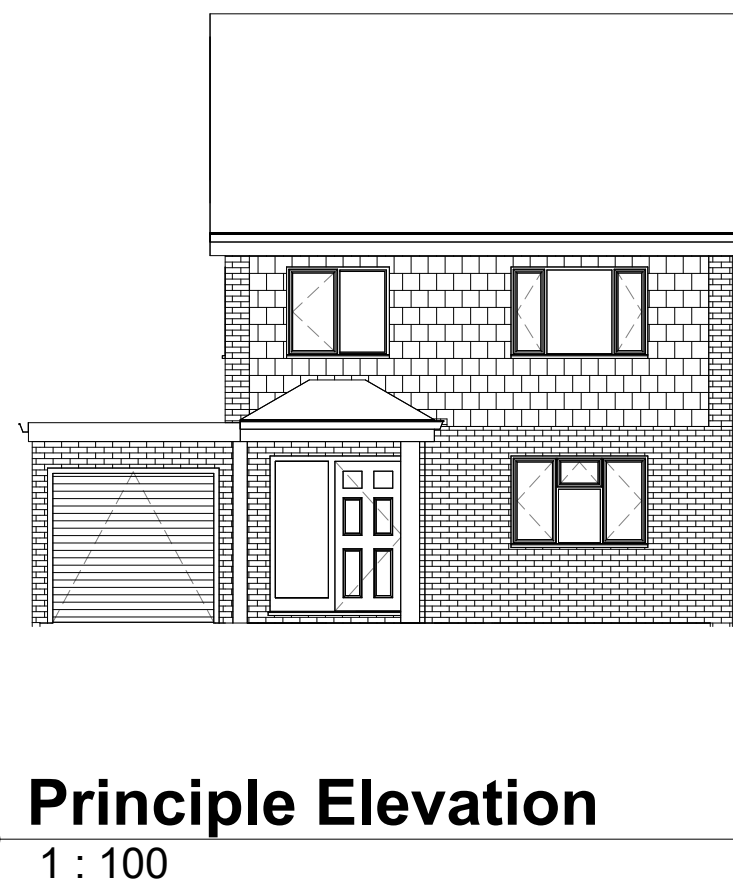
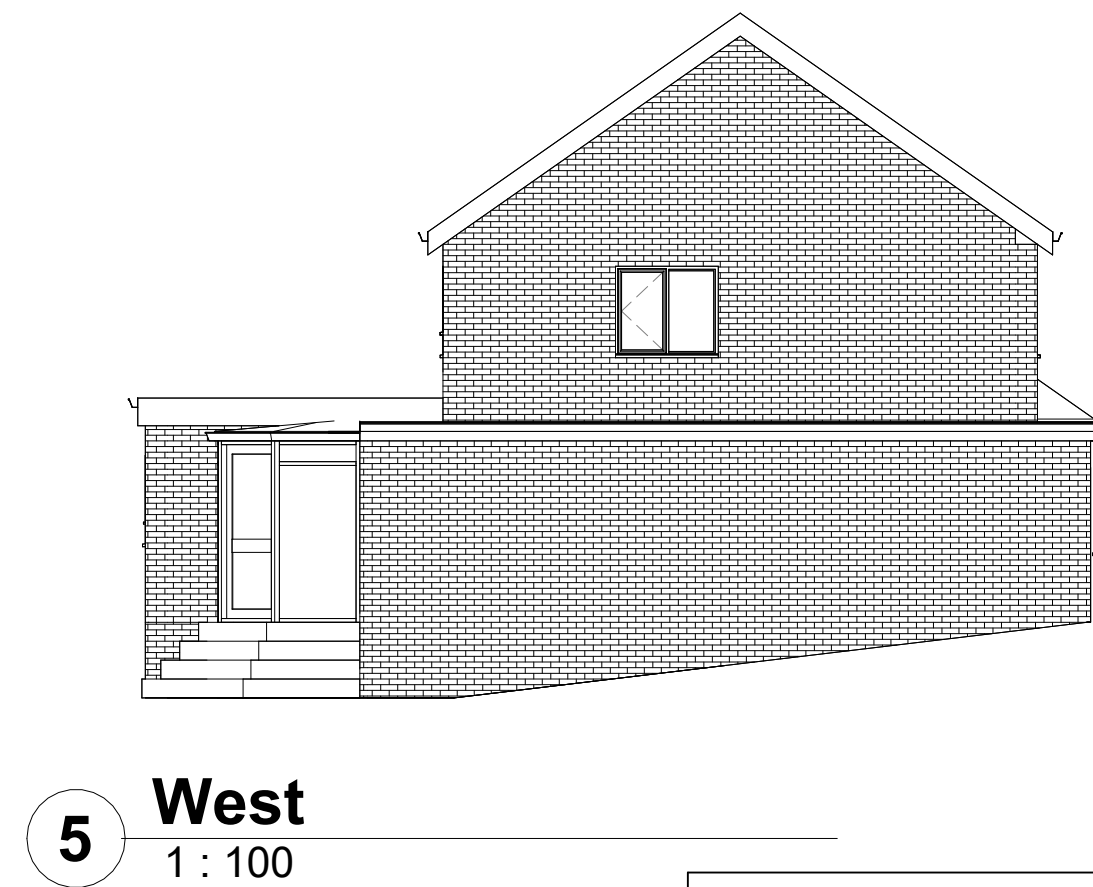
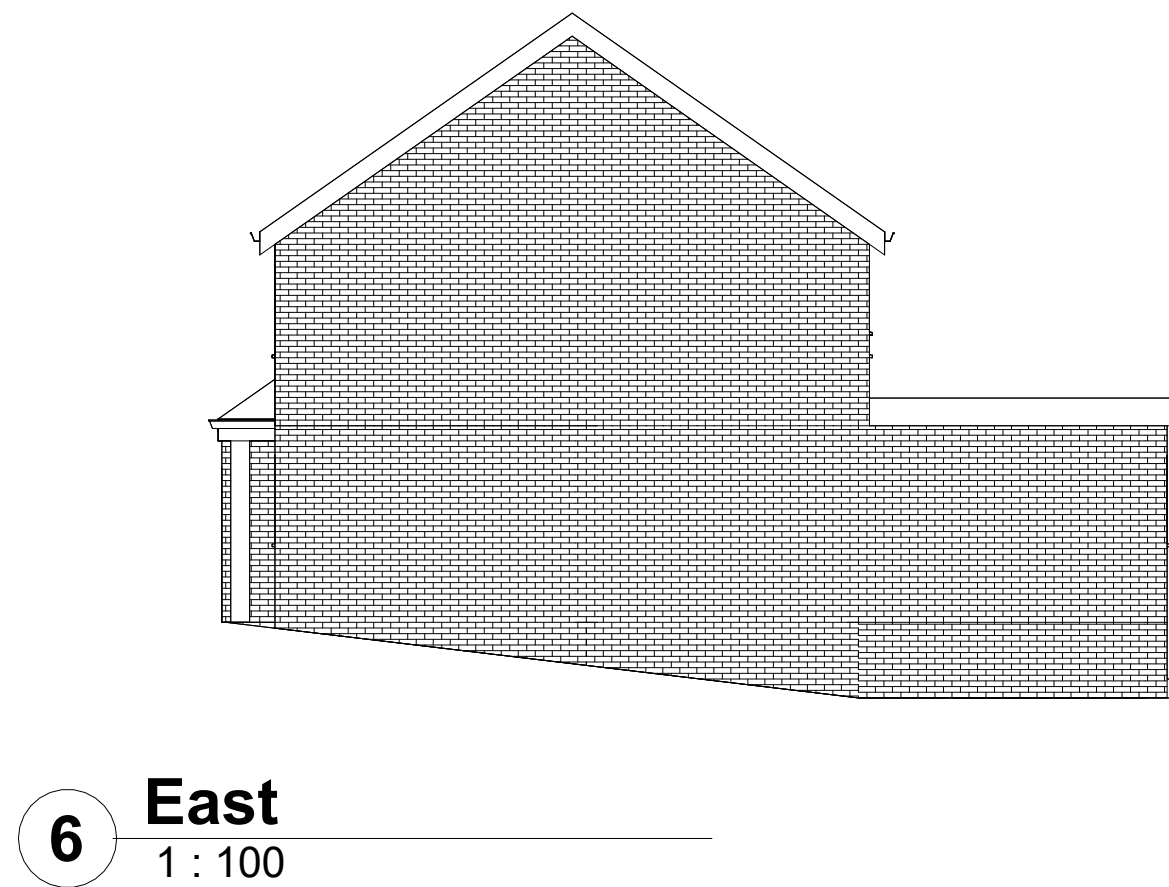
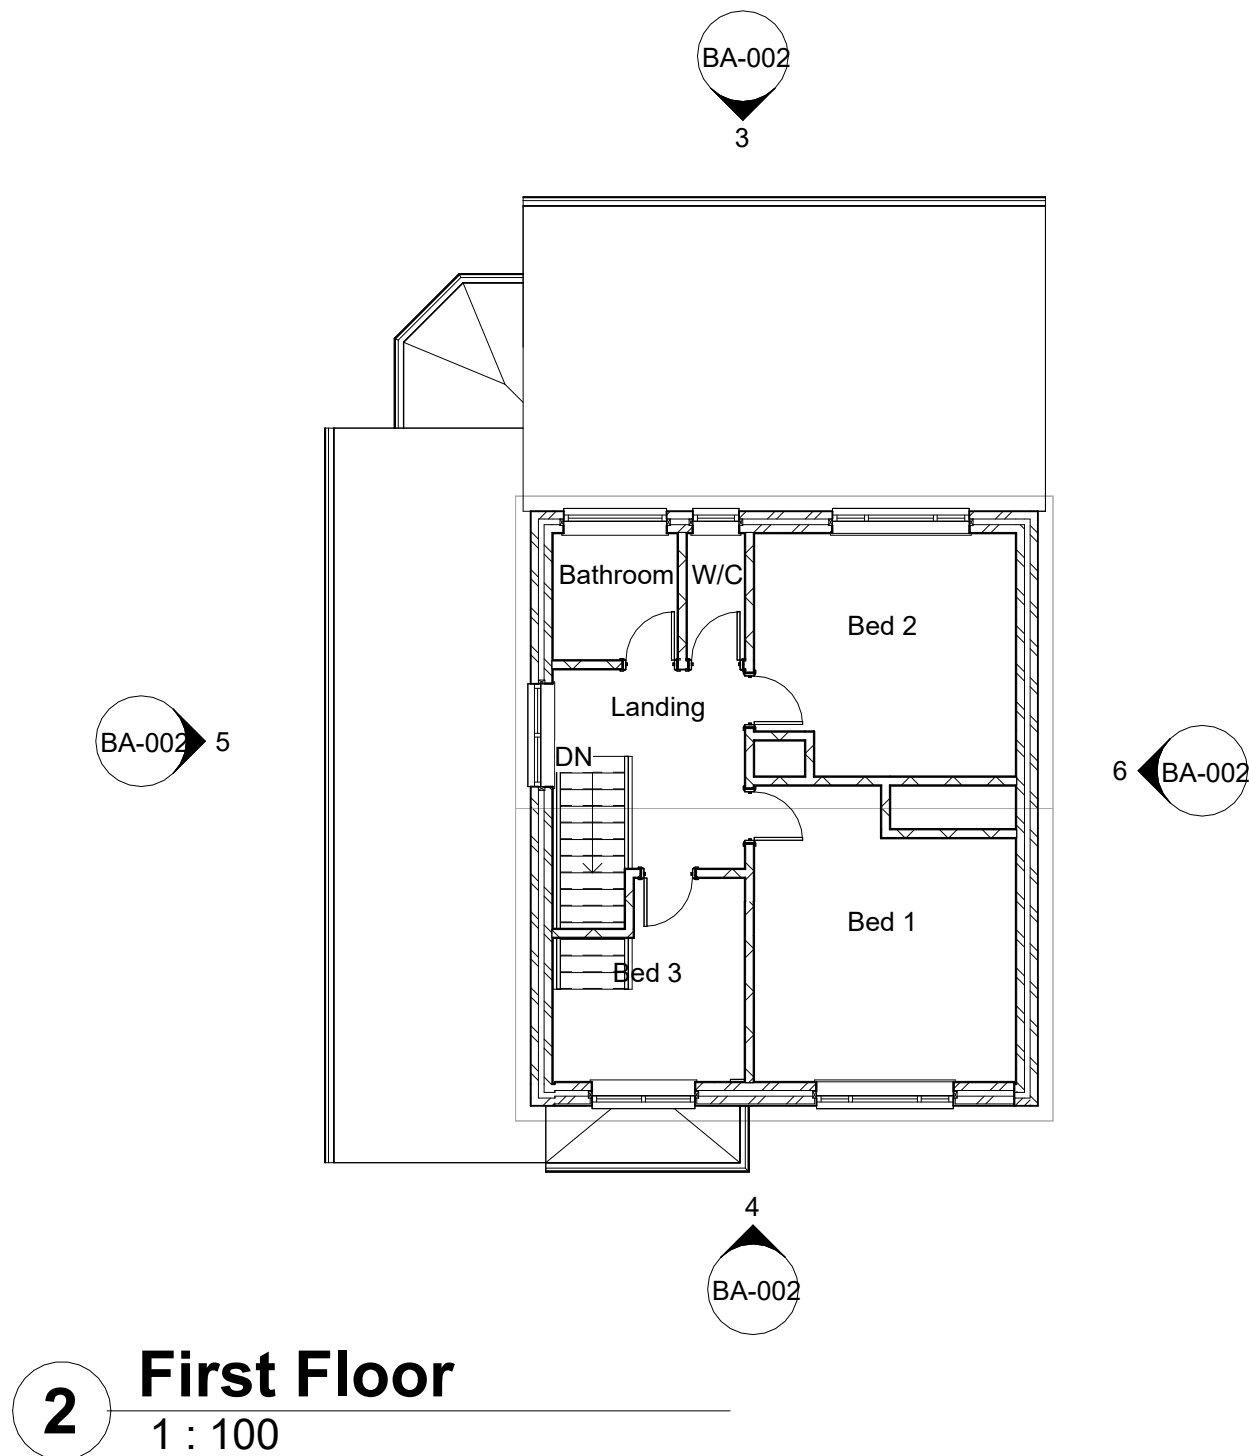
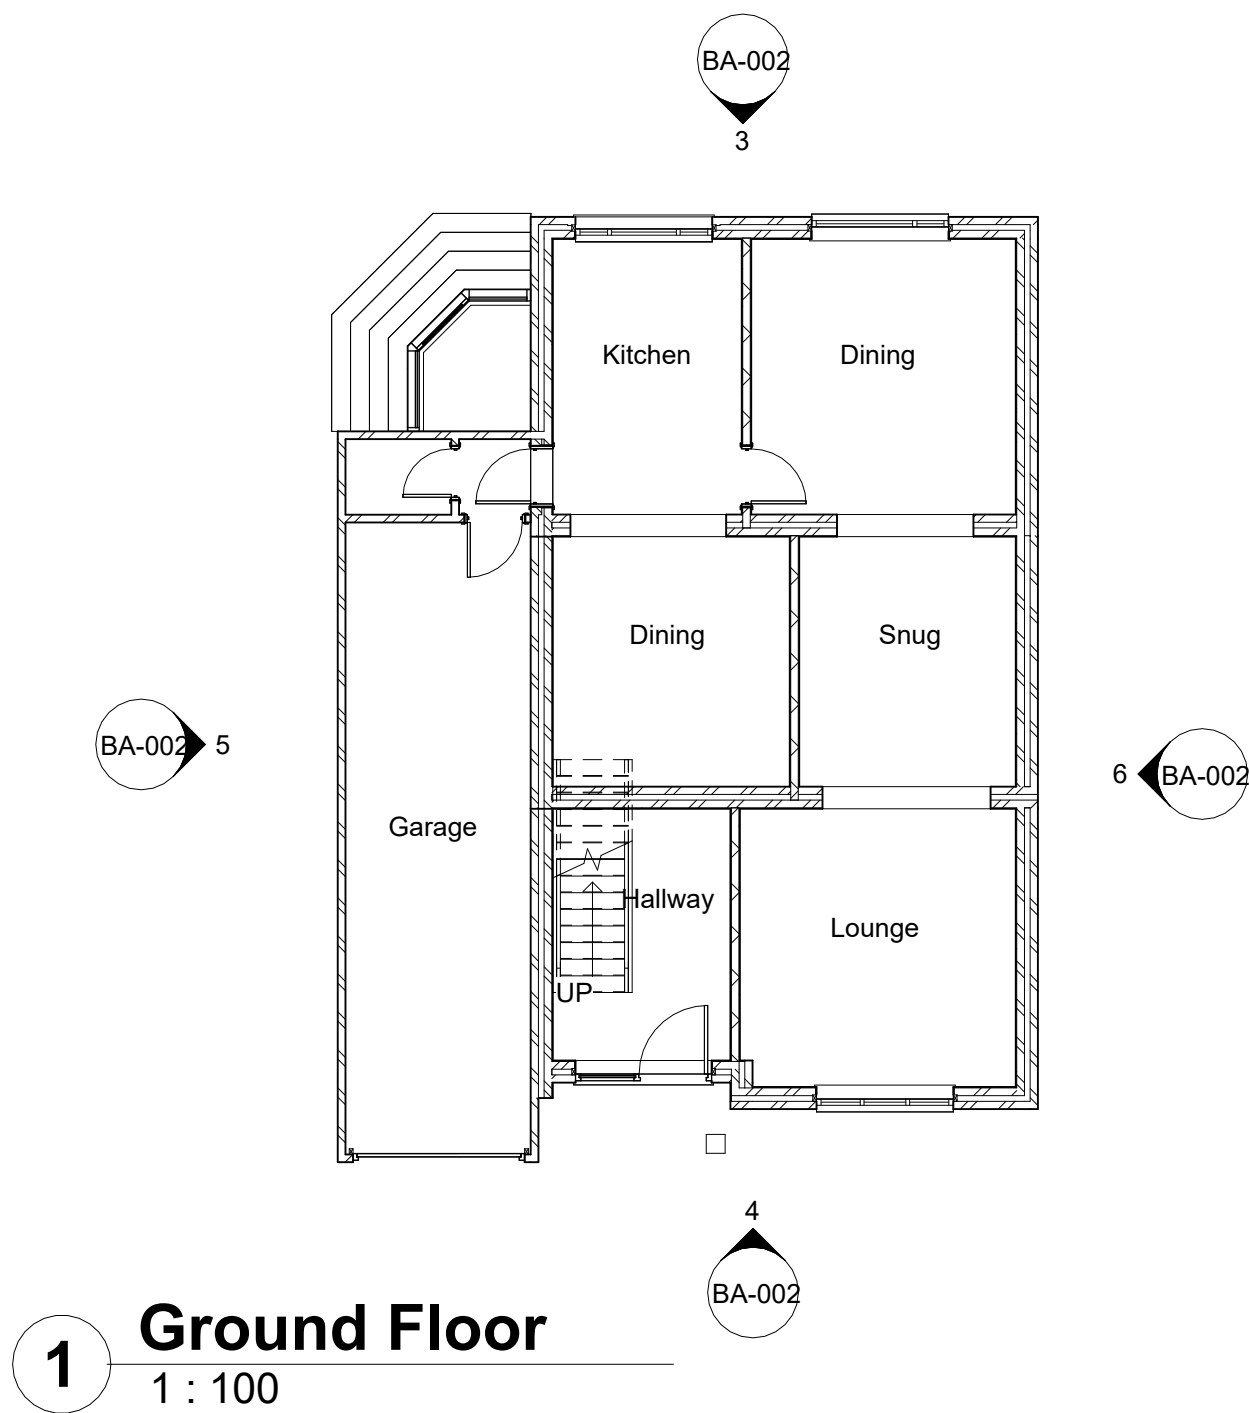


No.	Description	Date
PROJECT		
21 Burdette Avenue		
TITLE		
Existing General Arrangement		
CLIENT		
Mr R Fry		
SCALE (@A2)		DATE
1 : 100		Issue Date
DRAWING NUMBER		REV
BA-002		