
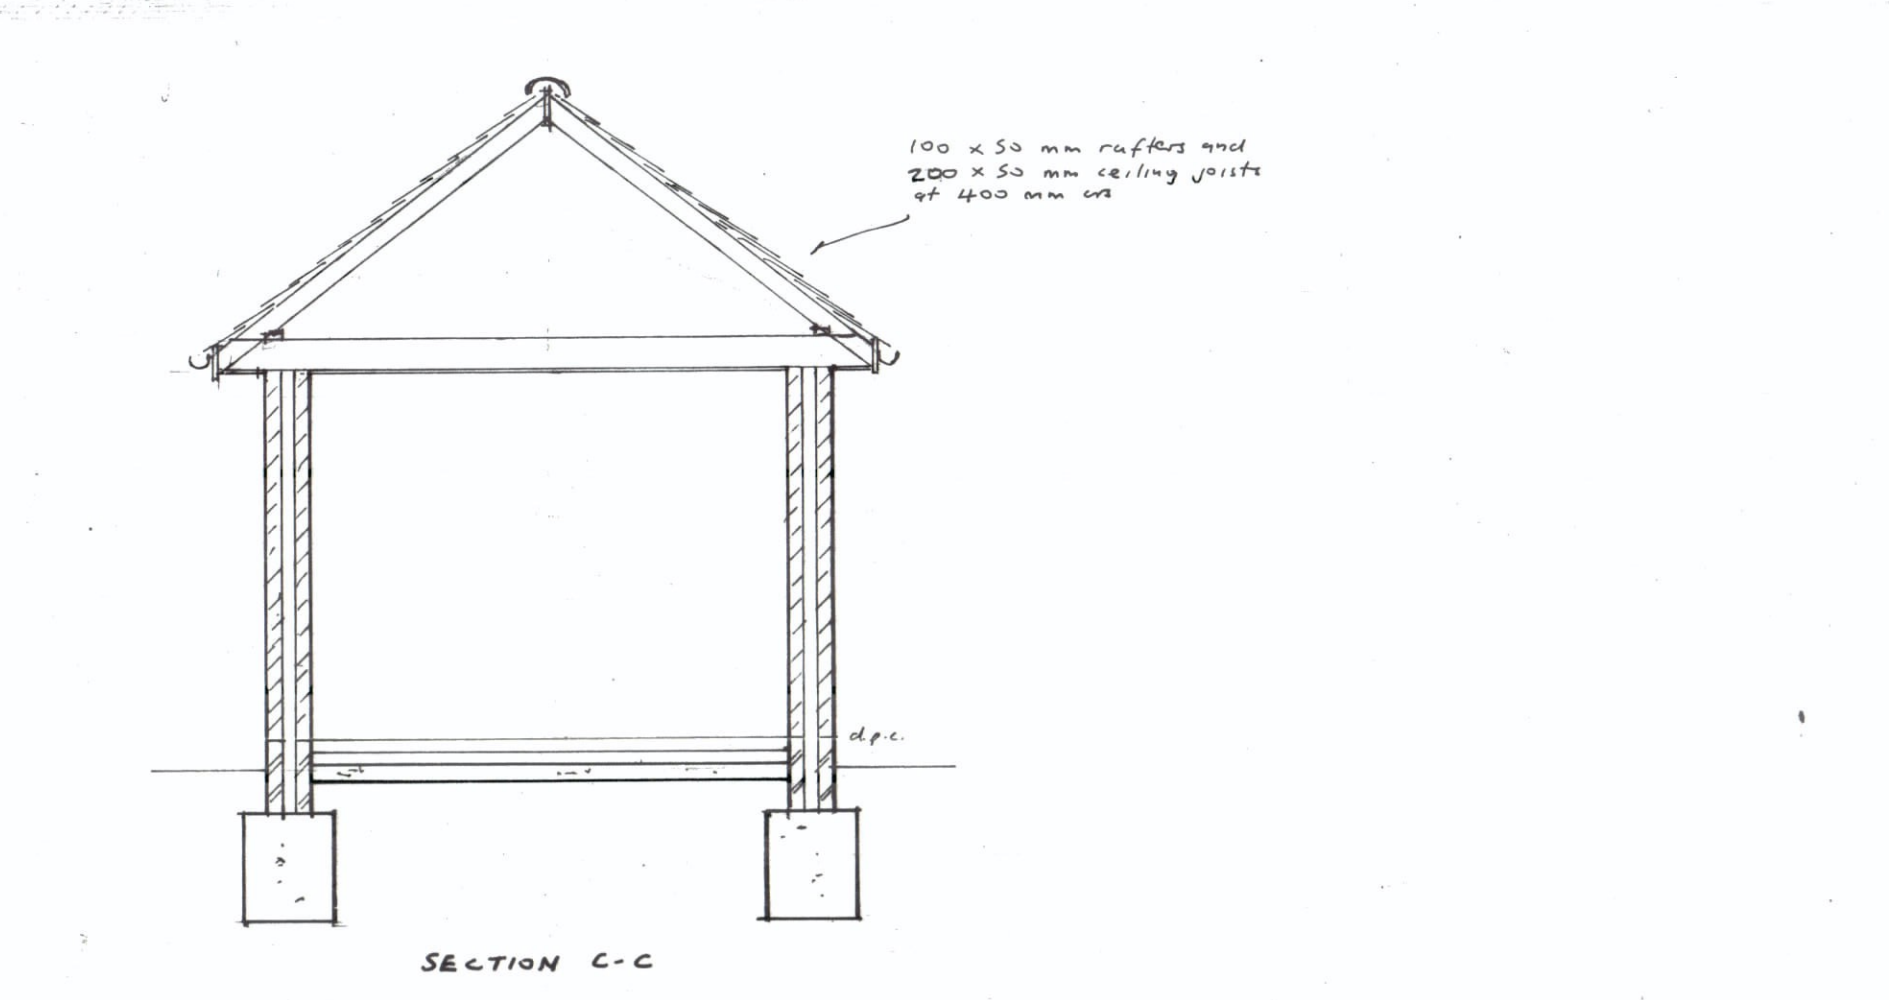
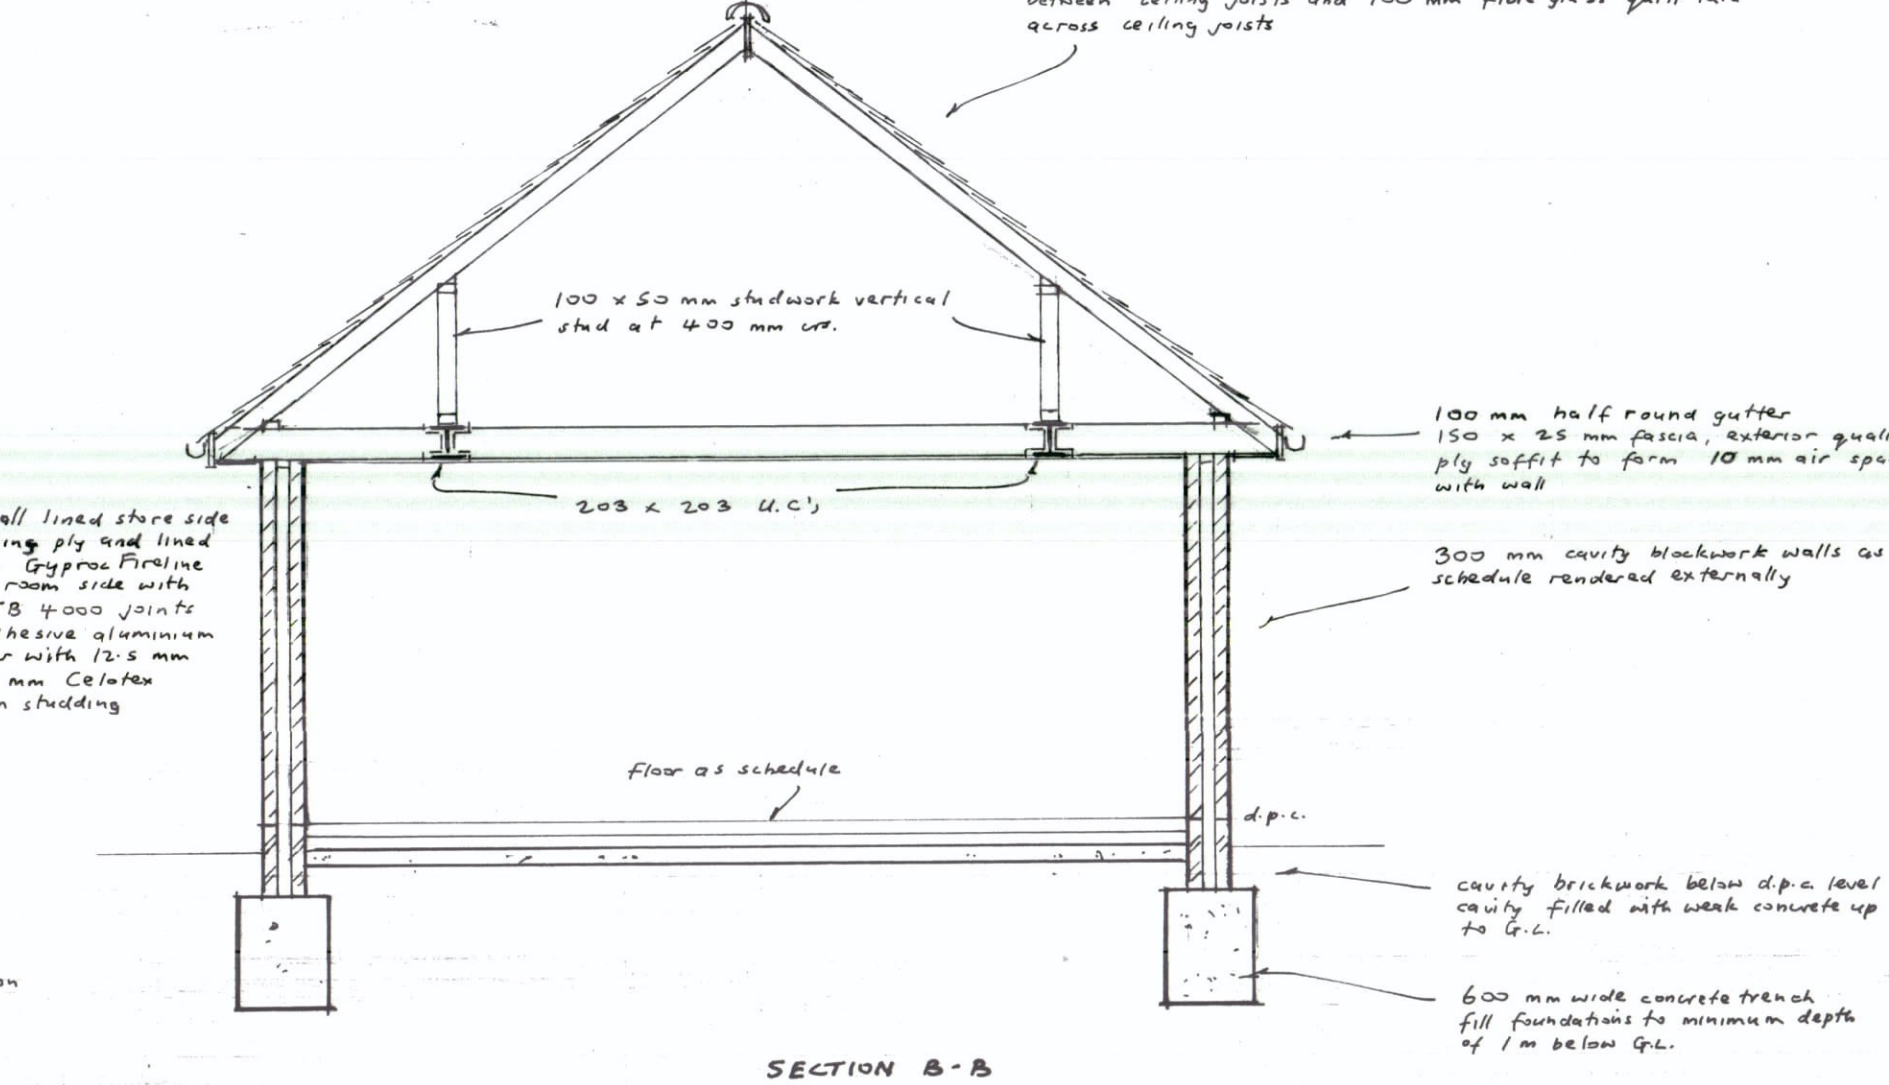
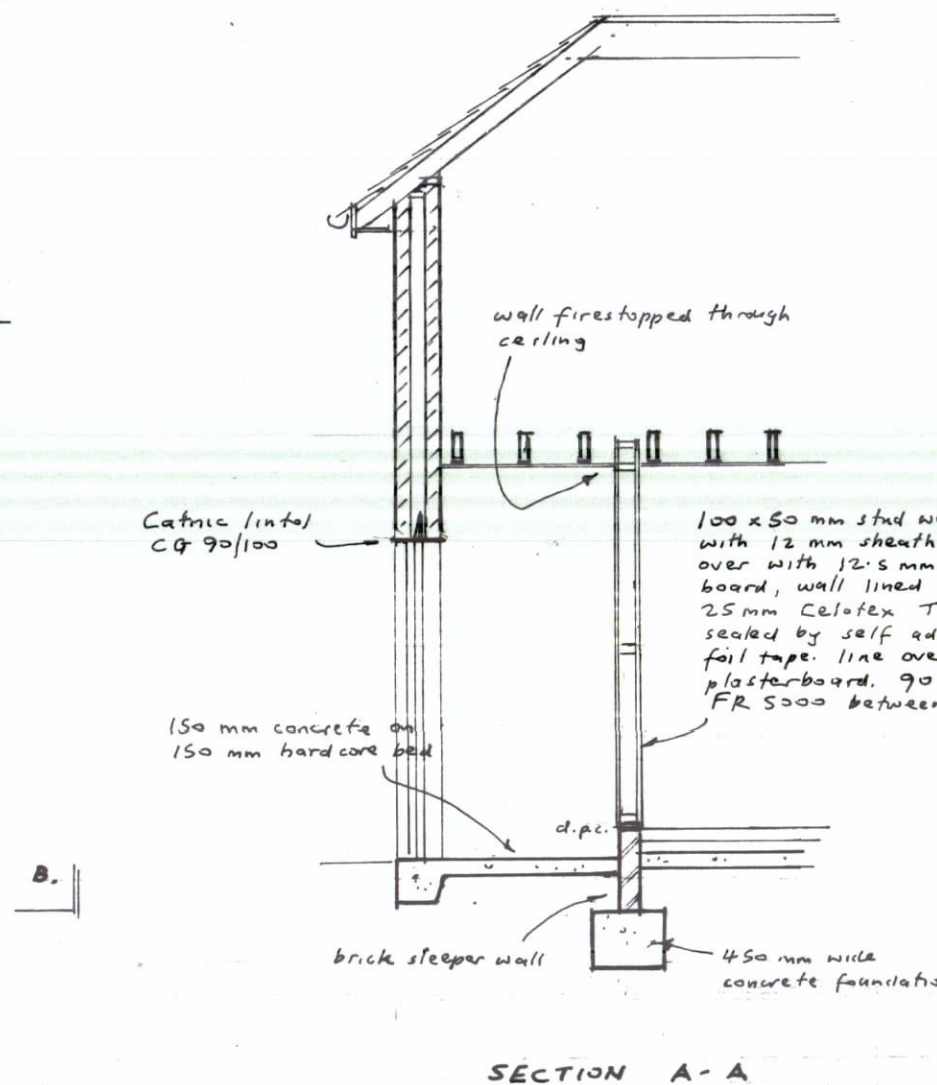
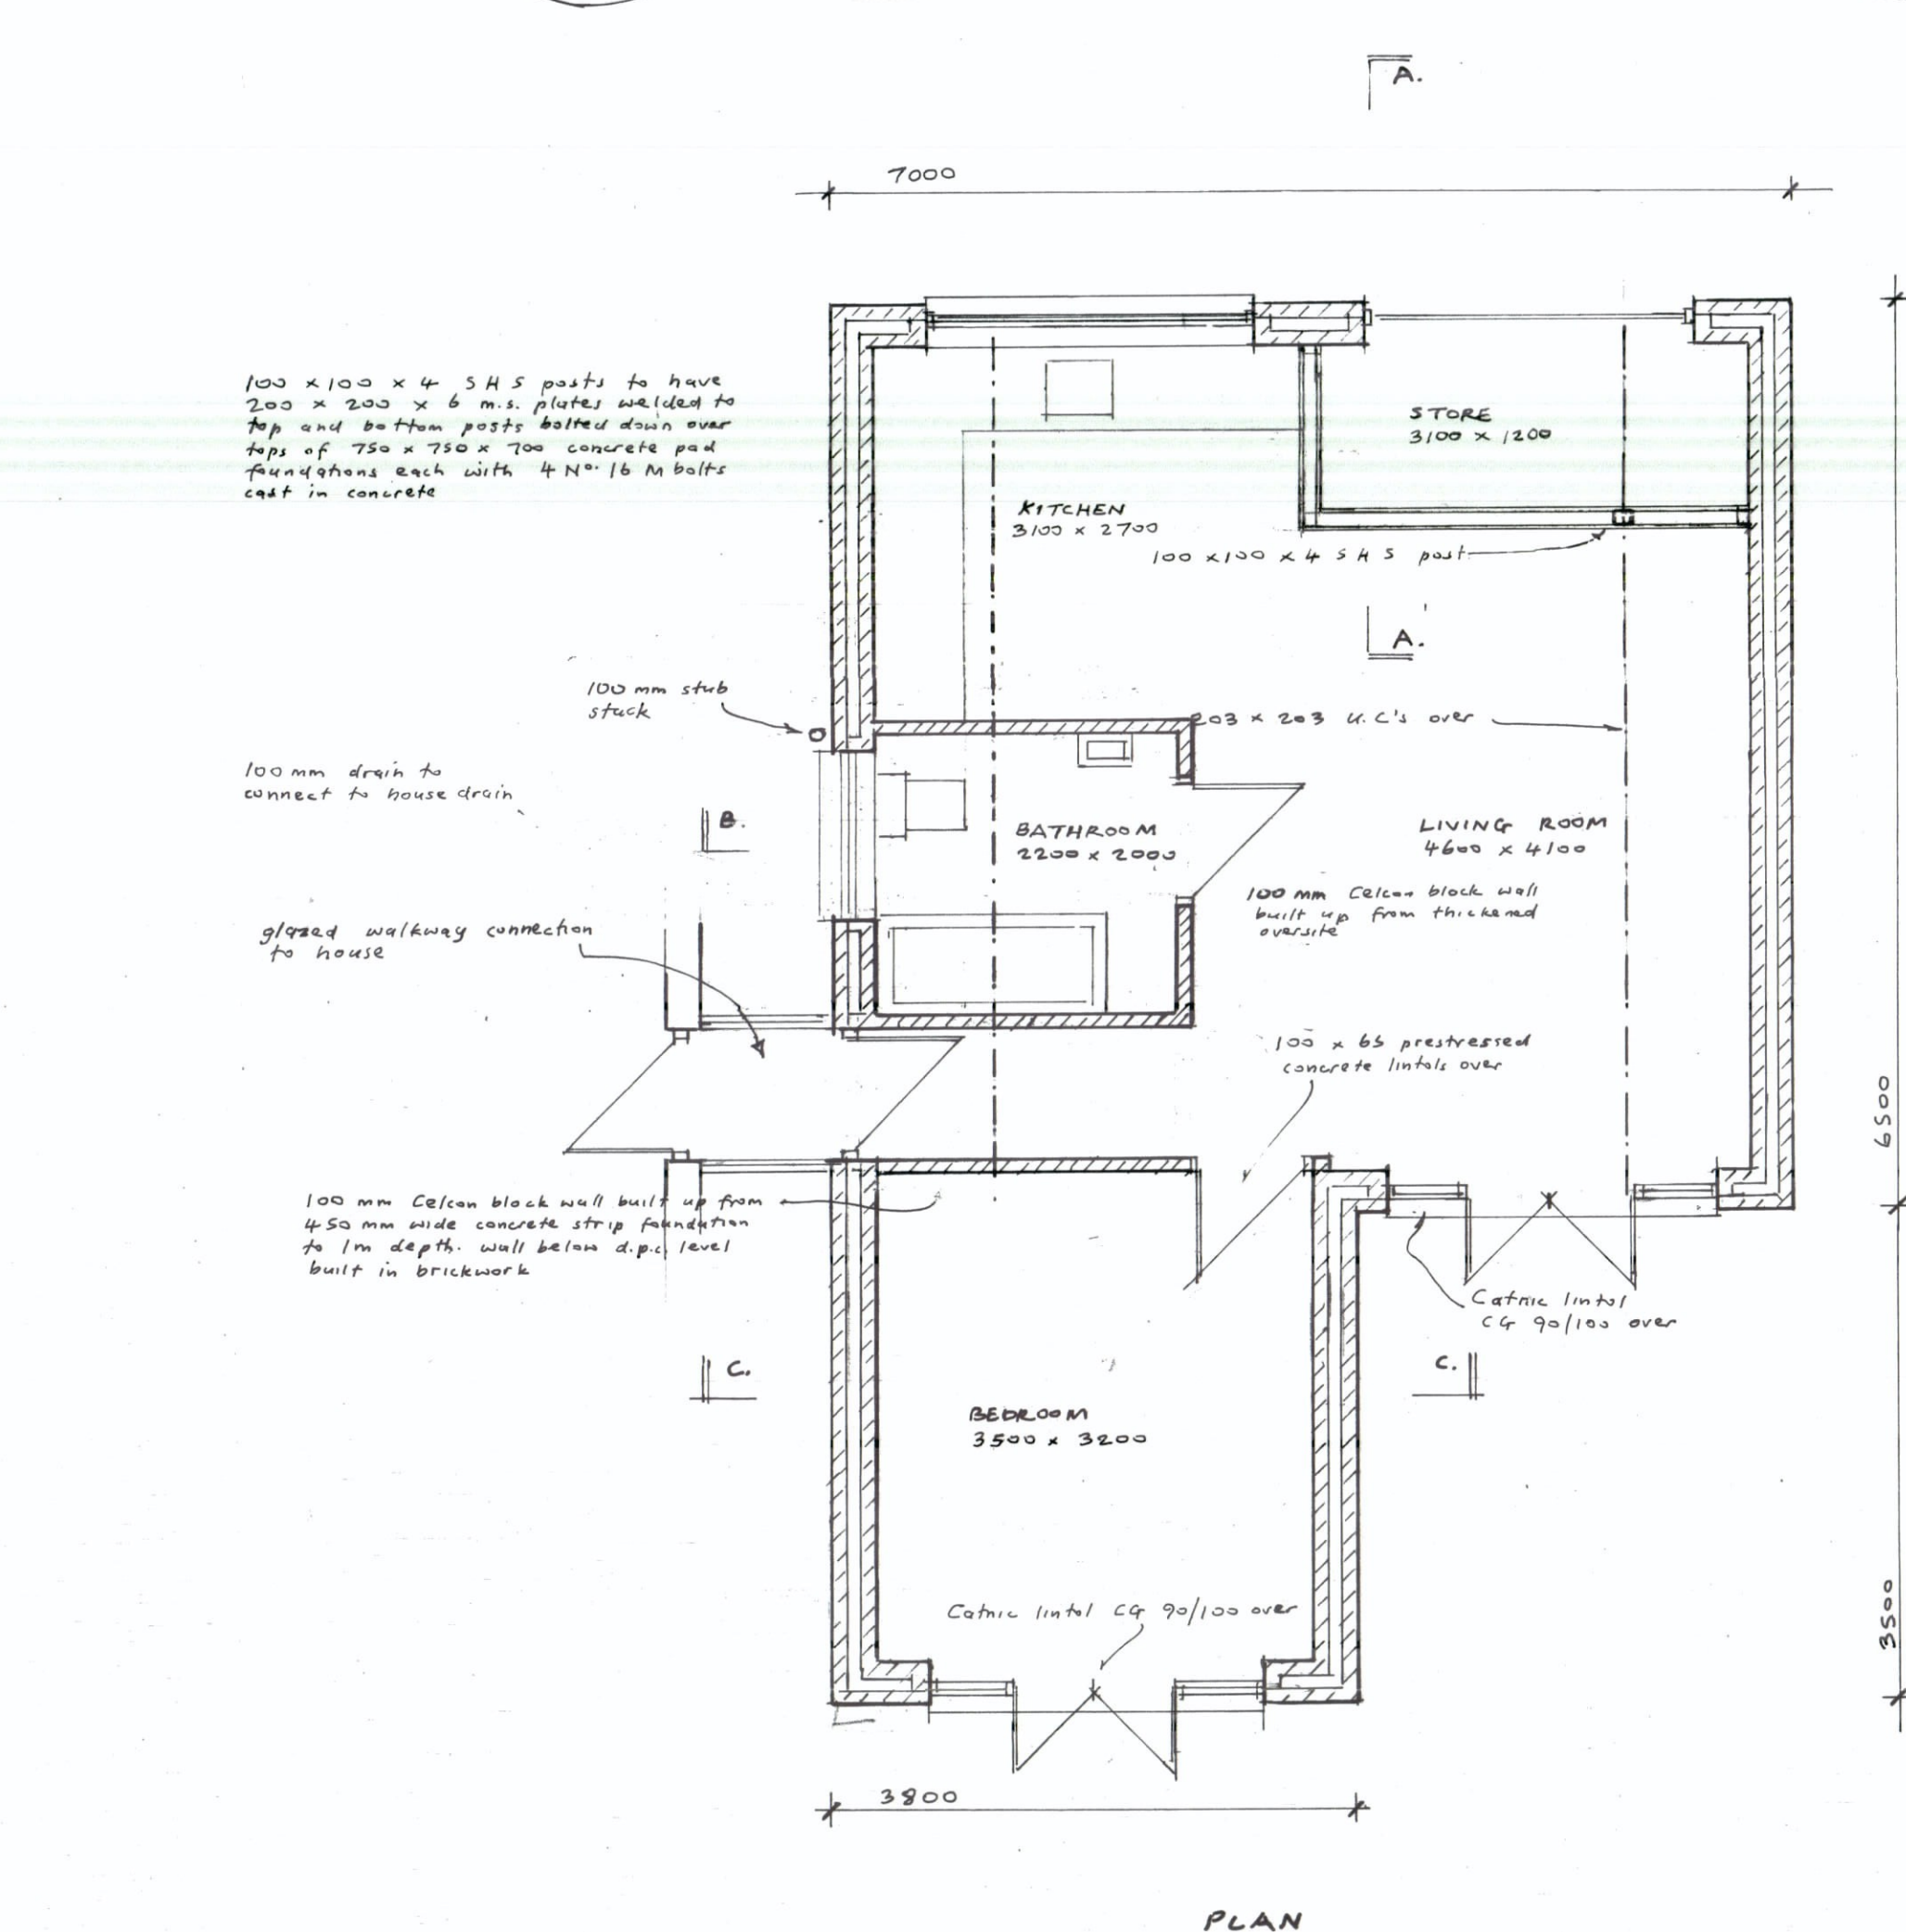


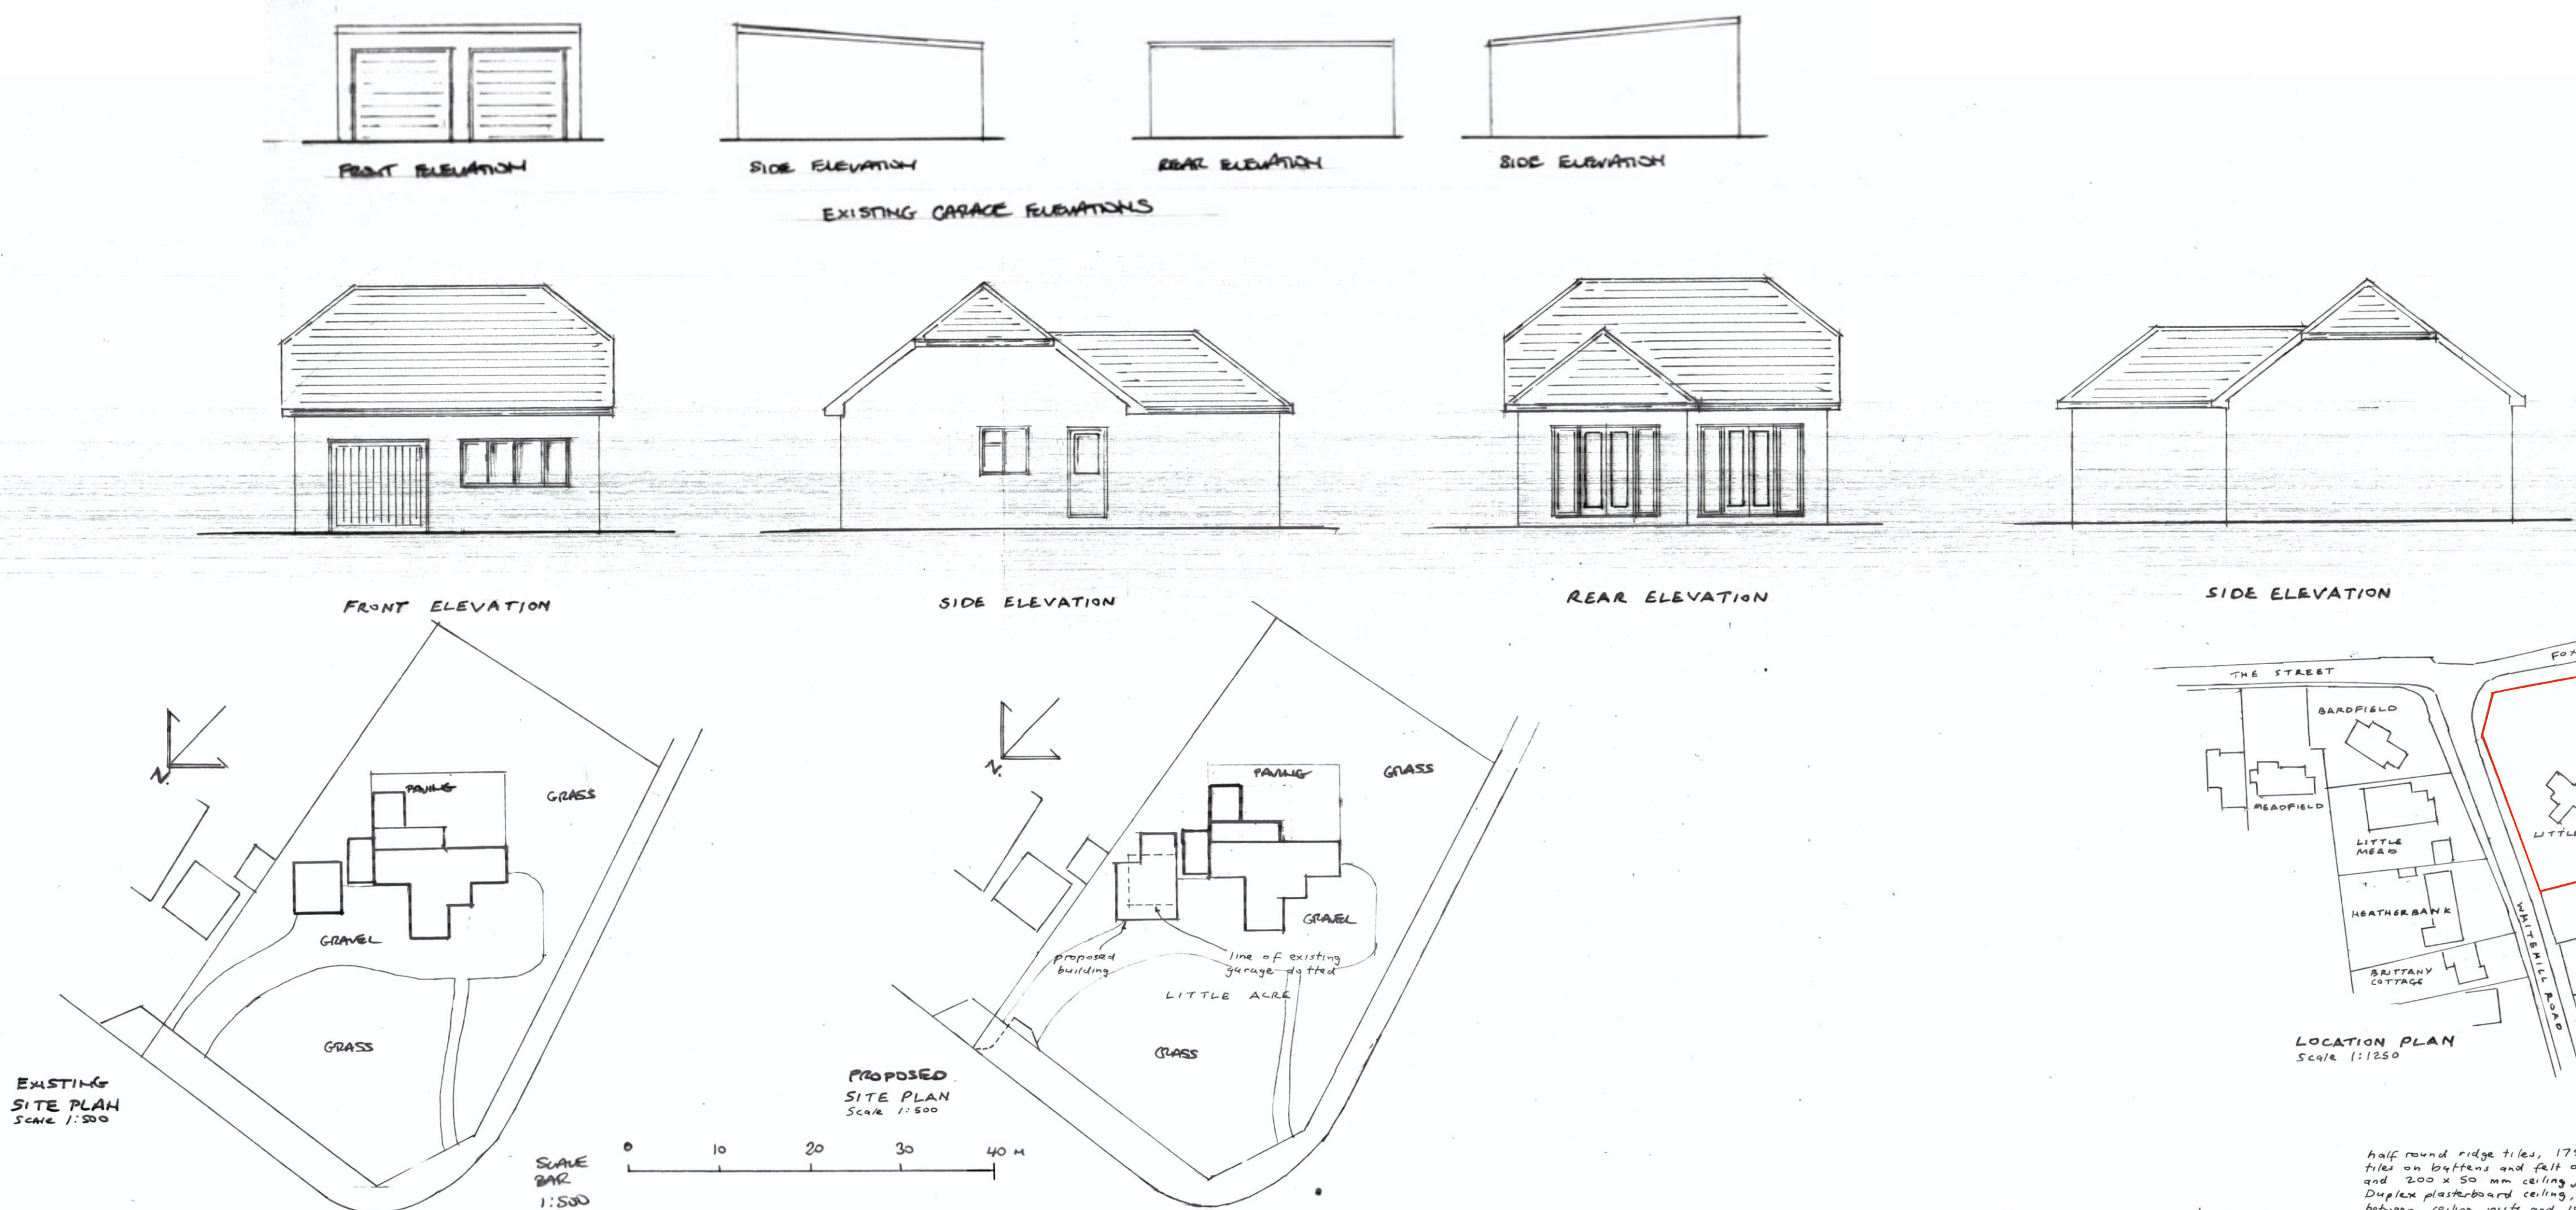

Colin Luther Associates Ltd
 25B Pickford Road
 Bexley Heath
 Kent DA7 4AG
 Email: cwplans@aol.com
 Tel: 020 8303 1995

Architectural Consultants

REVISION

SCALE	DRG. NO.
1:50 & 1:100	2021/135

PROJECT
 GARDEN ROOM

LOCATION
 LITTLE ACRE
 FOXENDOWN LANE
 MEOPHAM

CLIENT
 Colin Luther Associates Ltd

DATE
 September 2001

Scale Bar 1:1250
 0 20 40 60 80 100 metres

Scale Bar 1:50 and 1:100
 0 1 2 3 4 5 metres

Scale Bar 1:50 and 1:100
 0 1 2 3 4 5 6 7 8 9 10 metres