


SITE MAP Scale 1 : 1250

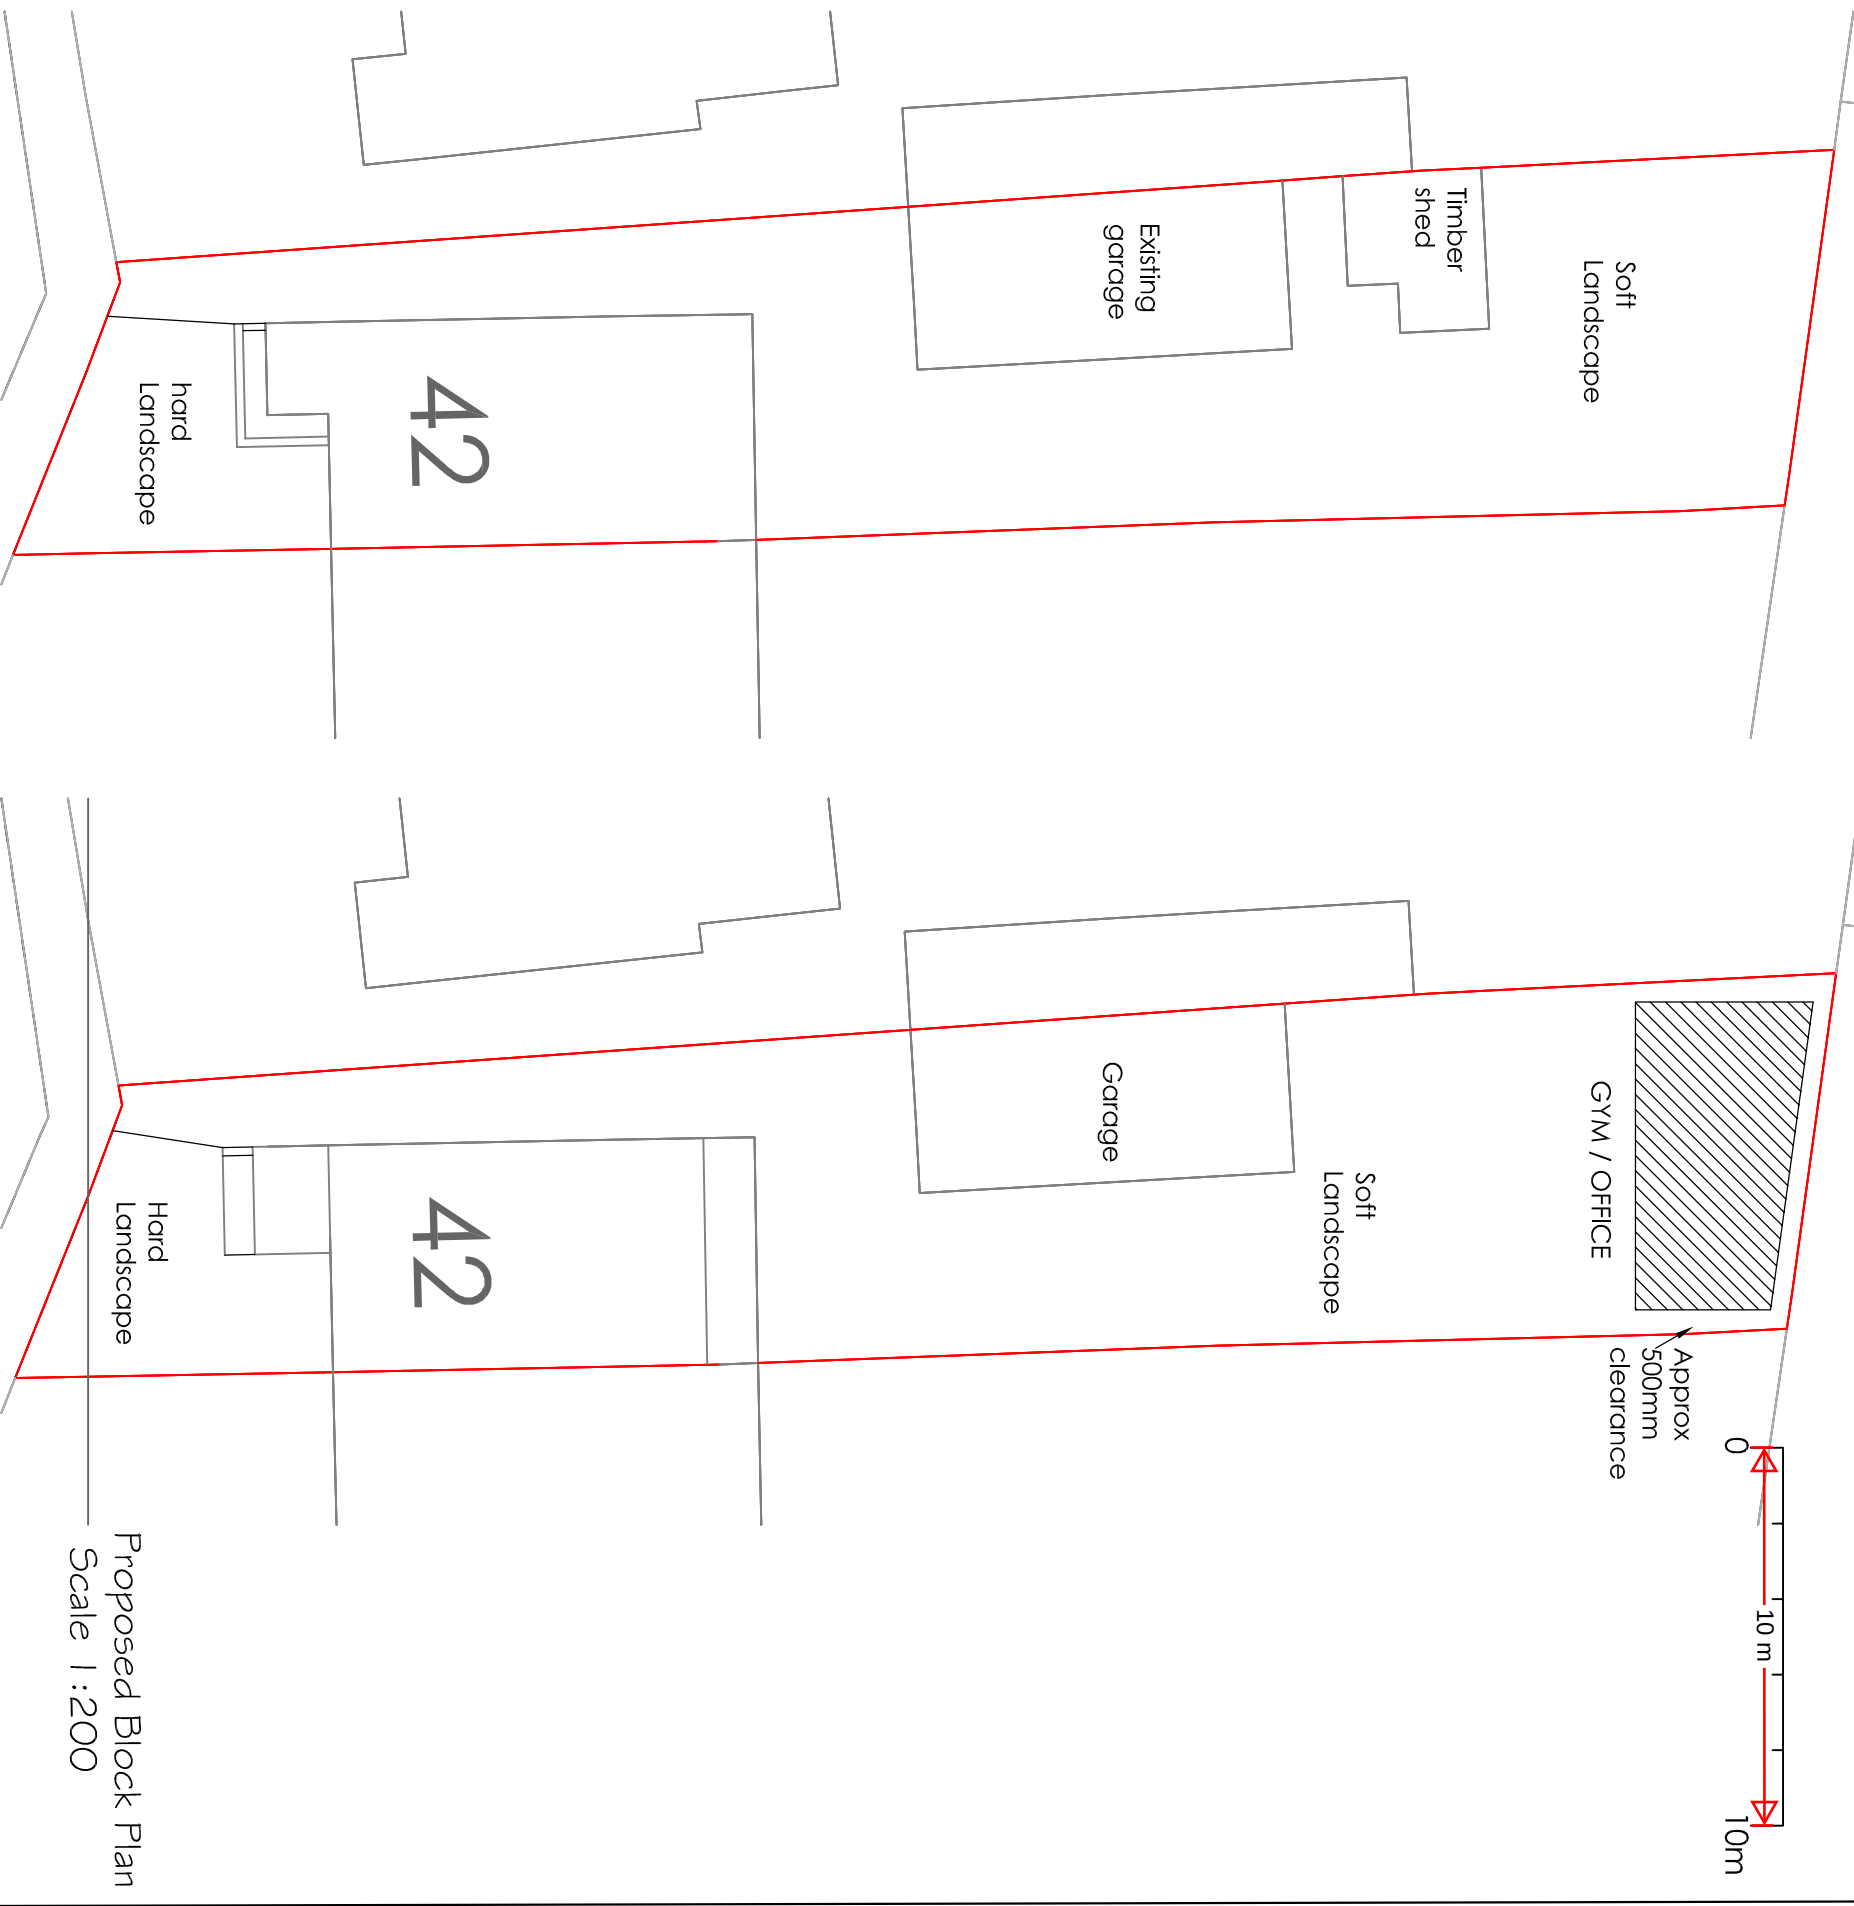

Existing Block Plan
Scale 1 : 200

Proposed Block Plan
Scale 1 : 200

Project		42 Cambria Crescent Gravesend Kent DA12 4NH		Retrospective application for the inclusion of a shower room, toilet, and small kitchenette within an approved outbuilding to be used as a home office and gym.	
Drawing Title		Site Map and Existing & Pre-existing Block Plan			
Rev		A		Existing and Proposed Block Plan	
Date		Dec 25		Date	
Drawn		HC		Date	
Scale		1:1250 1:100		Drawing No.	
42CC/A3/O1A					