


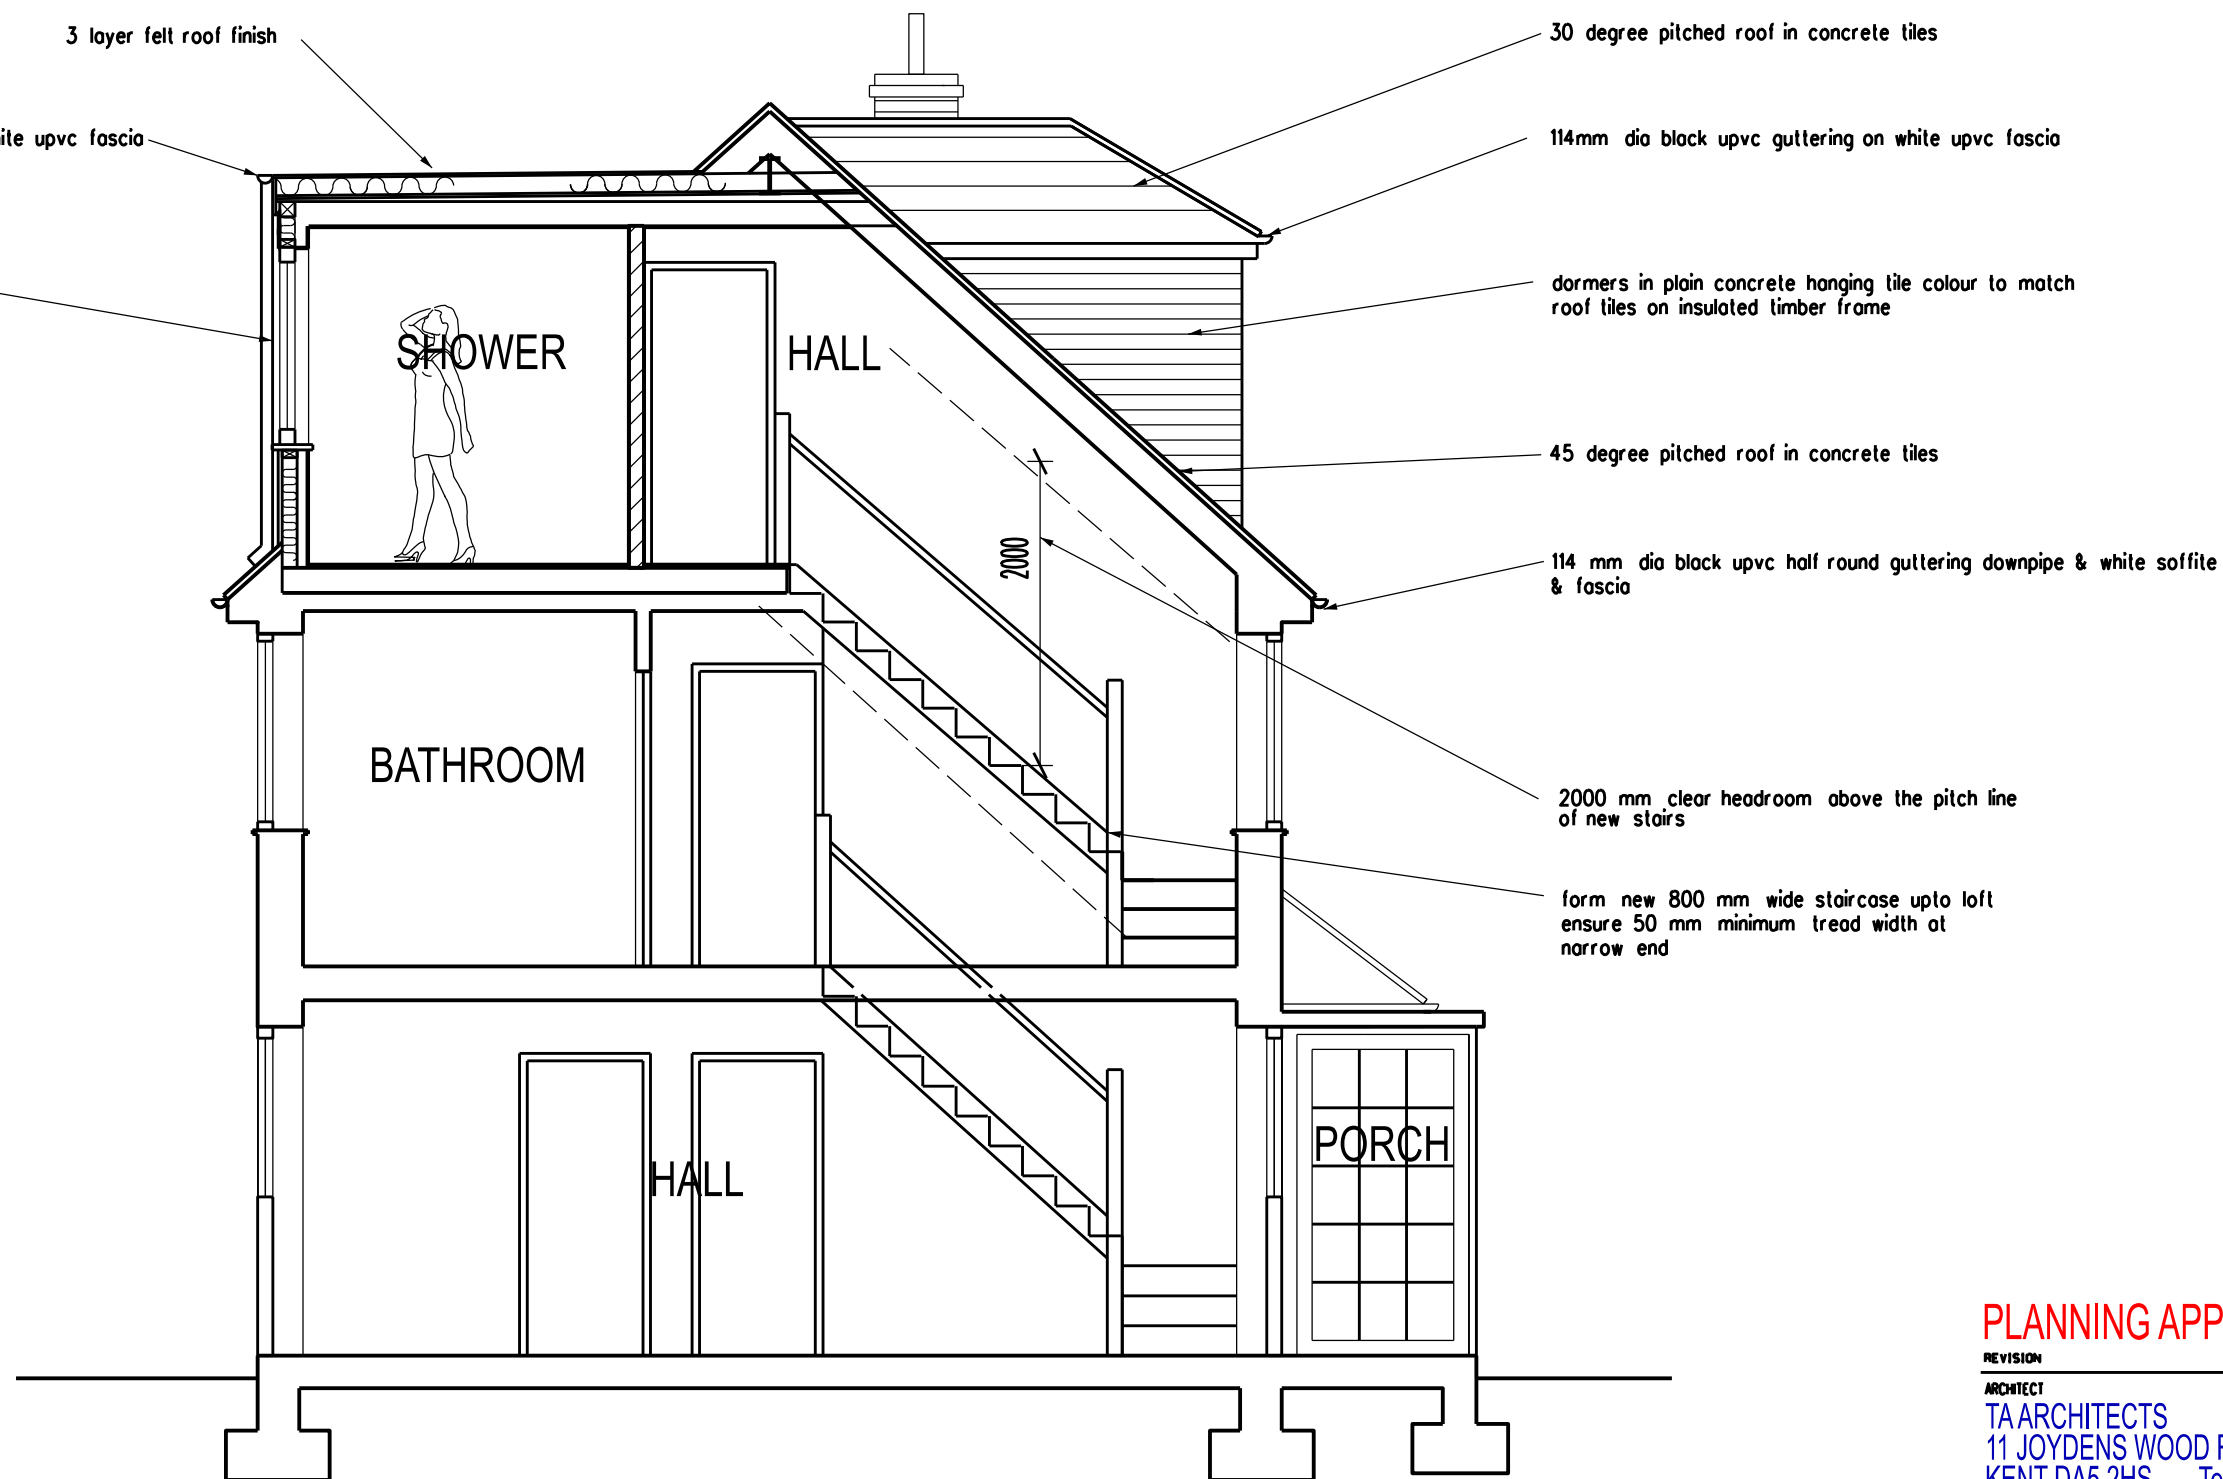

PLANNING APPLICATION

REVISION DATE

ARCHITECT
TA ARCHITECTS
11 JOYDENS WOOD ROAD BEXLEY
KENT DA5 2HS Tel 07905 130591
ta140256@googlemail.com

JOB
PROPOSED FIRST FLOOR
AND LOFT EXTENSIONS
AT STAVESACRE COTTAGE
LONGFIELD DA13 9HP

DRAWING
SECTION A-A

SCALE 1:50 AT A3 DATE MAY 2023

DRAWING NO.
PG/10

0 1 2 3 4 5 metres