


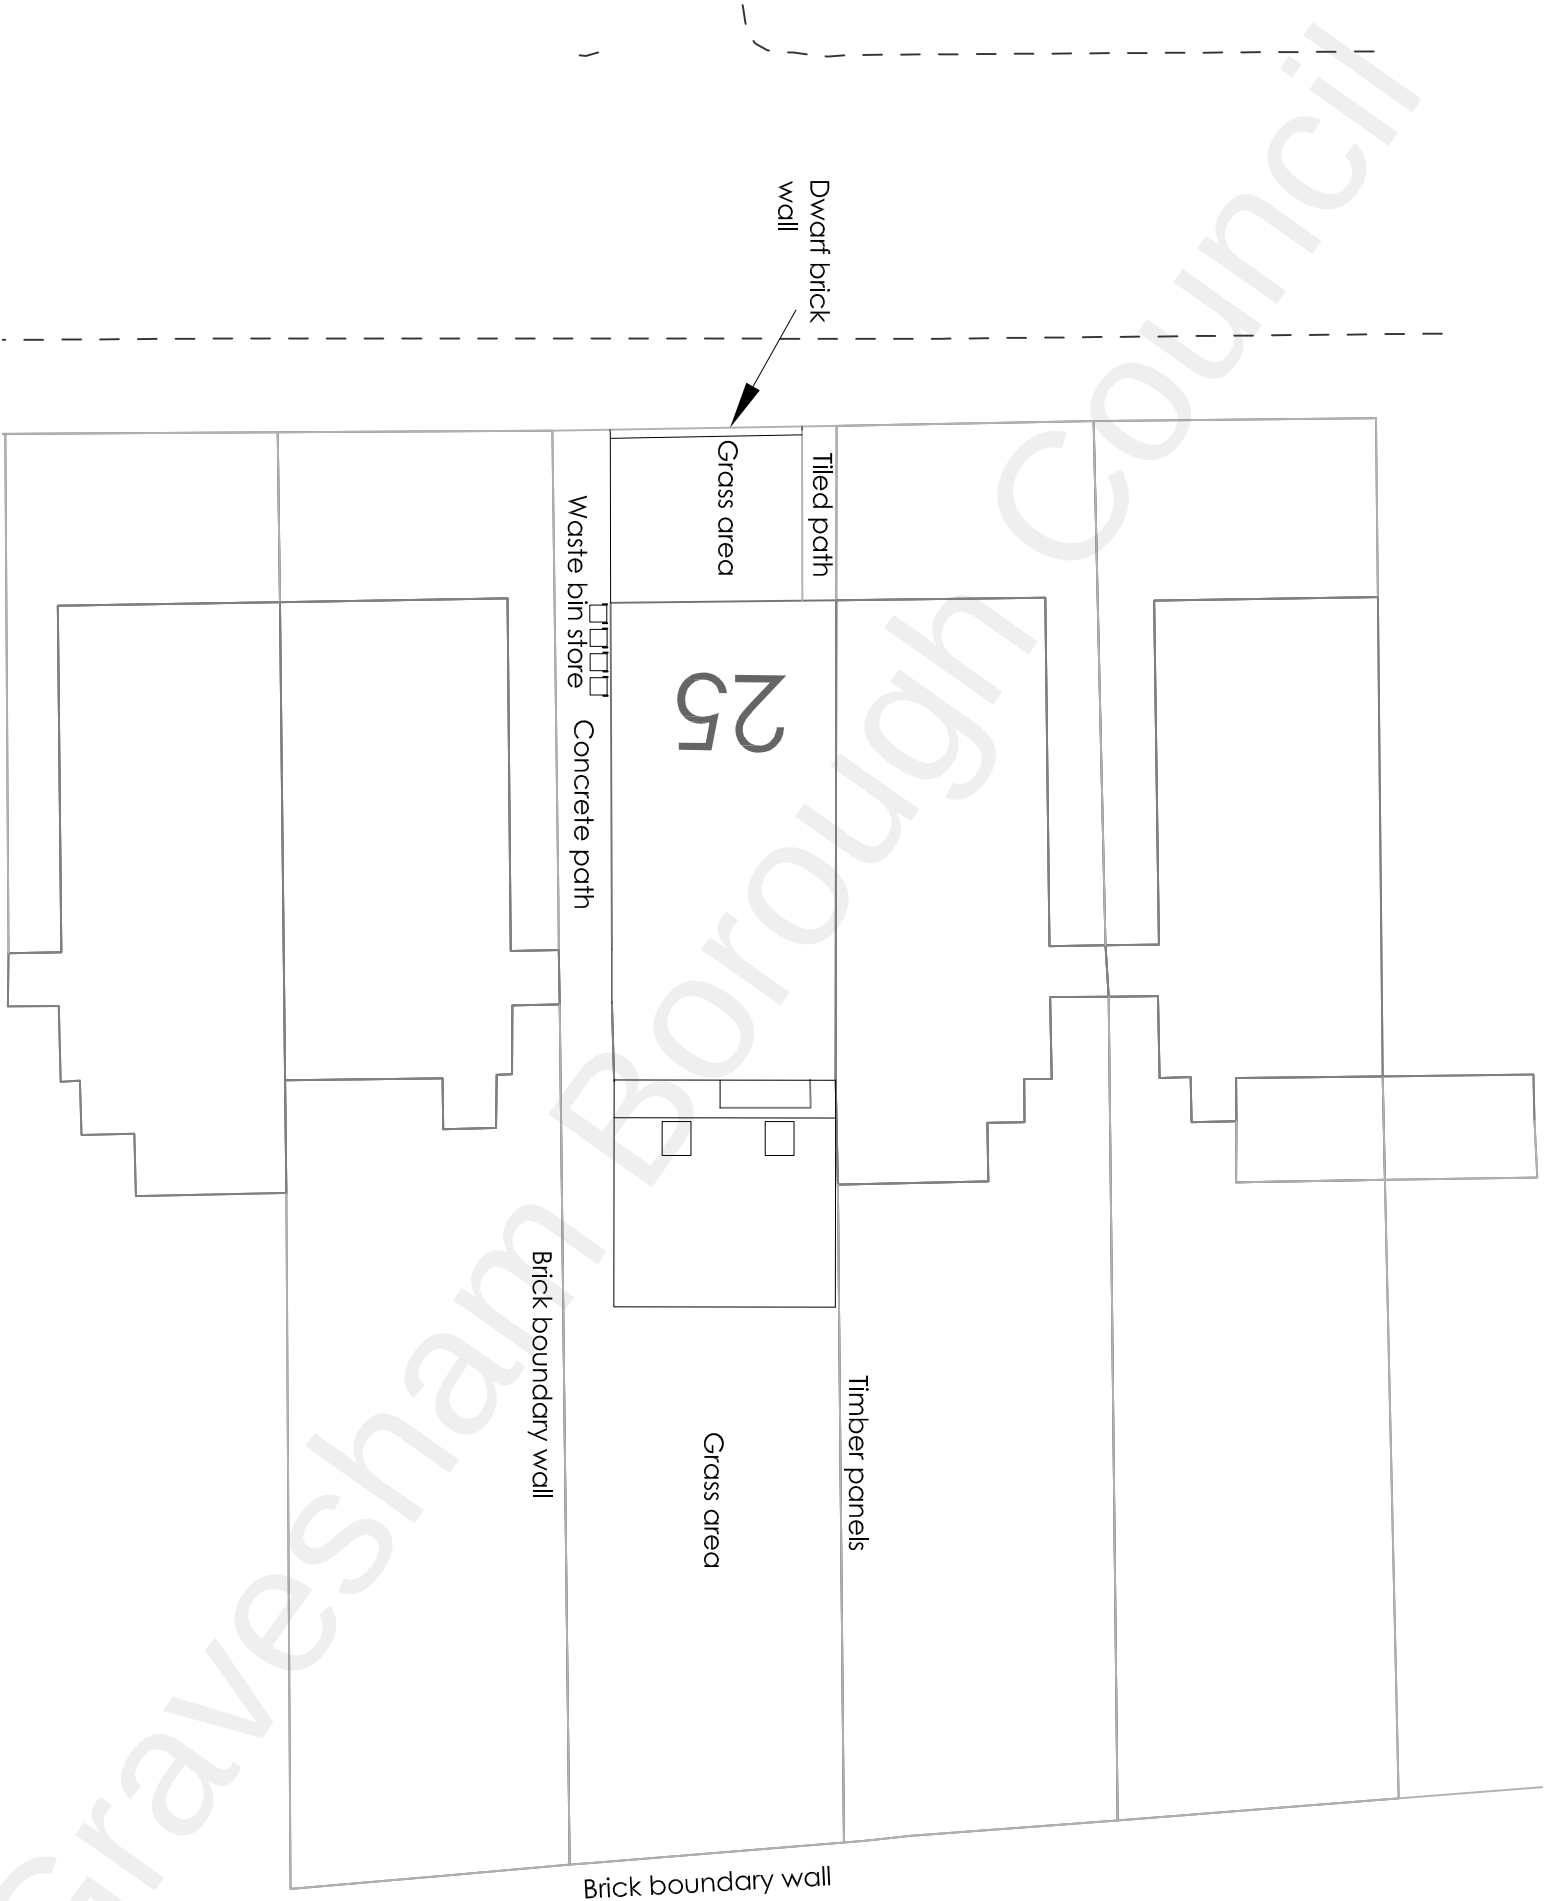

Project						
HMO Conversion						
25 The Avenue Gravesend Kent DA11 0NA						
Drawing Title						
No Change To Block Plan			Rev	Description	Date	Drawn HC Date July 2021 Scale 1:200 Drawing No. 25TA/A3/O5