


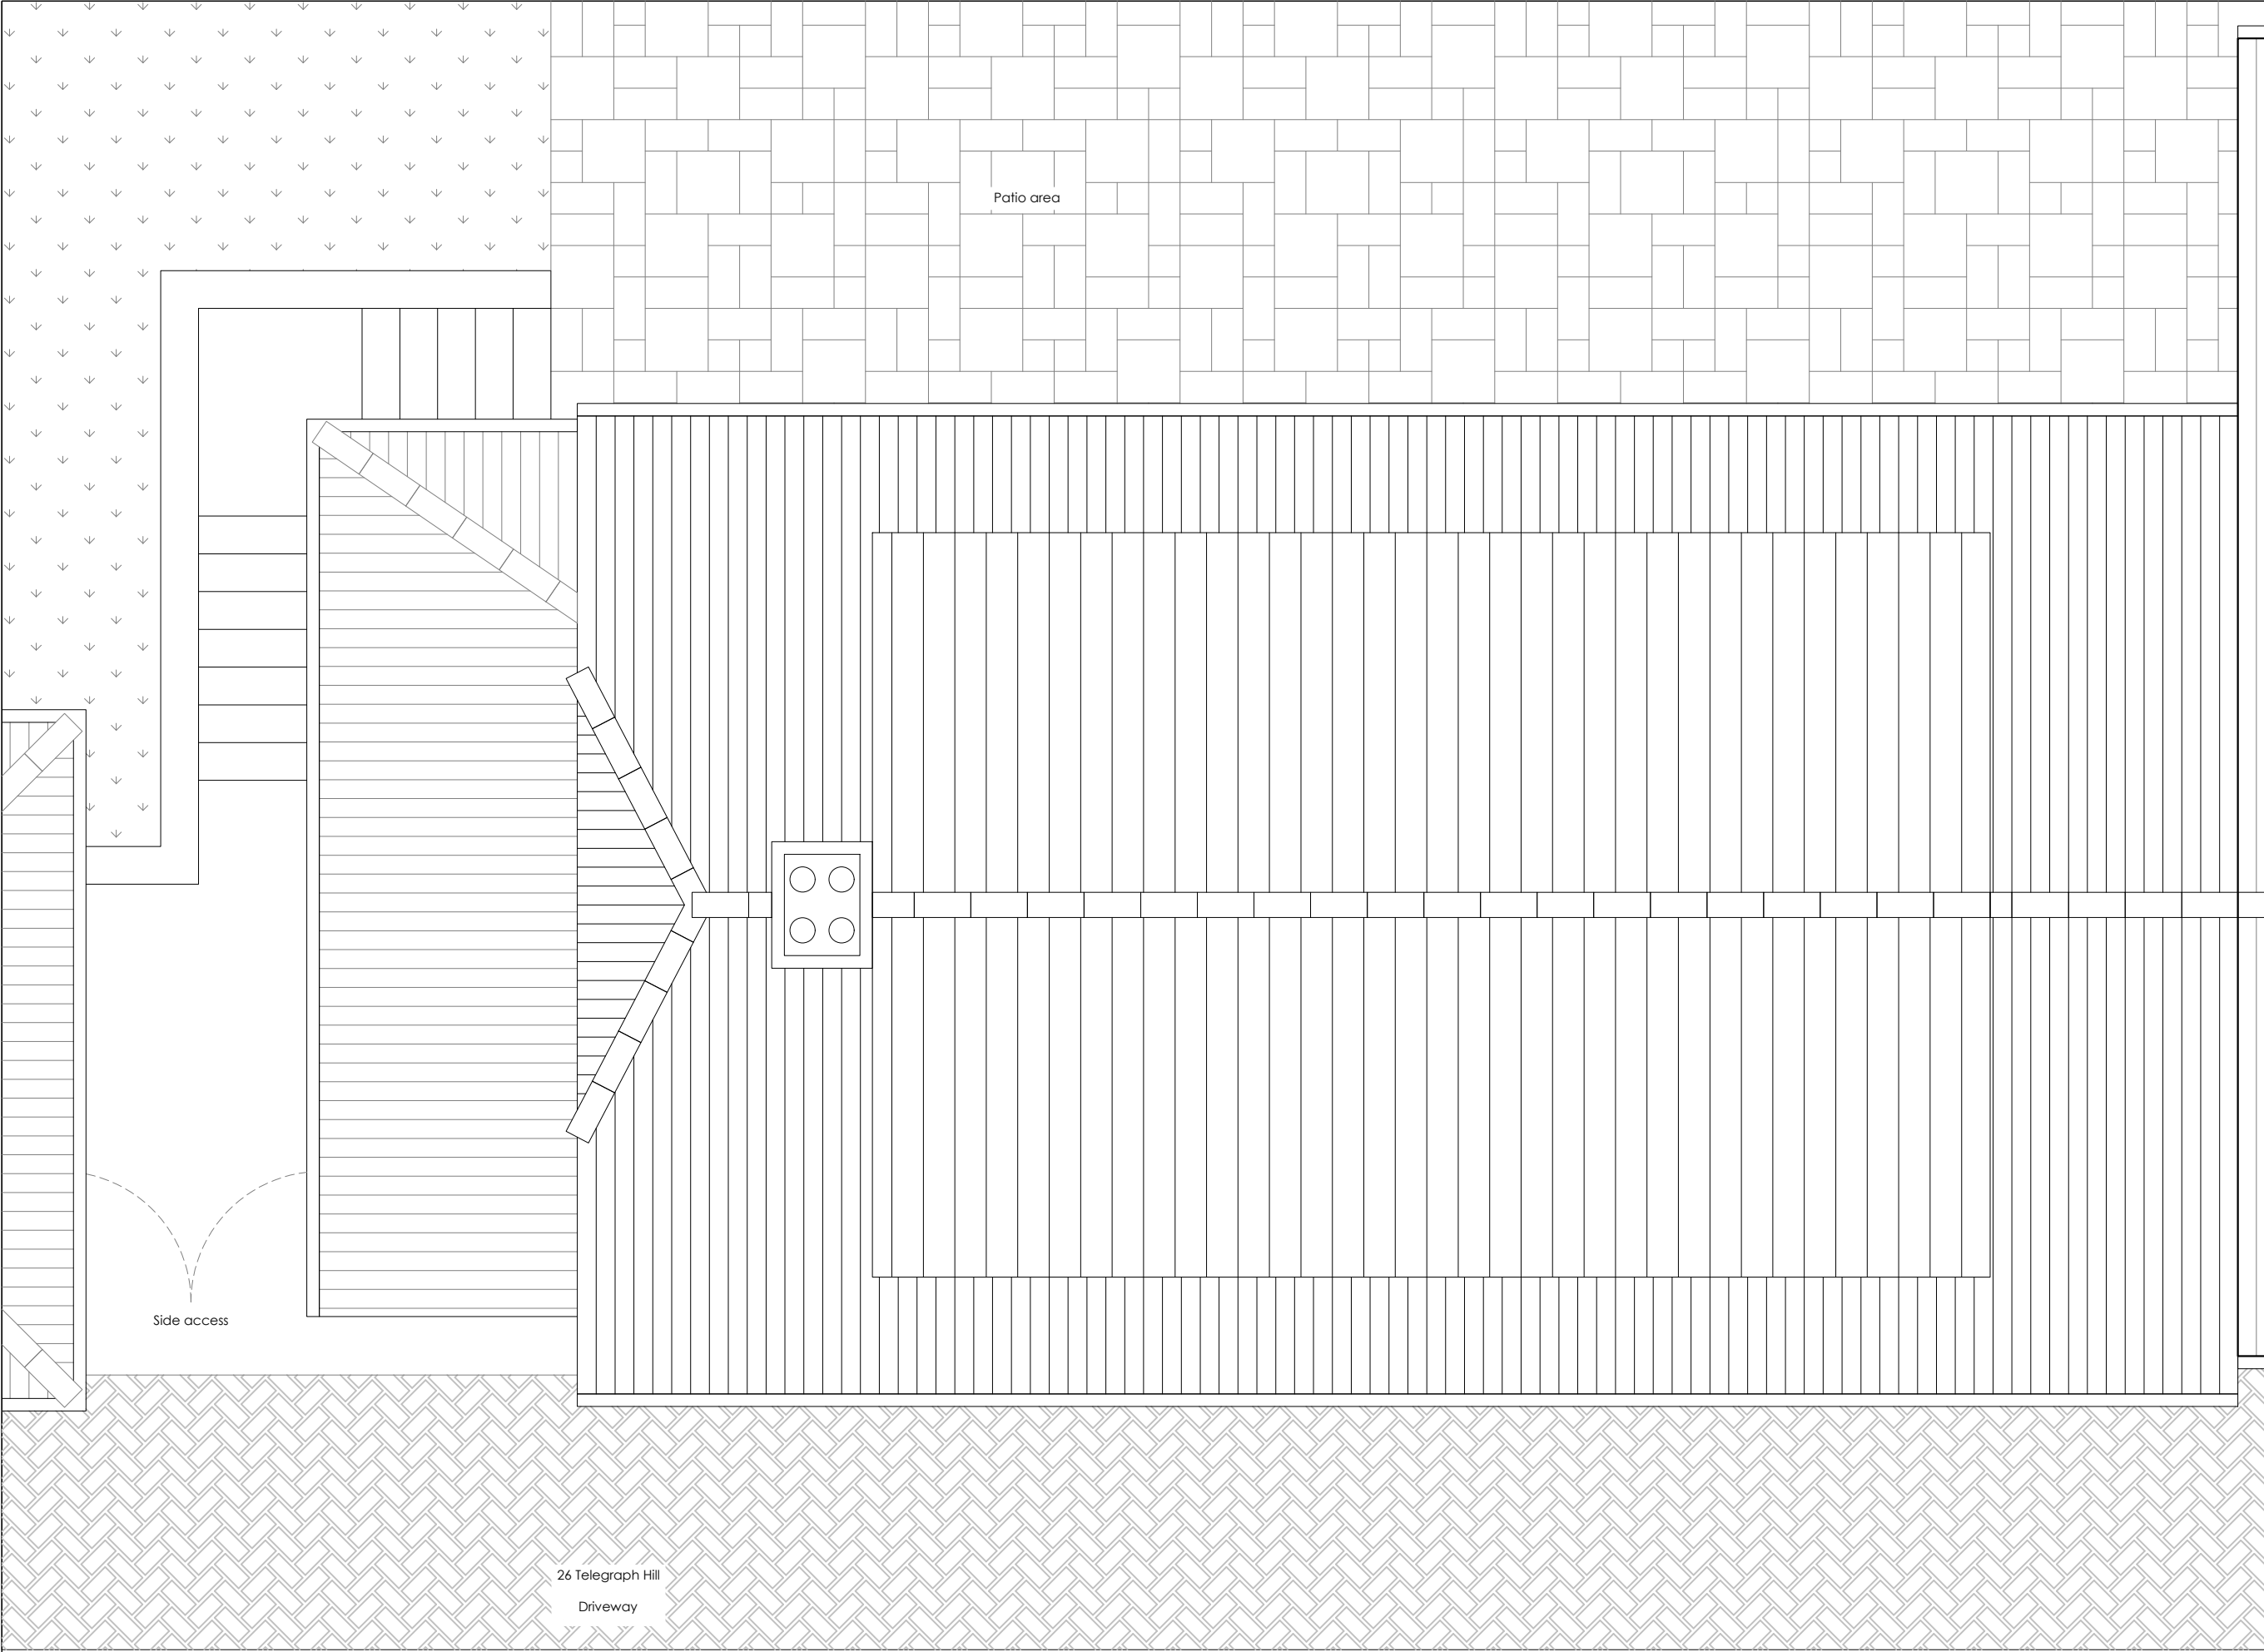

- NOTES:
- 1. All dimensions and levels are to be checked on site by the main contractor before work commences.
 - 2. The Architect is to be informed immediately of any discrepancies.
 - 3. Do not scale this drawing, use written dimensions only.
 - 4. All dimensions are in millimeters unless otherwise stated.
 - 5. If in doubt ask.

26TH
26 Telegraph Hill
Higham
ME3 7NW



Replacement of Sun room on
the same footprint, rising
pitched roof, 2no windows
enlarged (rear elevation)

Roof Plan
Existing

26TH02/EX Rev.--

Status: Lawful Development Certificate

01-06-2023 1:50@A3

GMA
Giovanni Mastromartino Architect

Innovation Centre Medway
Maidstone Road
Rochester ME5 9FD
M: +44(0)77 48231428
gmarchitect20@gmail.com

