


PLANNING NOTES:

- Proposals are subject to statutory consents and their related conditions.
- Proposals are indicative only and subject to further detailed design.
- Areas are approximate and are based on existing measured data provided by others.
- Proposals may be subject to 3rd party agreements such as party wall agreements, rights of light, access easements and other legal covenants.
- Proposals are subject to legal agreements and amendments to existing leases agreements where applicable.

FINISHES KEY

Please read proposed drawings and notes in conjunction with the full application package.


- PA1 Polymer concrete base
Colour: Black
- PA2 Vertical touch screen
Colour: Black
- PA3 Metal Canopy with integrated security camera
Colour: White
- PA4 Metal Cladding
Colour: White

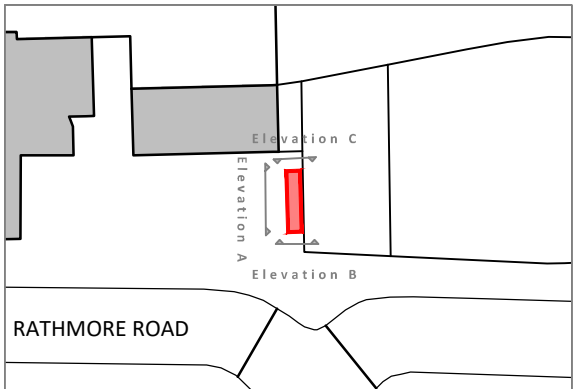


ELEVATIONS KEY
SCALE 1:500




PROPOSED ELEVATION

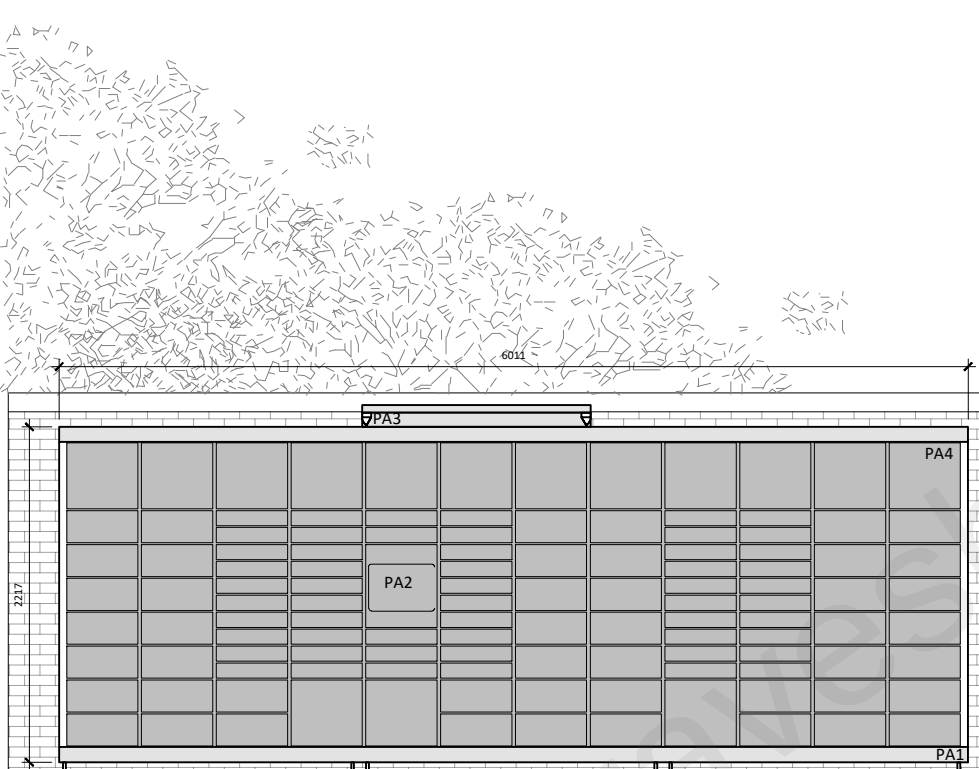


PROPOSED ELEVATION A
SCALE 1:50

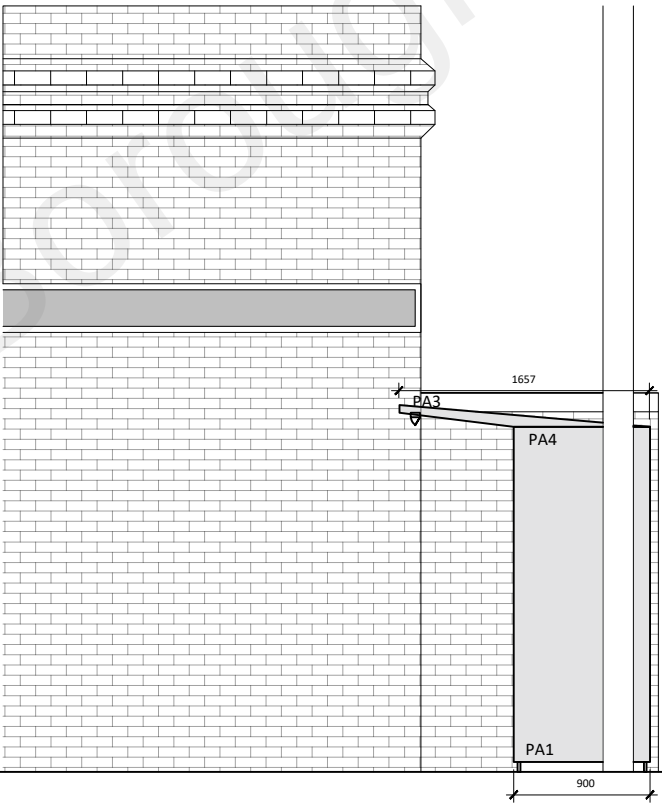

PROPOSED ELEVATION B
SCALE 1:50

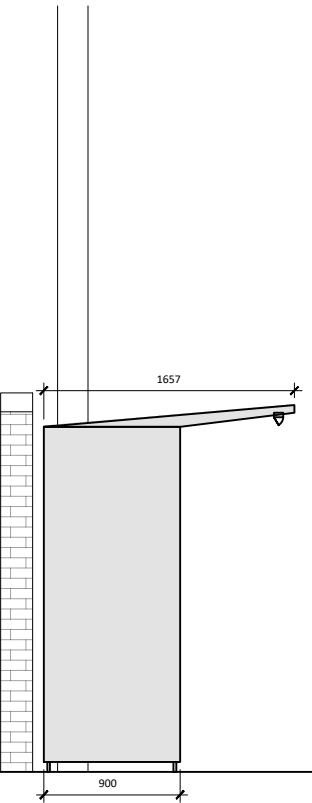

PROPOSED ELEVATION C
SCALE 1:50

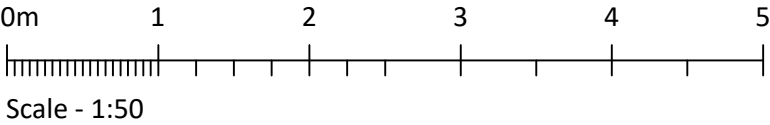

P2	Planning Relssue	IKJ	IG	20/09/2021
P1	Planning Issue	RET	IG	21/08/2021
Rev	Description	By	Chk	Date
Project No: 2815		Scale @ A3 1:50		Date: 20/08/21
Drawn: RET		Checked: IG		Status: PLANNING
Drawing No:		Revision:		
L(02) 101		P2		