


Location Plan

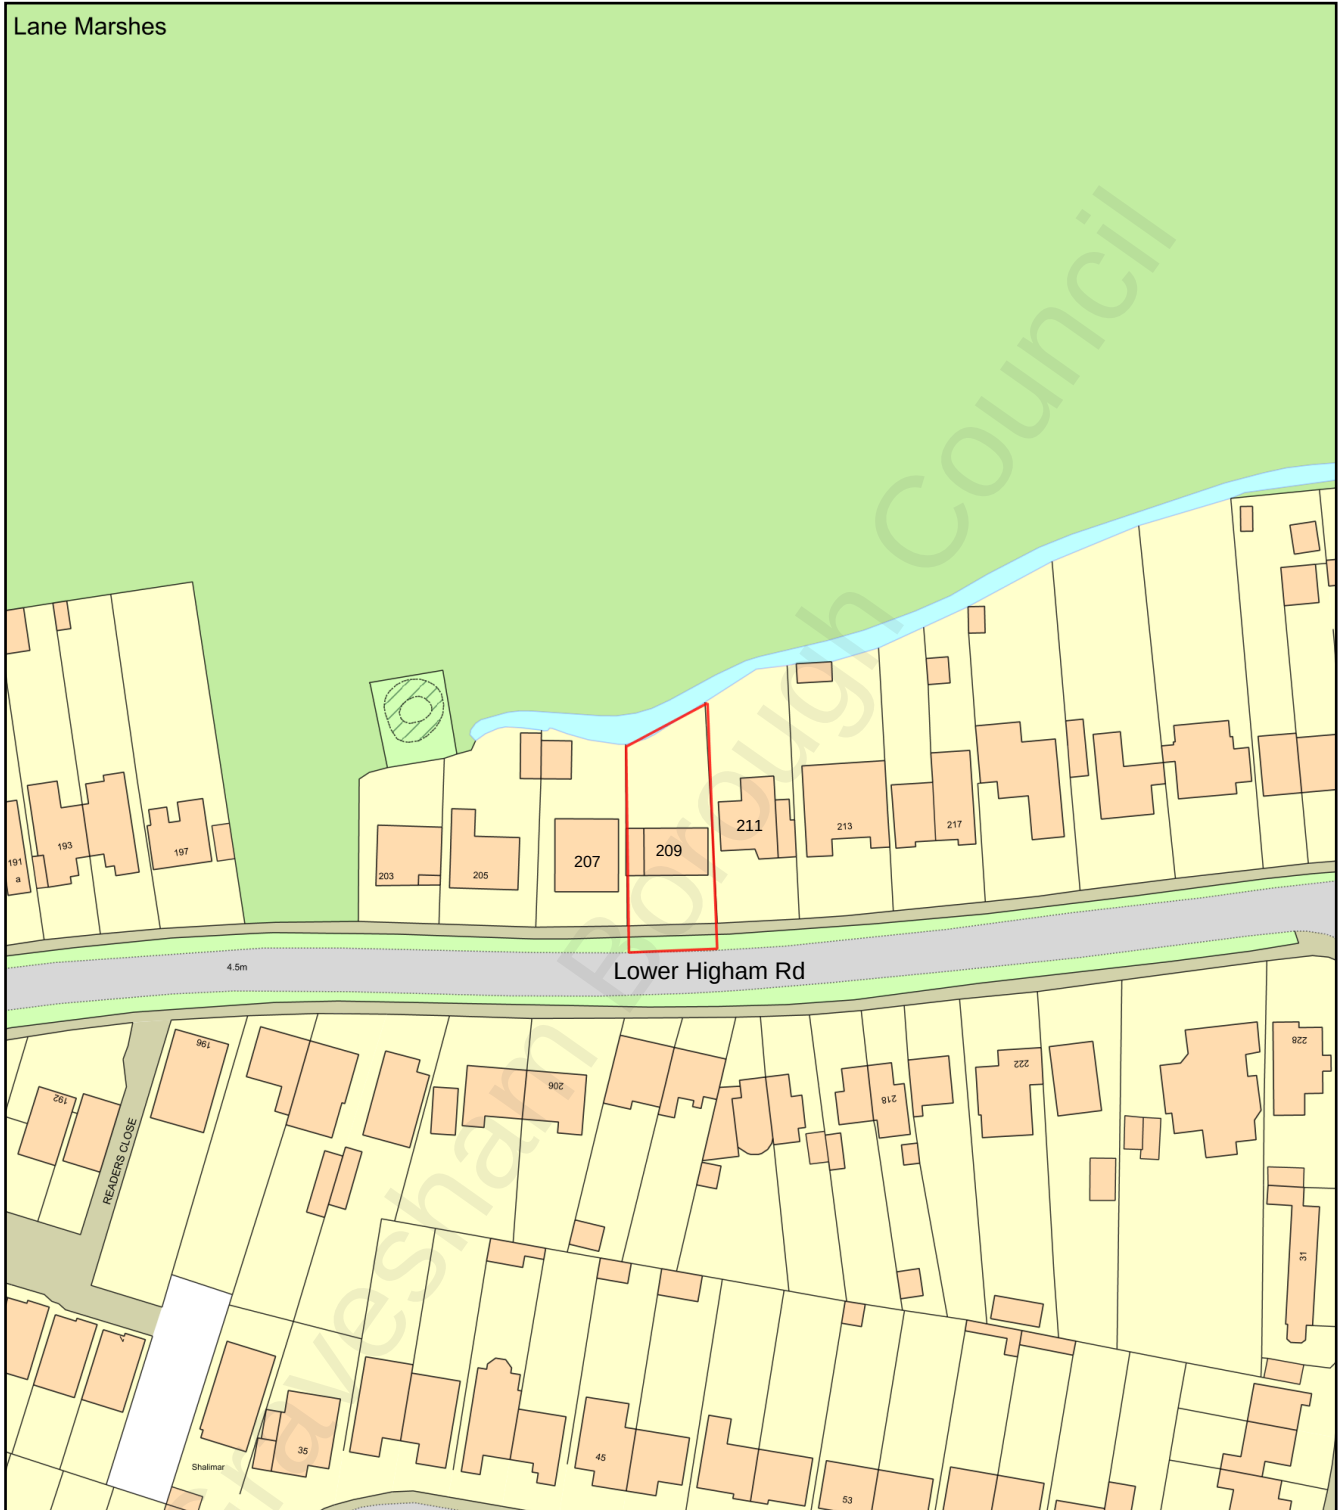

Plan Produced for: Planning Application Team

Date Produced: 07 Aug 2021

Plan Reference Number: TQRQM21219154443591

Scale: 1:1250 @ A4