



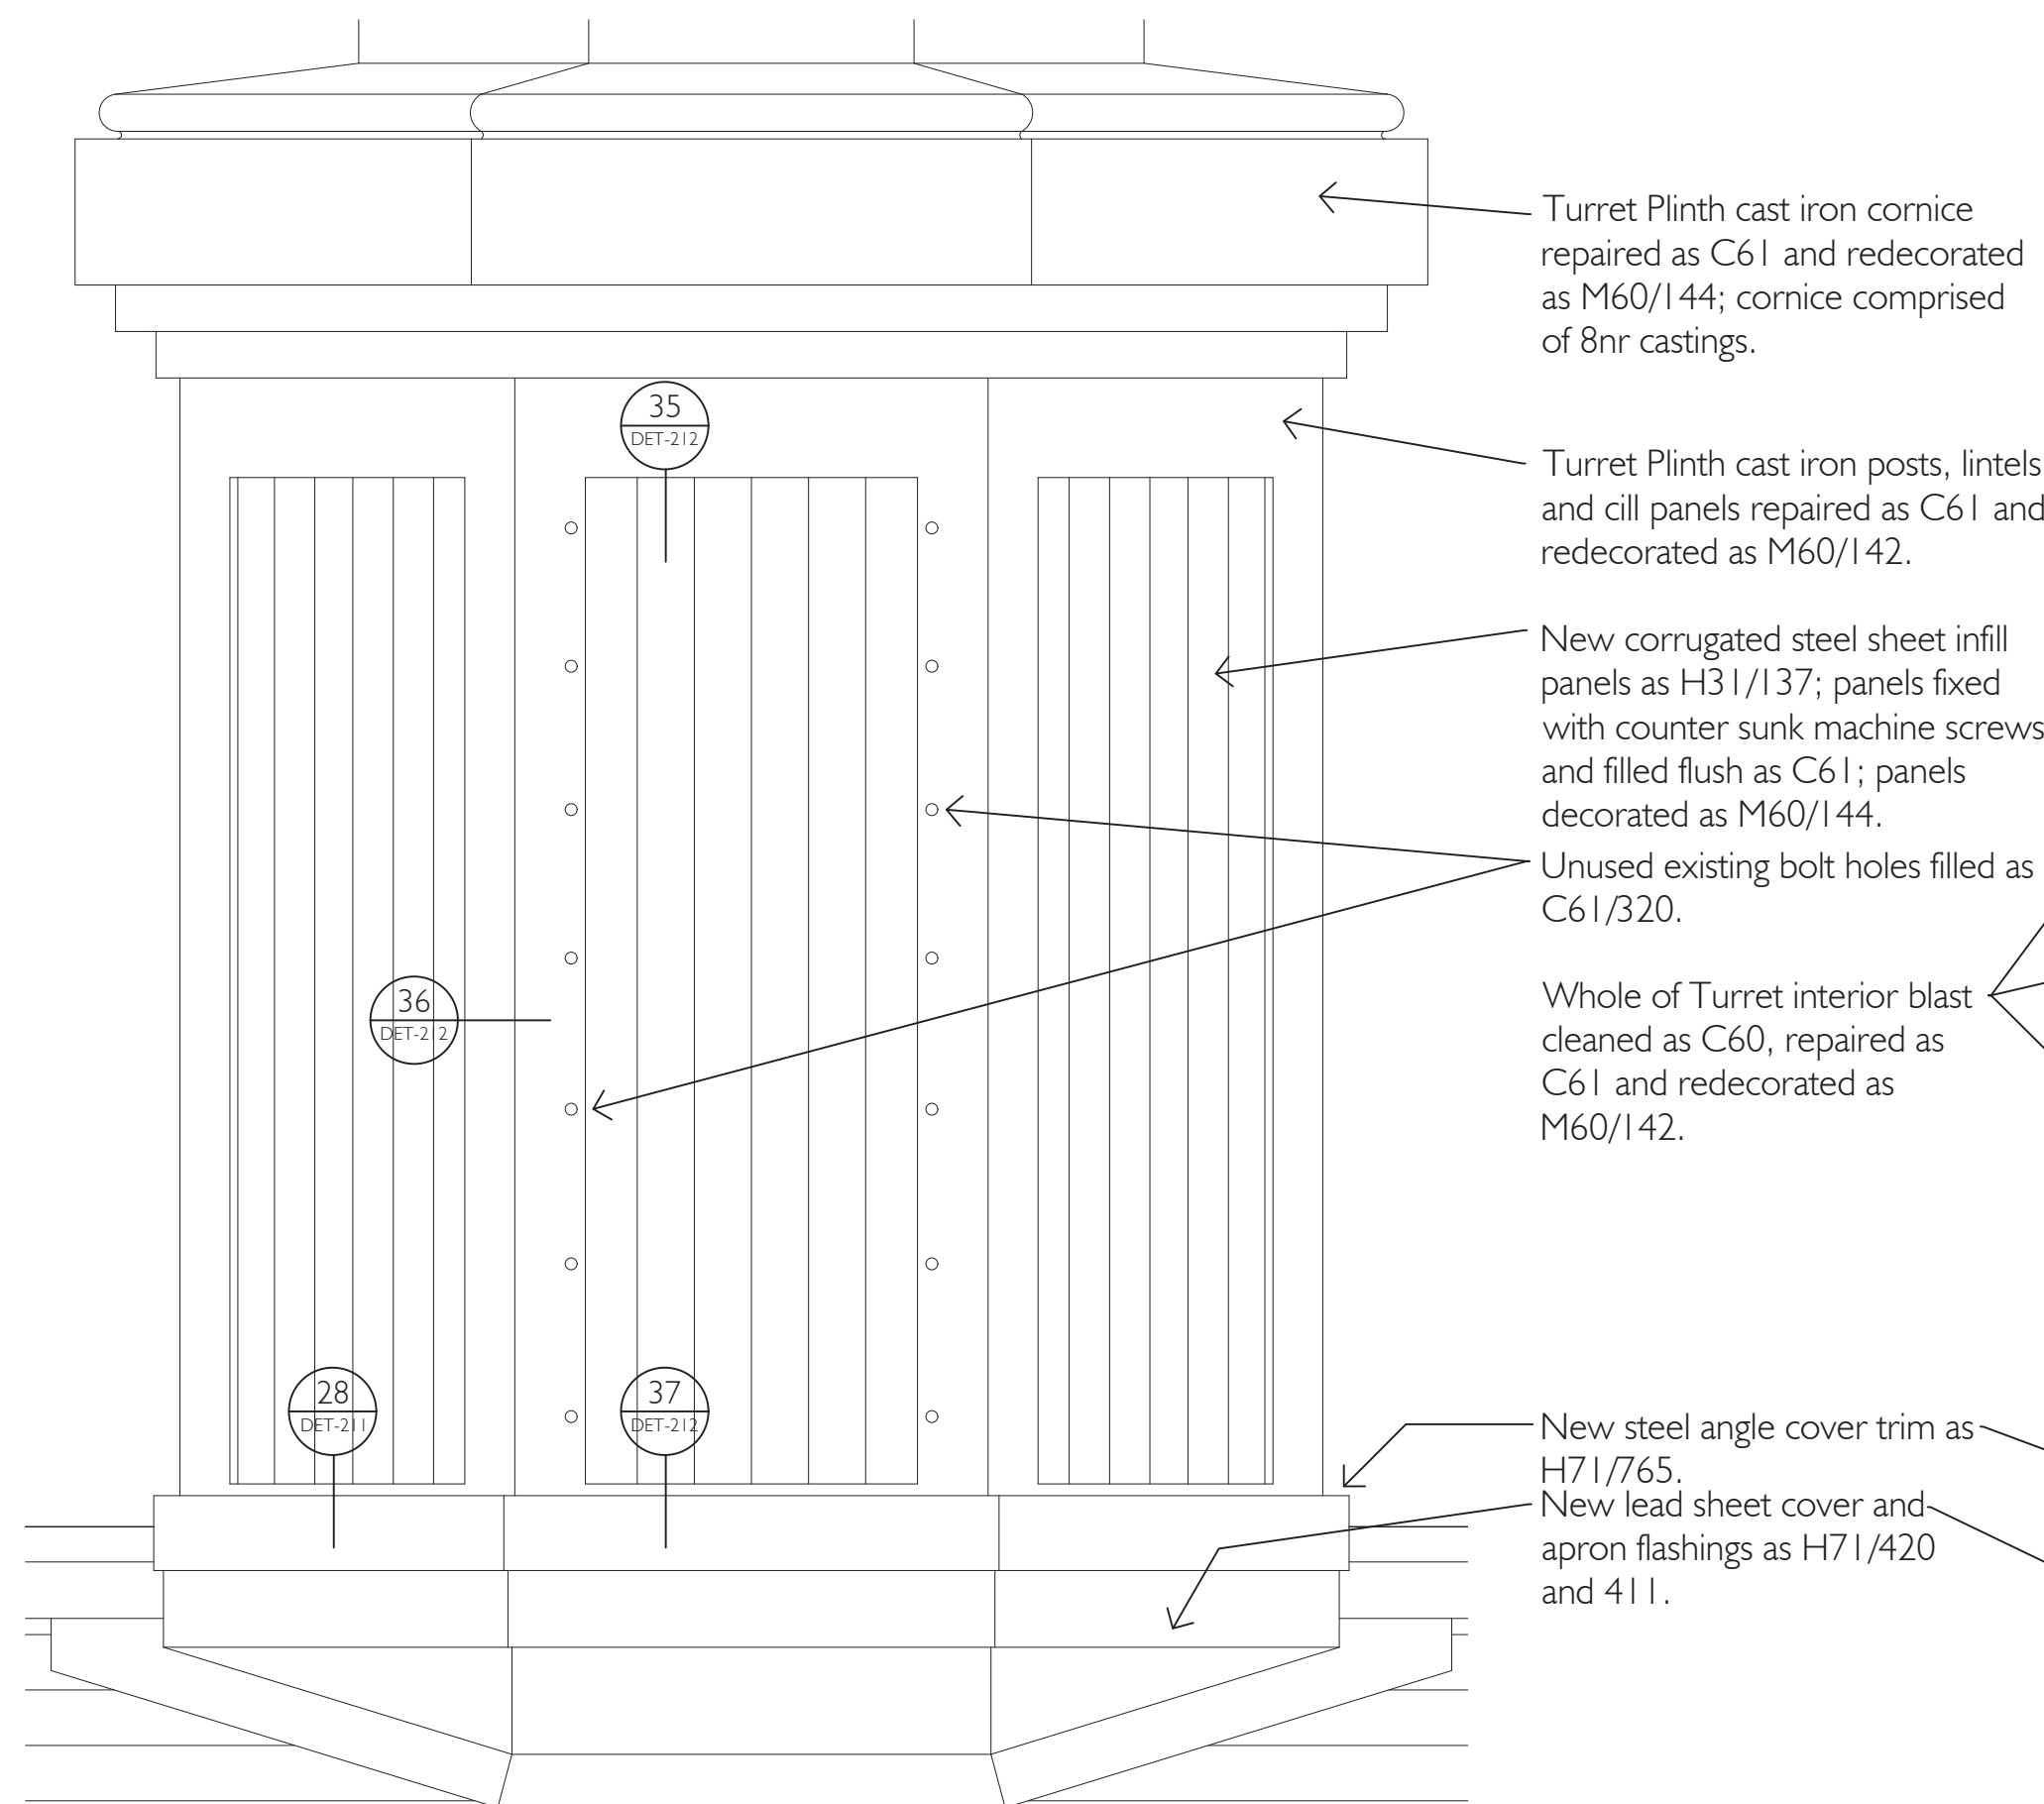

32 EXTERNAL ELEVATION
scale 1:10

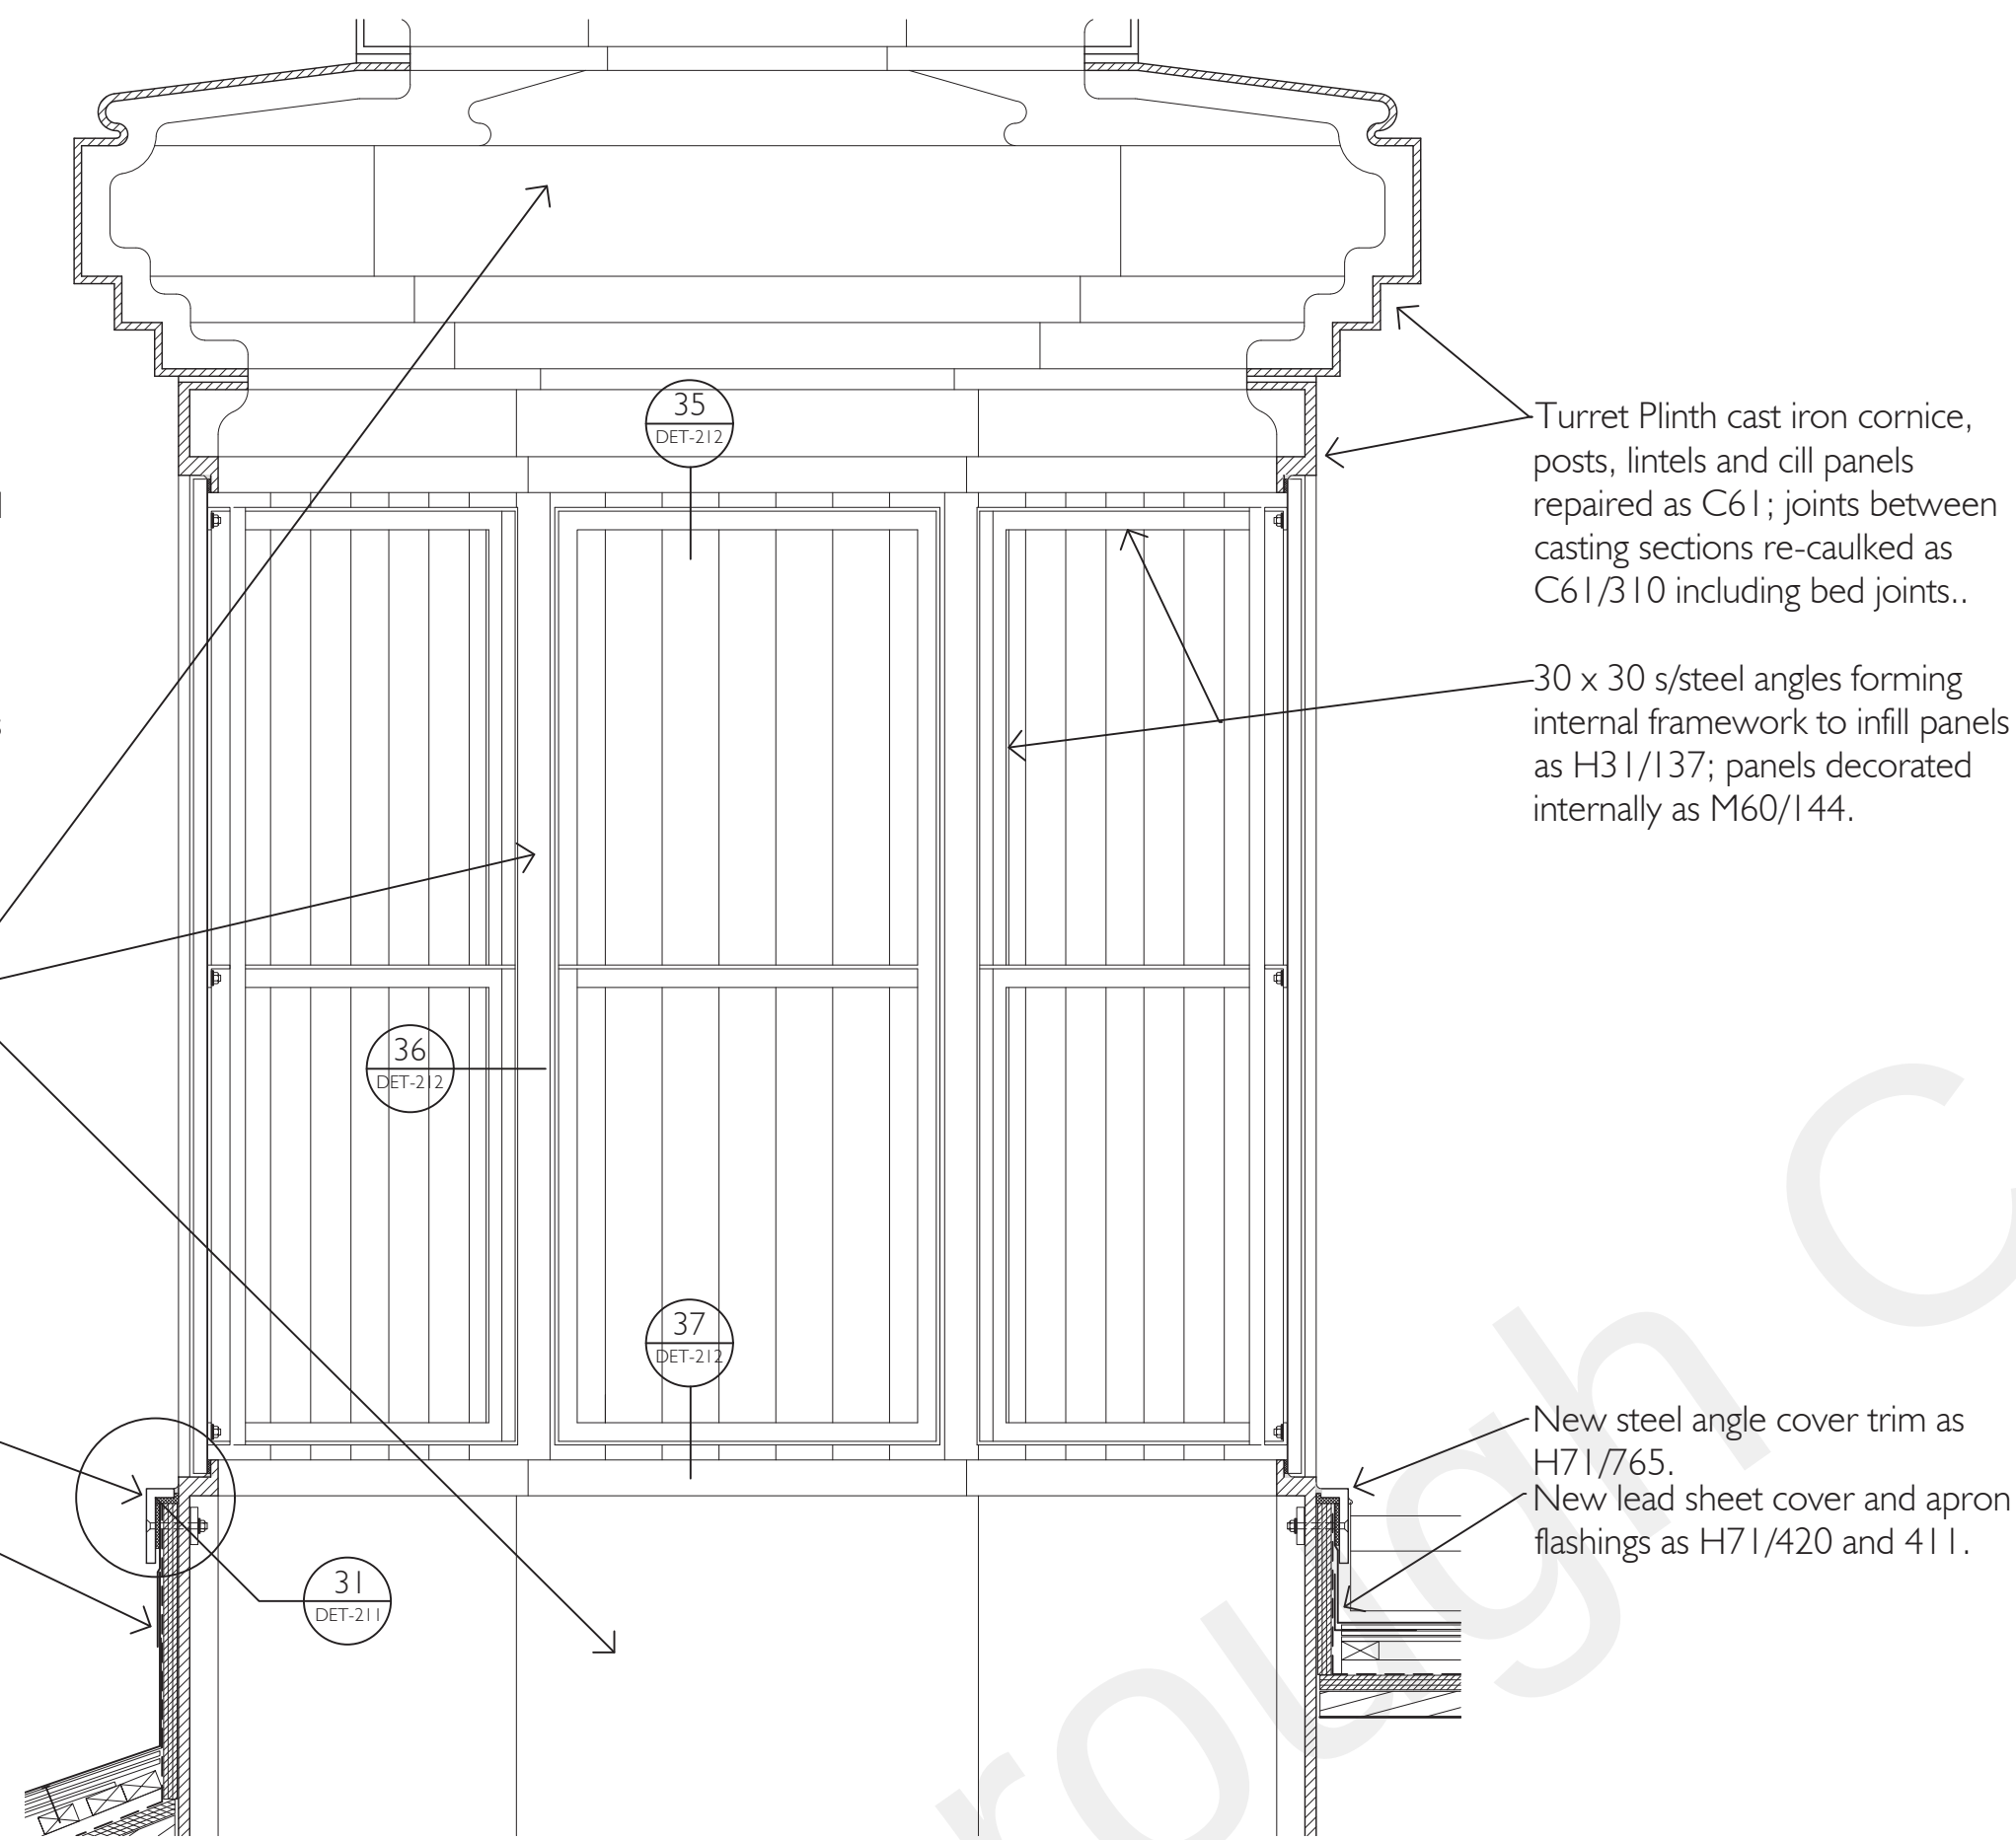


33 SECTION/ ELEVATION
scale 1:10


Whole of Turret interior blast cleaned as C60, repaired as C61 and redecorated as M60/I42.

Cast iron posts, lintels and cill panels repaired as C61; joints between casting sections re-caulked as C61/310 including bed joints..


New corrugated steel sheet infill panels as H31/I37.

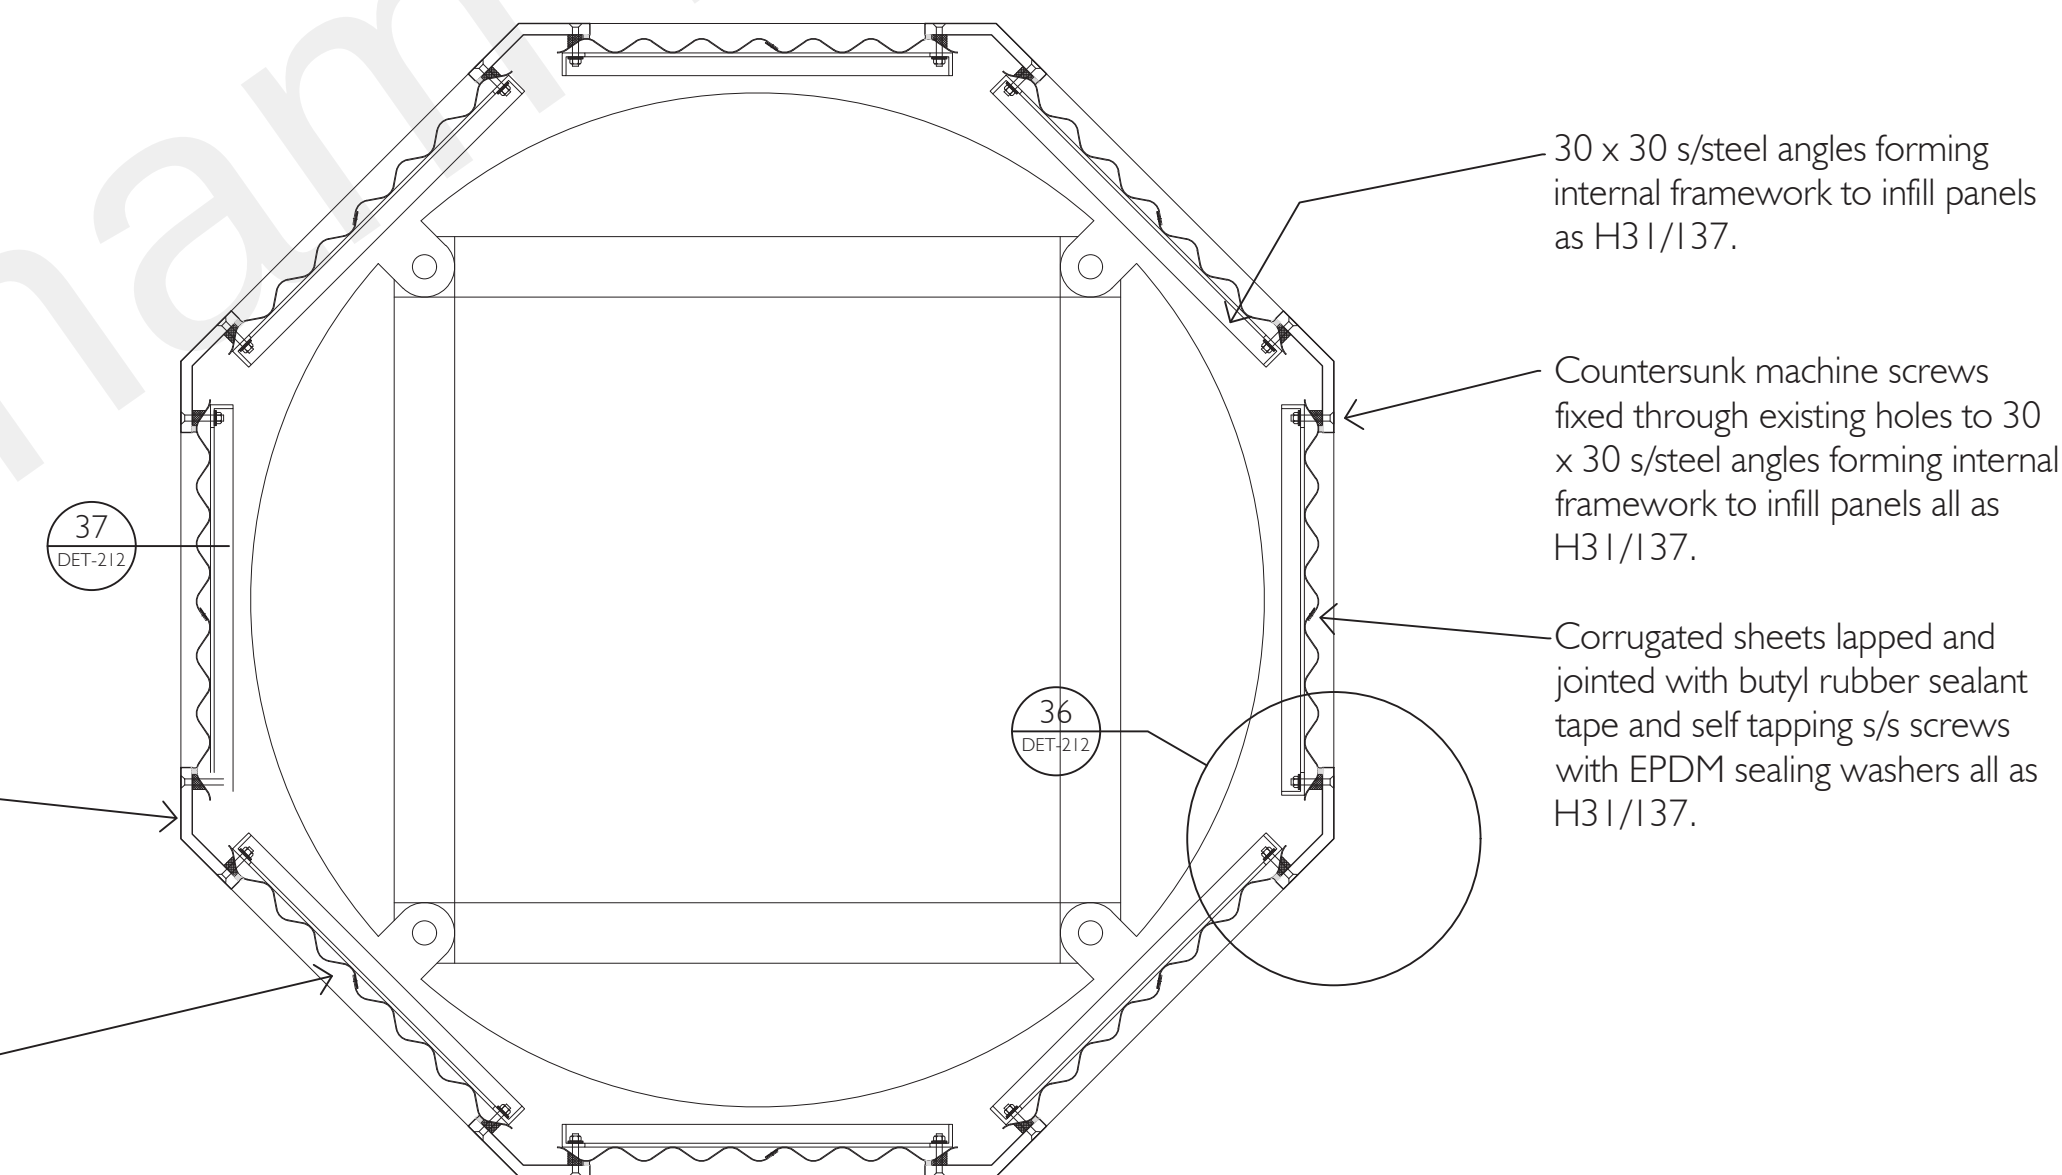


34 PLAN
scale 1:10

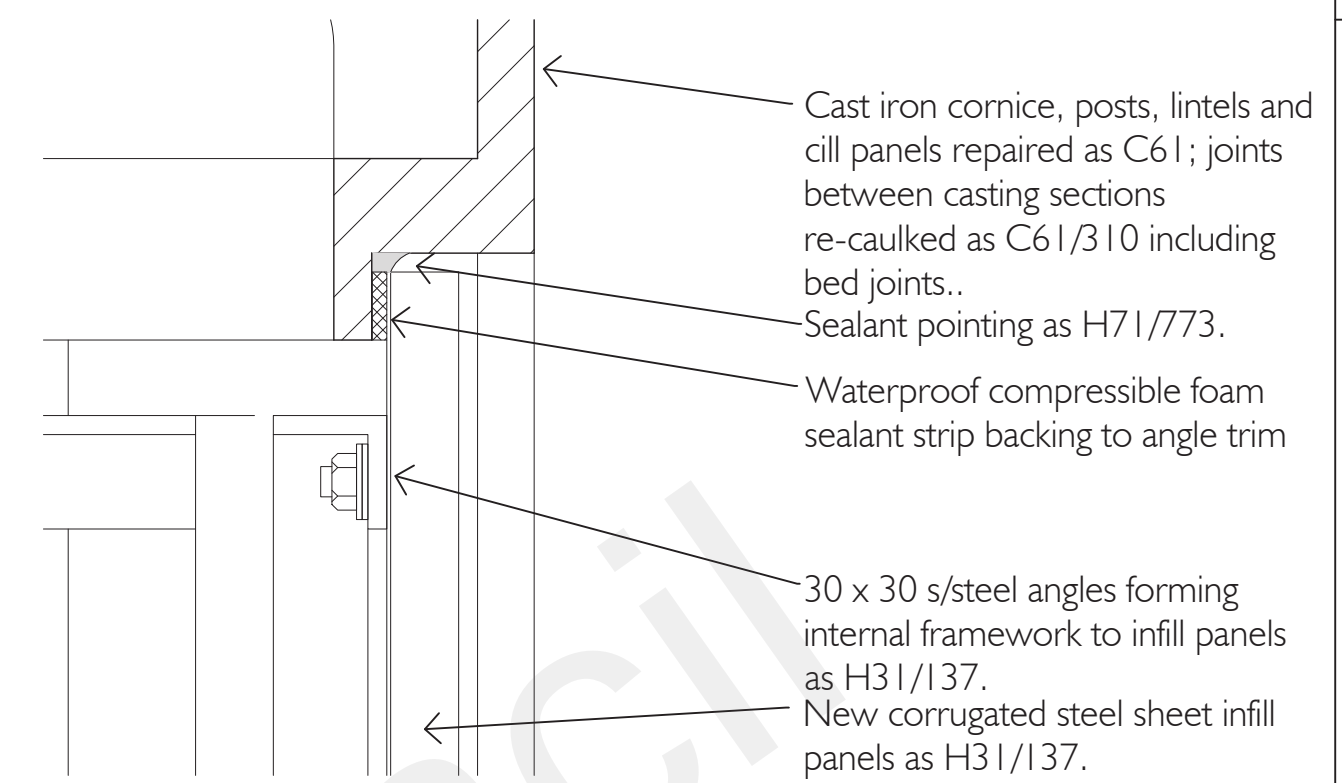

35 HEAD DETAIL
scale 1:2

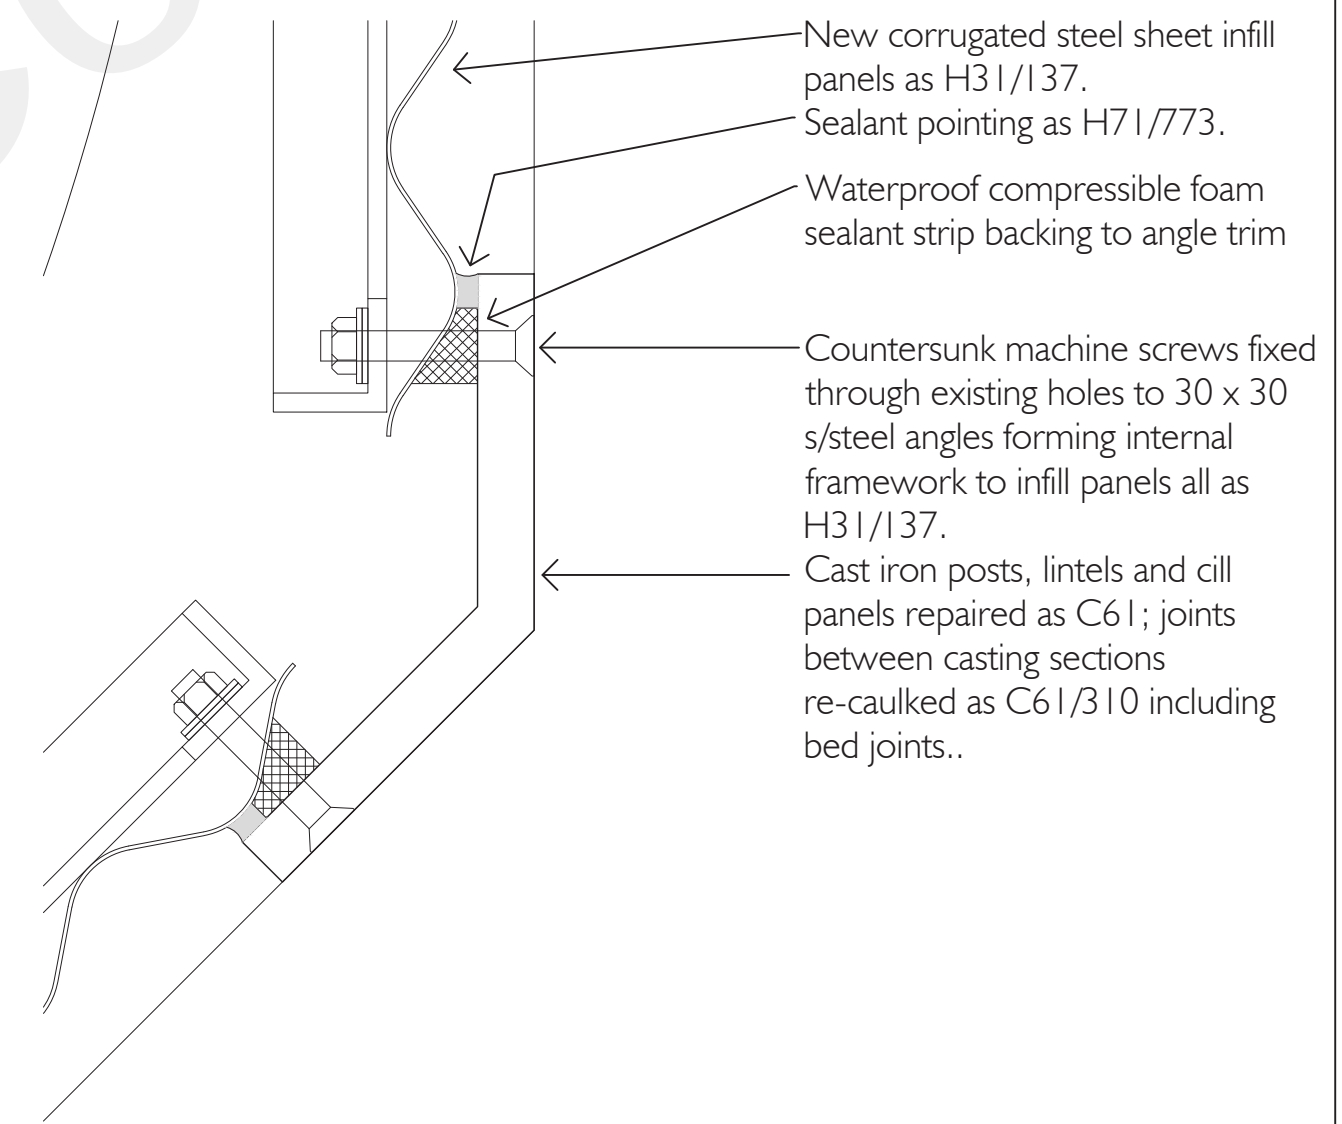

36 JAMB DETAIL
PLAN - scale 1:2

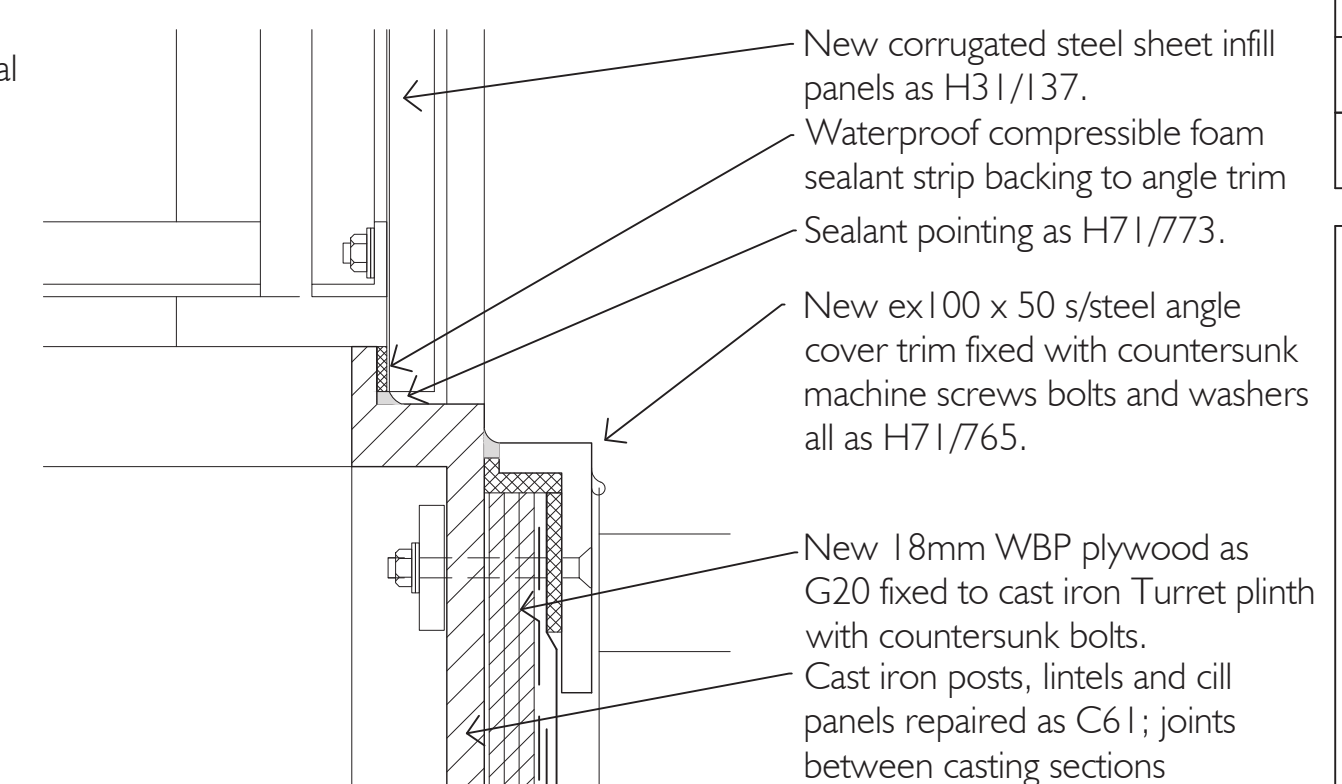

37 CILL DETAIL
scale 1:2

-	Issue for Tender	June 2022
REV.	AMENDMENT	DATE

**THOMAS
FORD
& PARTNERS**
CHARTERED
ARCHITECTS
SURVEYORS

177 KIRKDALE
SYDENHAM • LONDON • SE26 4QH
TEL 020 8659 3250 • FAX 020 8659 3146
EMAIL tfp@thomasford.co.uk

PROJECT GRAVESEND ROYAL TERRACE PIER ROOF & ASSOCIATED REPAIRS			
TITLE PIER HEAD TURRET PLINTH INFILL PANELS PROPOSED DETAILS			
DRAWN SMcC	DATE JAN 2022	SCALES 1:10 @ A1	CHECKED SMcC
PROJECT REF. 353006		DRG. No. DET-212	REV -